


- DRAINAGE STORM NEW
- DRAINAGE STORM EXISTING
- DRAINAGE STORM EXISTING REMOVED
- DRAINAGE FOUL NEW
- DRAINAGE FOUL EXISTING
- DRAINAGE FOUL EXISTING REMOVED
- DRAINAGE COMBINED NEW
- DRAINAGE COMBINED EXISTING
- DRAINAGE COMBINED EXISTING REMOVED

EXTERNAL FINISHES SCHEDULE	
1	Walls – Brickwork and timber details to match existing house
2	Pitched Roof – Tiles to match existing house
3	Flat Roof – GRP/epdm/Felt
4	Rooflights – White/Grey/Black uPVC/Aluminium/Timber
5	Windows – White/Grey/Black uPVC/Aluminium/Timber
6	Doors – White/Grey/Black uPVC/Aluminium/Timber
7	Garage Door - White/Grey/Black uPVC/Aluminium/Timber
8	RWP/Gutters/Fascia – Black PVC downpipes, guttering and black fascia
9	Solar Panels installed on the roof
10	
11	
12	
13	
14	
15	

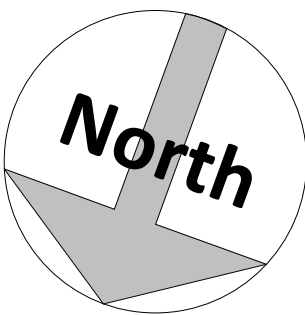

Amendments :		
Rev	Date	Description

Project :
**62 Kings Drive,
Gravesend,
Kent
DA12 5BJ**


Title :
**Planning Drawings
Proposed Ground & First Floor Plans**

The Architects Of London
(0203 903 9093)



Bluelime Architecture
(01322 521026)

THE ARCHITECTS
A TRADING NAME OF LONDON
OF BLUELIME

Proposed extensions and alterations			
Drawn by :	Scale :	@ A1	Date :
M.J.G	1 : 100		28/02/2025
Drawing number :	BL/DRG/3613.1/ 07		Rev :
Dimensions to be checked on site.			

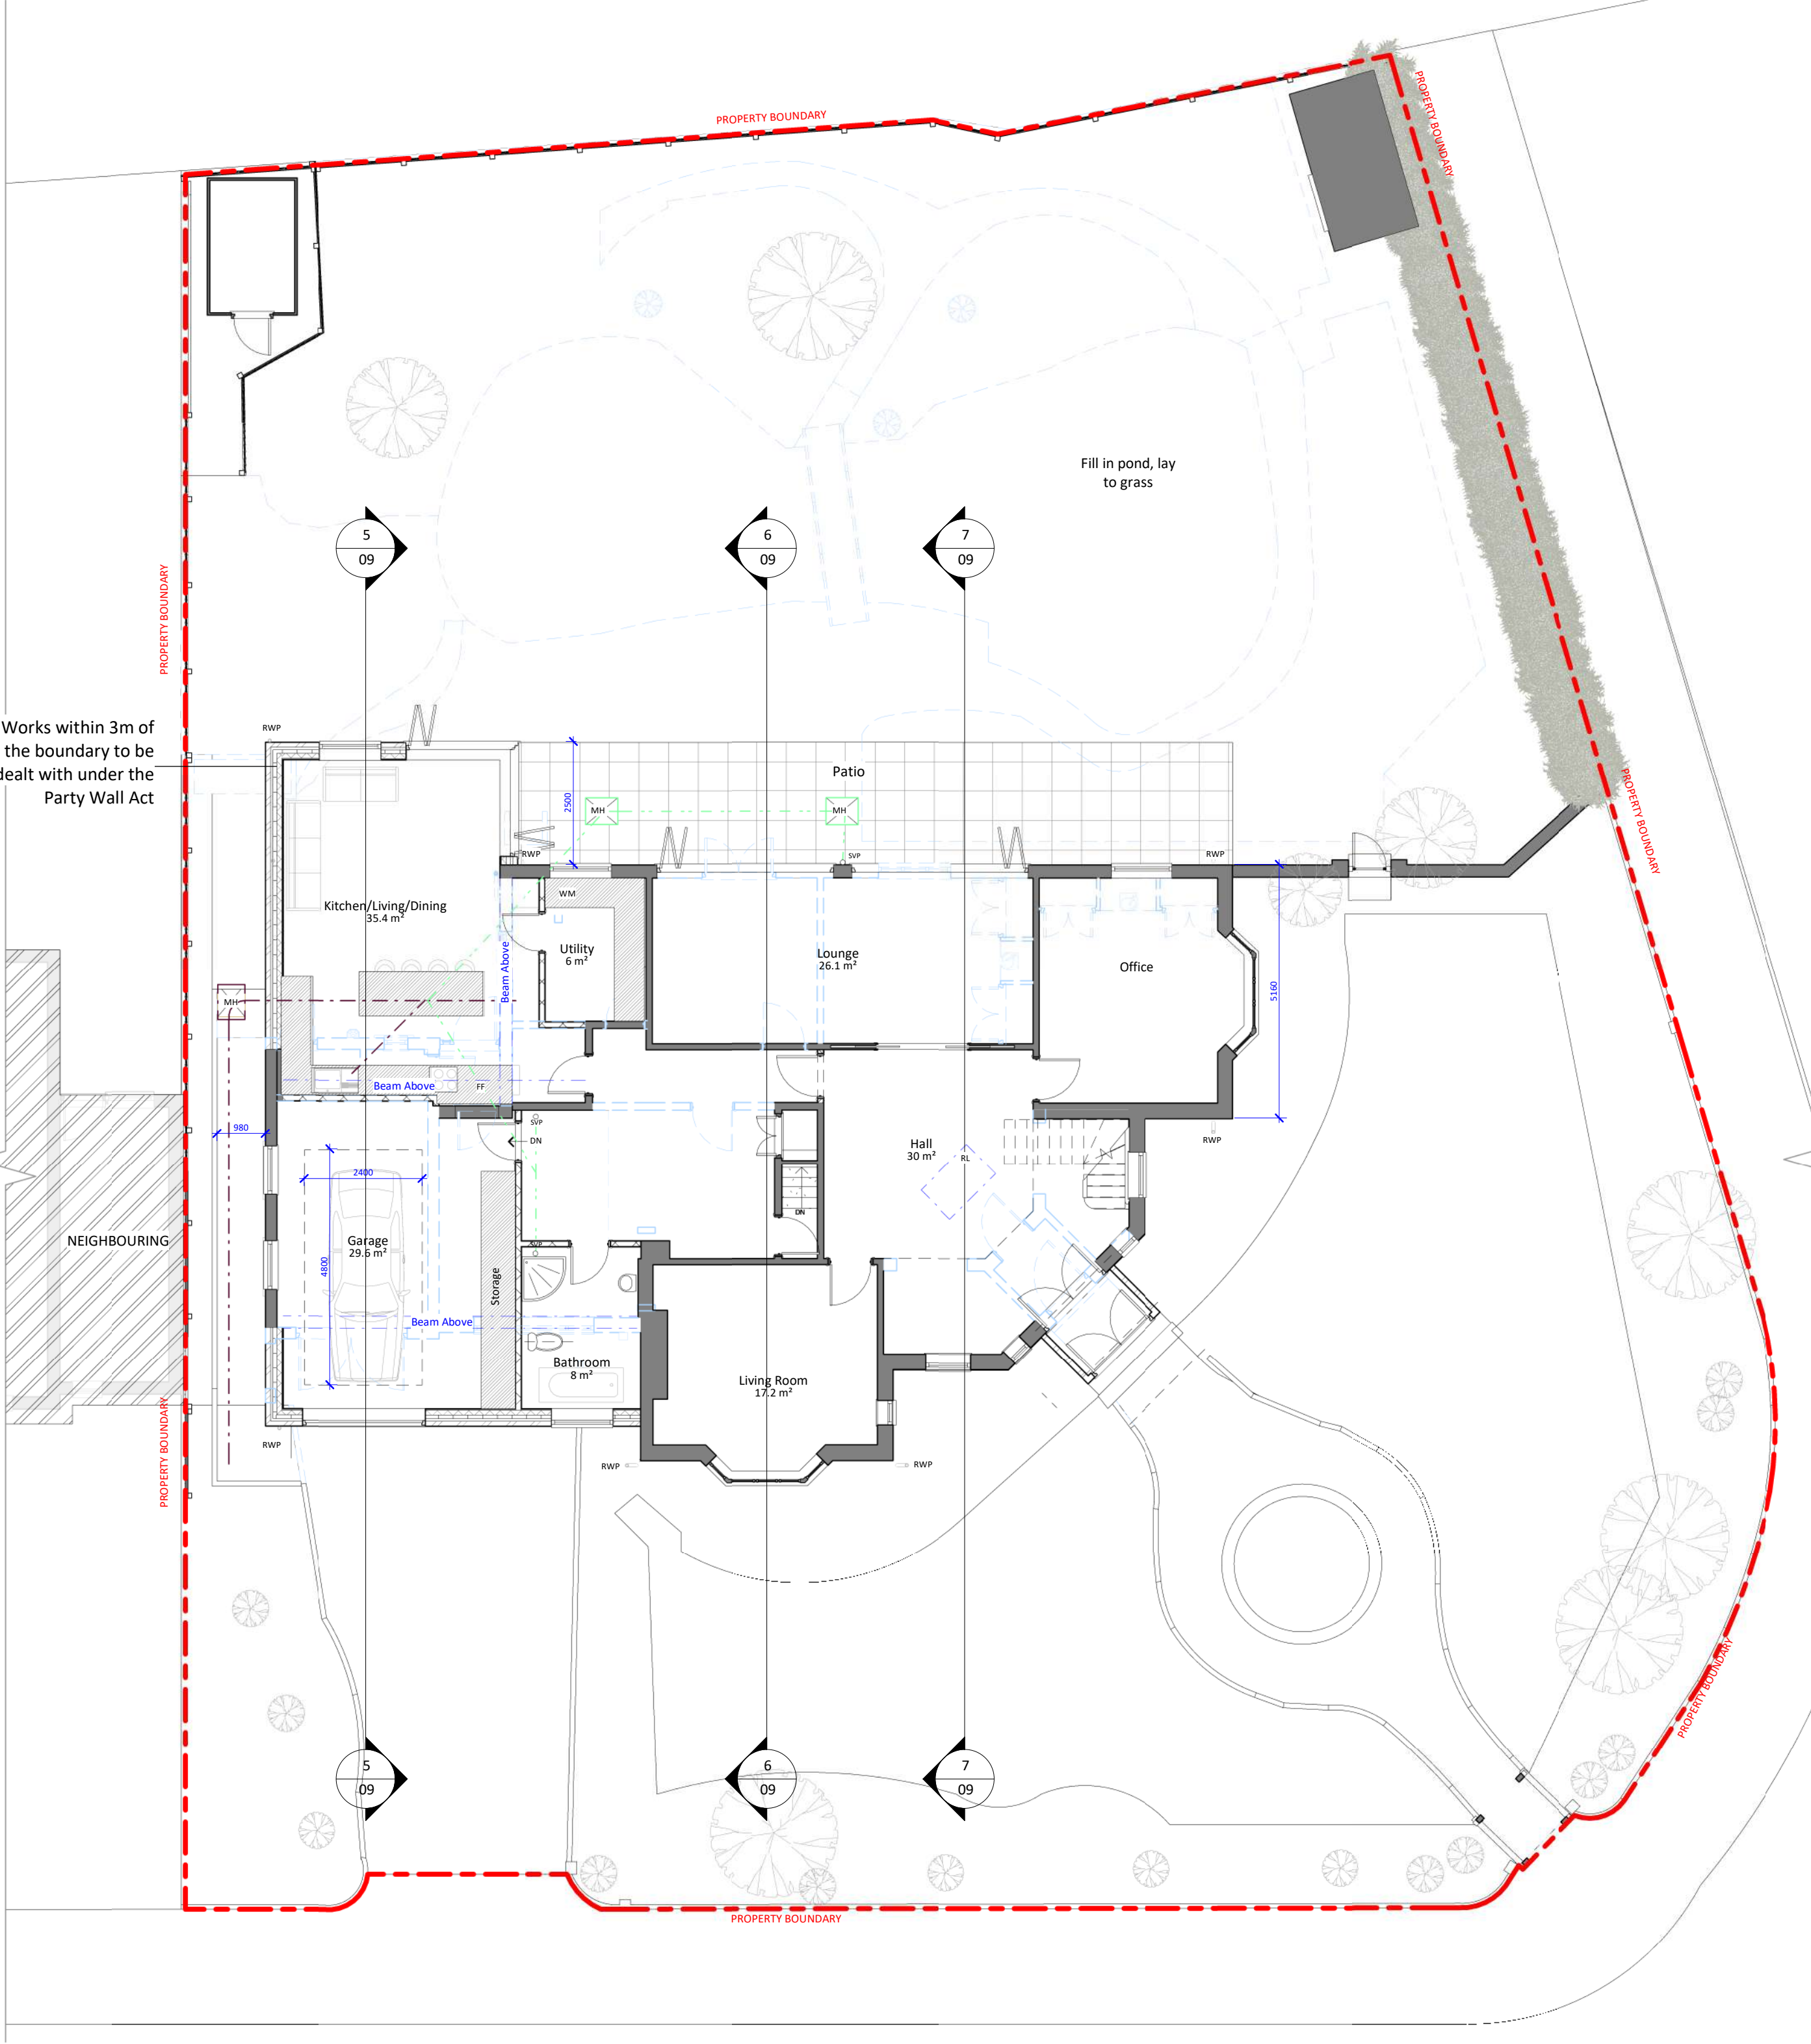

1 Proposed Ground Floor
1 : 100

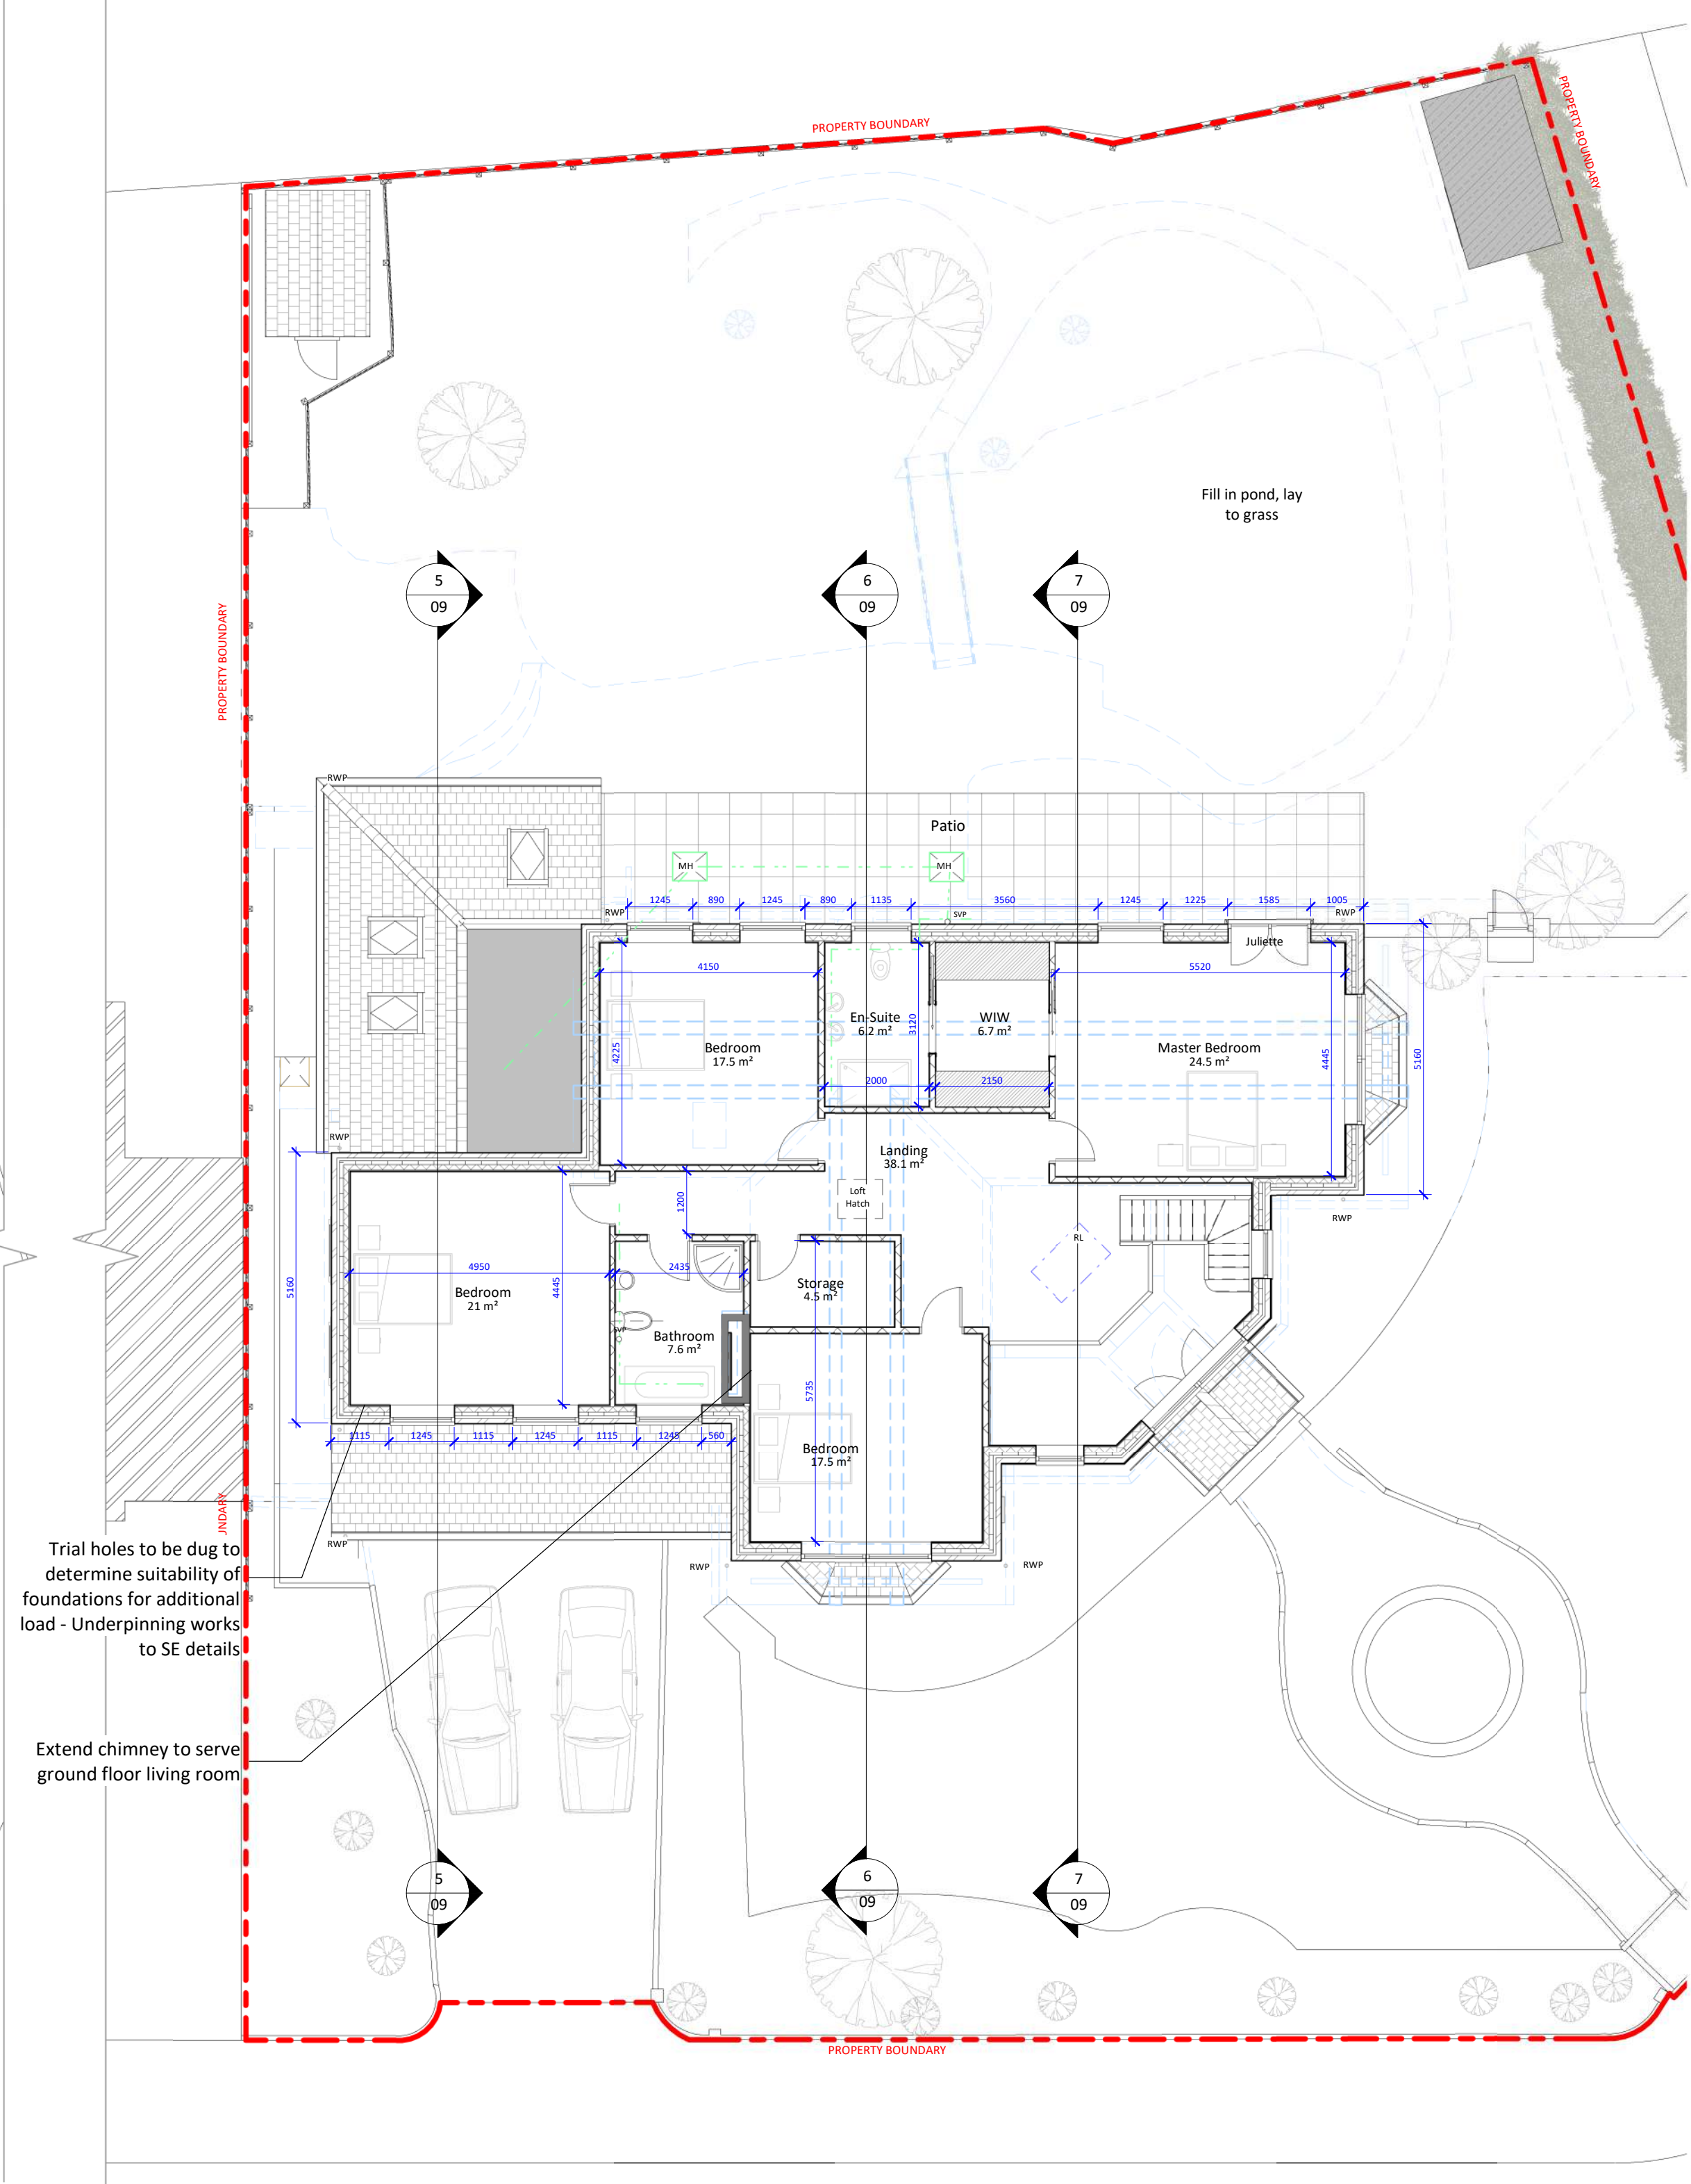 

2 Proposed New 1st Floor
1 : 100