



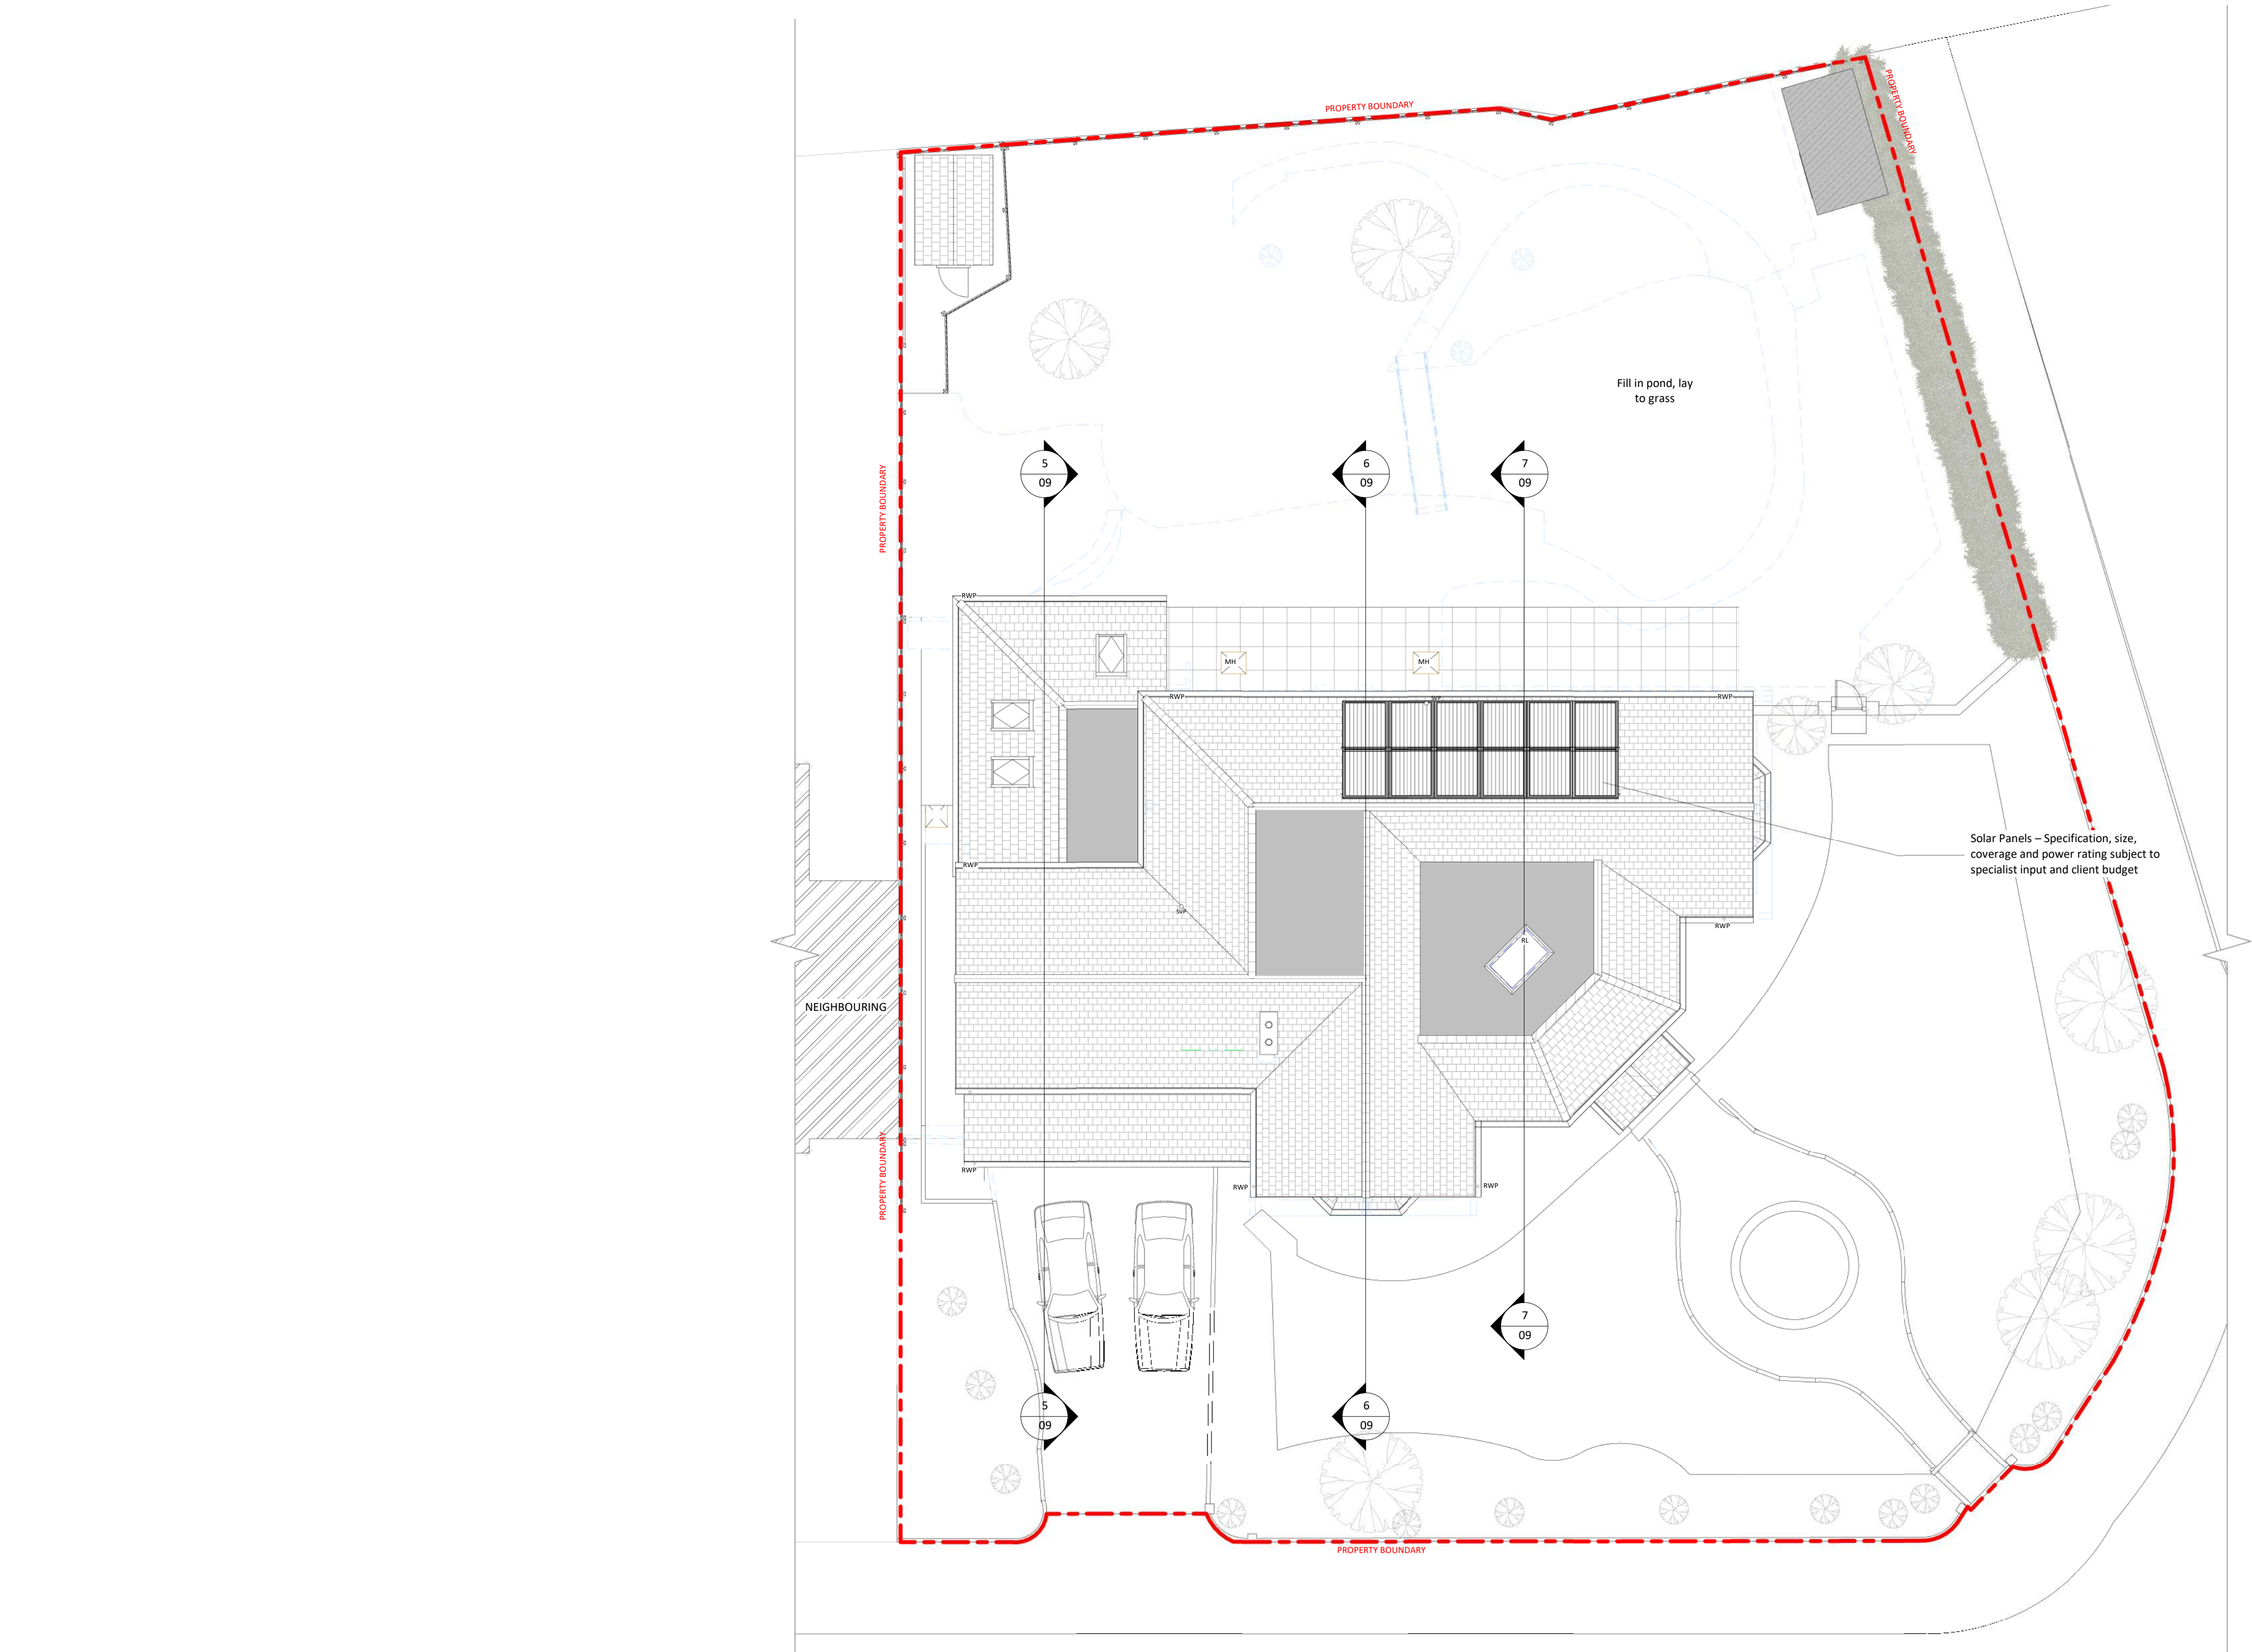


2 Proposed Roof Plan
1 : 100

 

© This drawing is the property of Bluetime Retail Ltd who retain the sole copyright of its contents & it may not be reproduced in part or in whole without written permission

--- DRAINAGE STORM NEW
--- DRAINAGE STORM EXISTING
--- DRAINAGE STORM EXISTING REMOVED
--- DRAINAGE FOUL NEW
--- DRAINAGE FOUL EXISTING
--- DRAINAGE FOUL EXISTING REMOVED
--- DRAINAGE COMBINED NEW
--- DRAINAGE COMBINED EXISTING
--- DRAINAGE COMBINED EXISTING REMOVED

EXTERNAL FINISHES SCHEDULE	
1	Walls – Brickwork and timber details to match existing house
2	Pitched Roof – Tiles to match existing house
3	Flat Roof – GRP/epdm/Felt
4	Rooflights – White/Grey/Black uPVC/Aluminium/Timber
5	Windows – White/Grey/Black uPVC/Aluminium/Timber
6	Doors – White/Grey/Black uPVC/Aluminium/Timber
7	Garage Door - White/Grey/Black uPVC/Aluminium/Timber
8	RWP/Gutters/Fascia – Black PVC downpipes, guttering and black fascia
9	Solar Panels installed on the roof
10	
11	
12	
13	
14	
15	

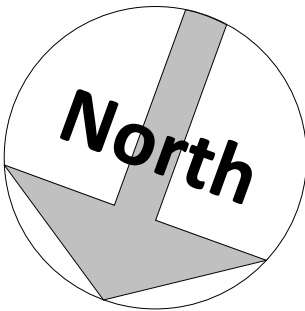

Amendments :			
Rev	Date	By	Description

Project :
**62 Kings Drive,
Gravesend,
Kent
DA12 5BJ**

Title :
**Planning Drawings
Proposed Roof Plan**

The Architects Of London
(0203 903 9093)

Bluetime Architecture
(01322 521026)

THE ARCHITECTS
OF LONDON

blue lime

Proposed extensions and alterations

Drawn by : M.J.G	Scale : 1 : 100	@ A1 Date : 28/02/2025
Drawing number : BL/DRG/3613.1/ 08	Rev : 	
Dimensions to be checked on site.		