




East Elevation




South Elevation









West Elevation

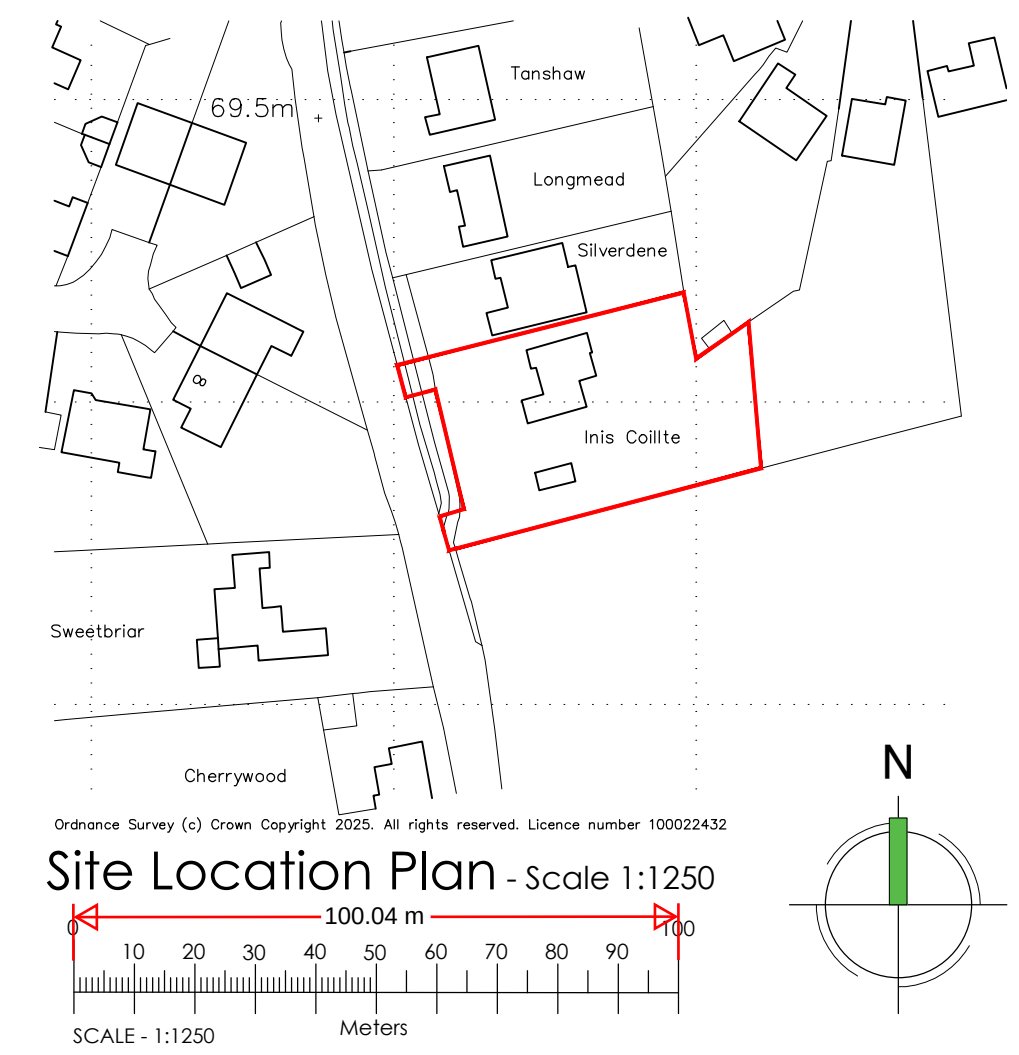


North Elevation

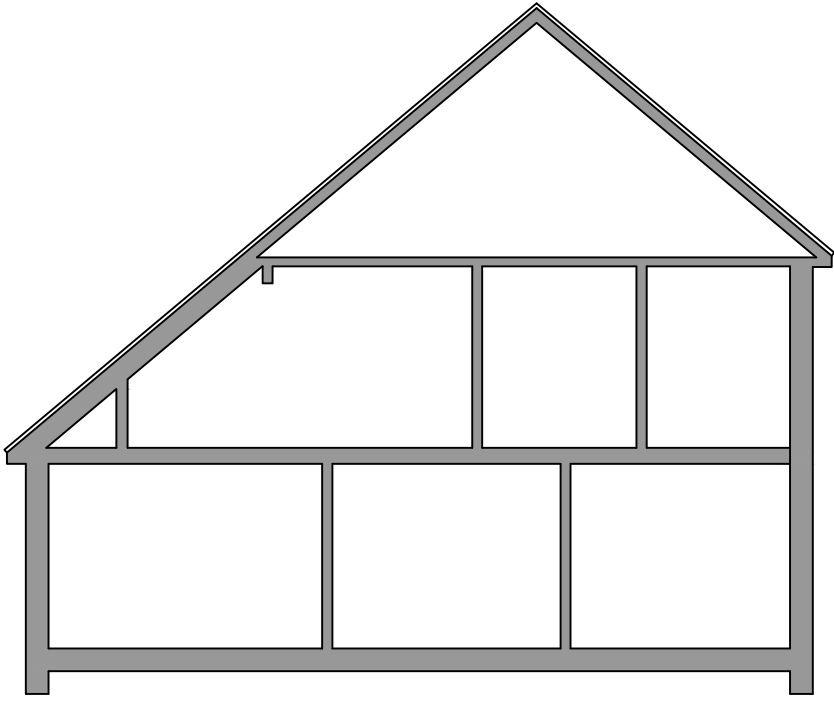


Typical Section

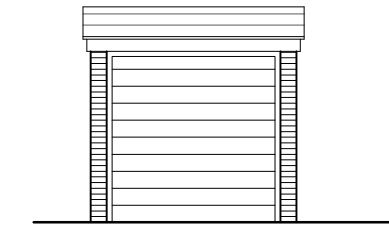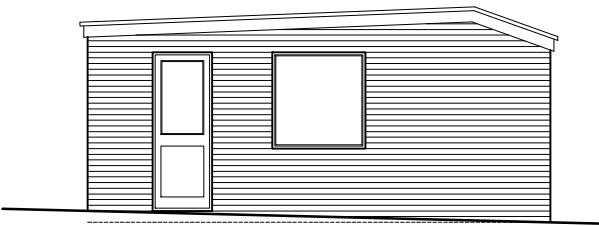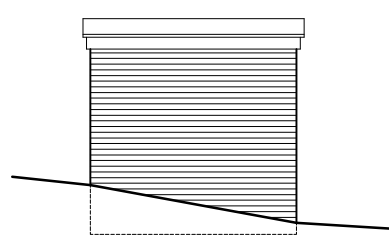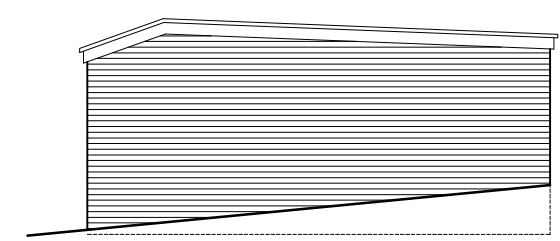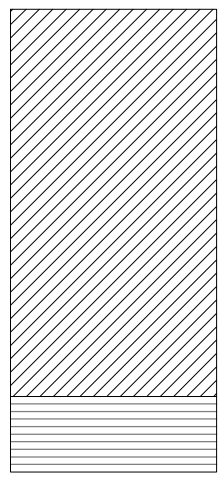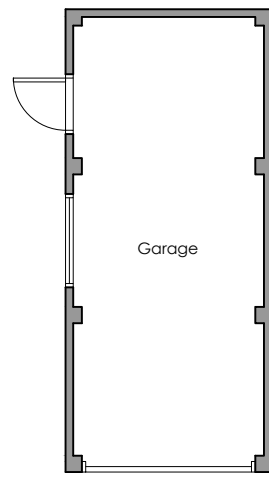


Detached Garage
Plans & Elevations

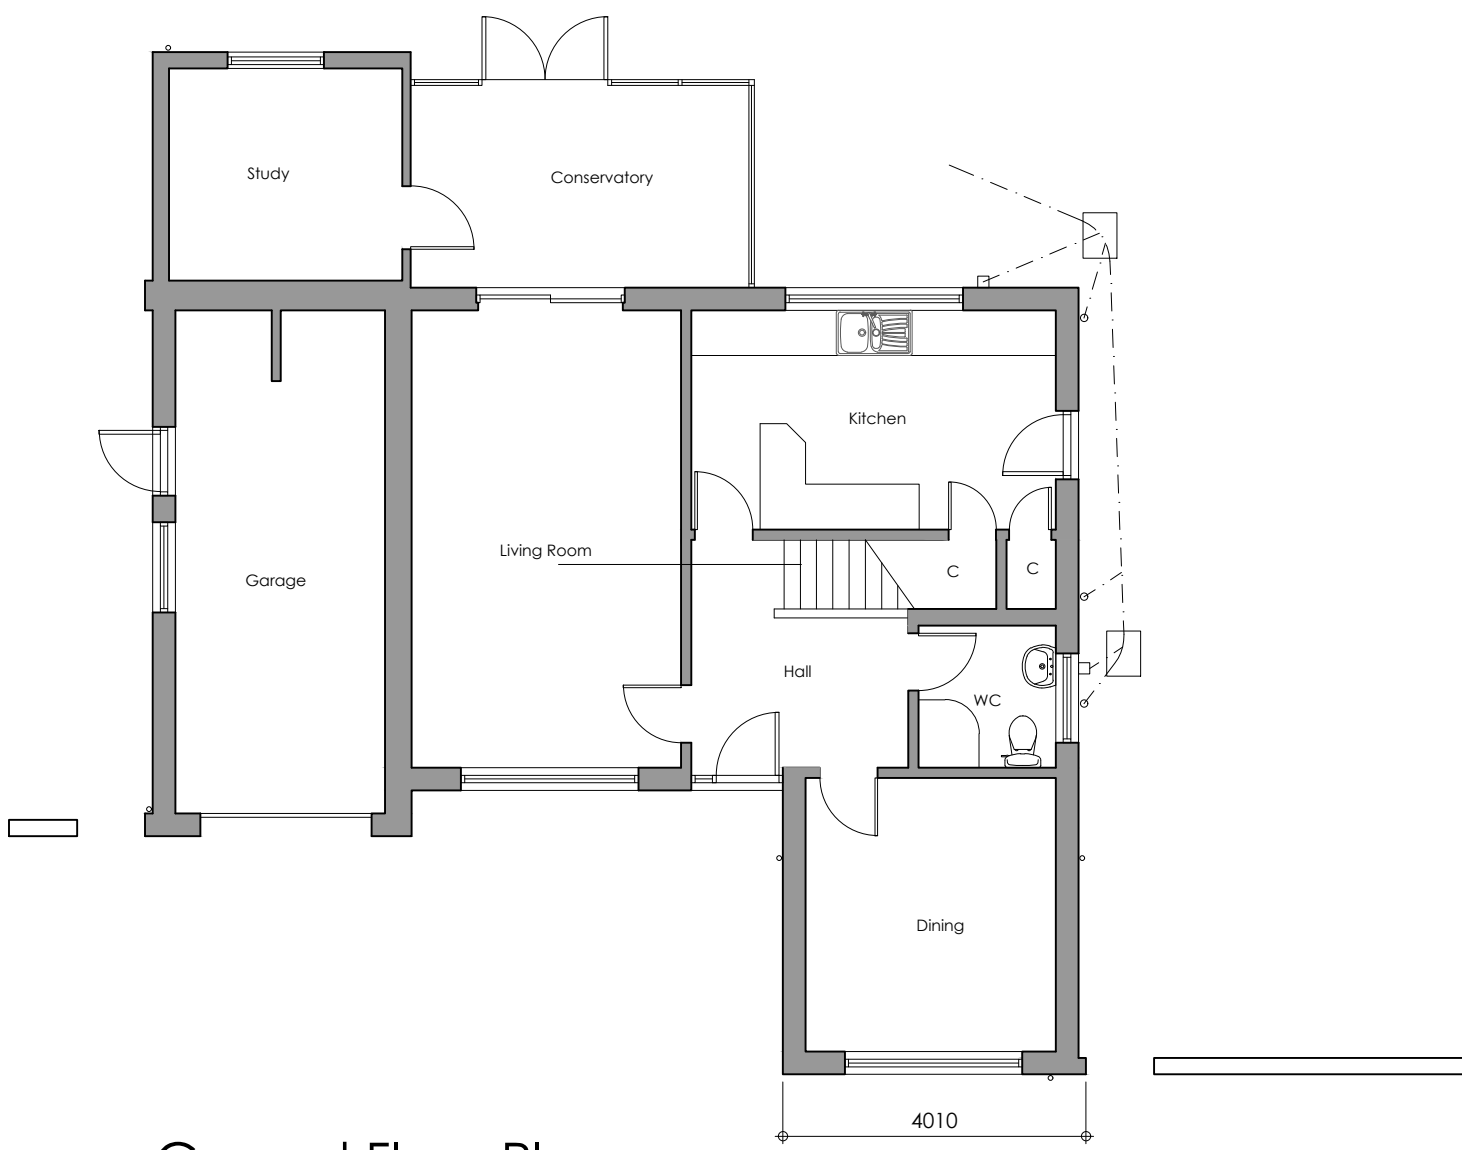


Ground Floor Plan

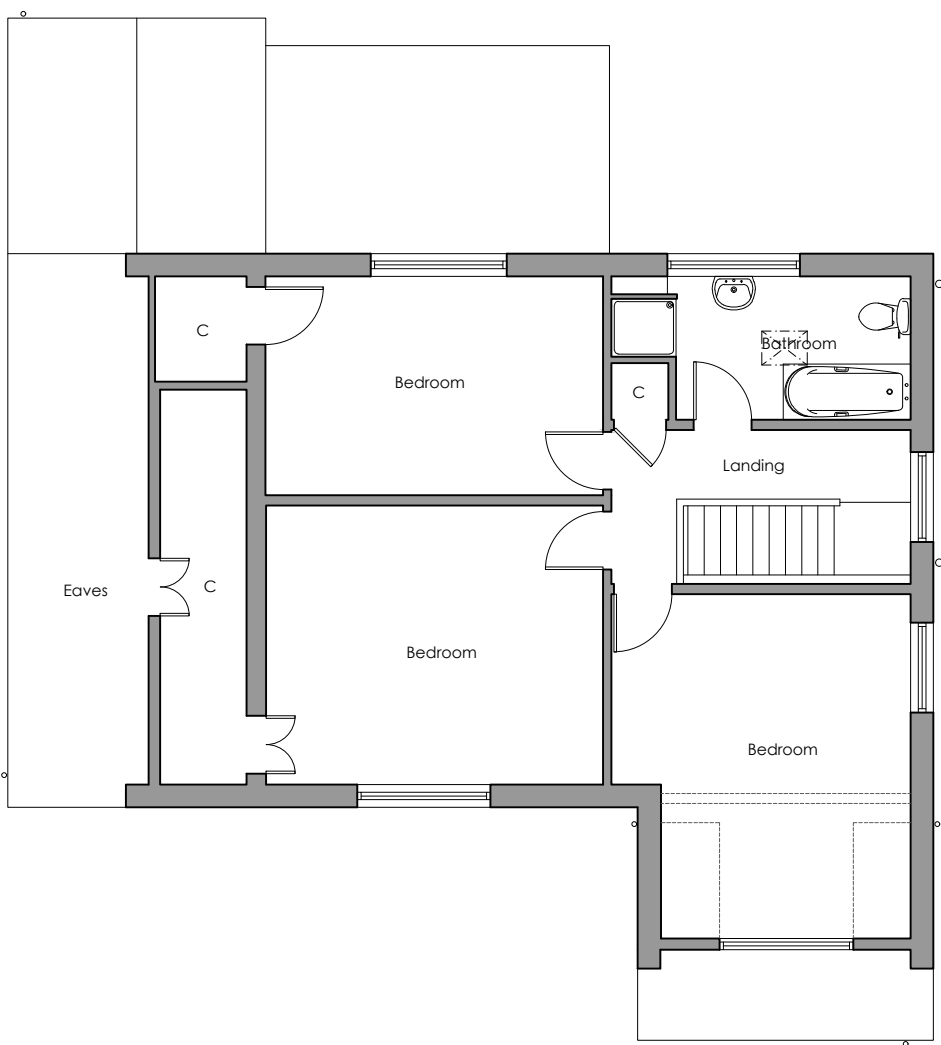

First Floor Plan

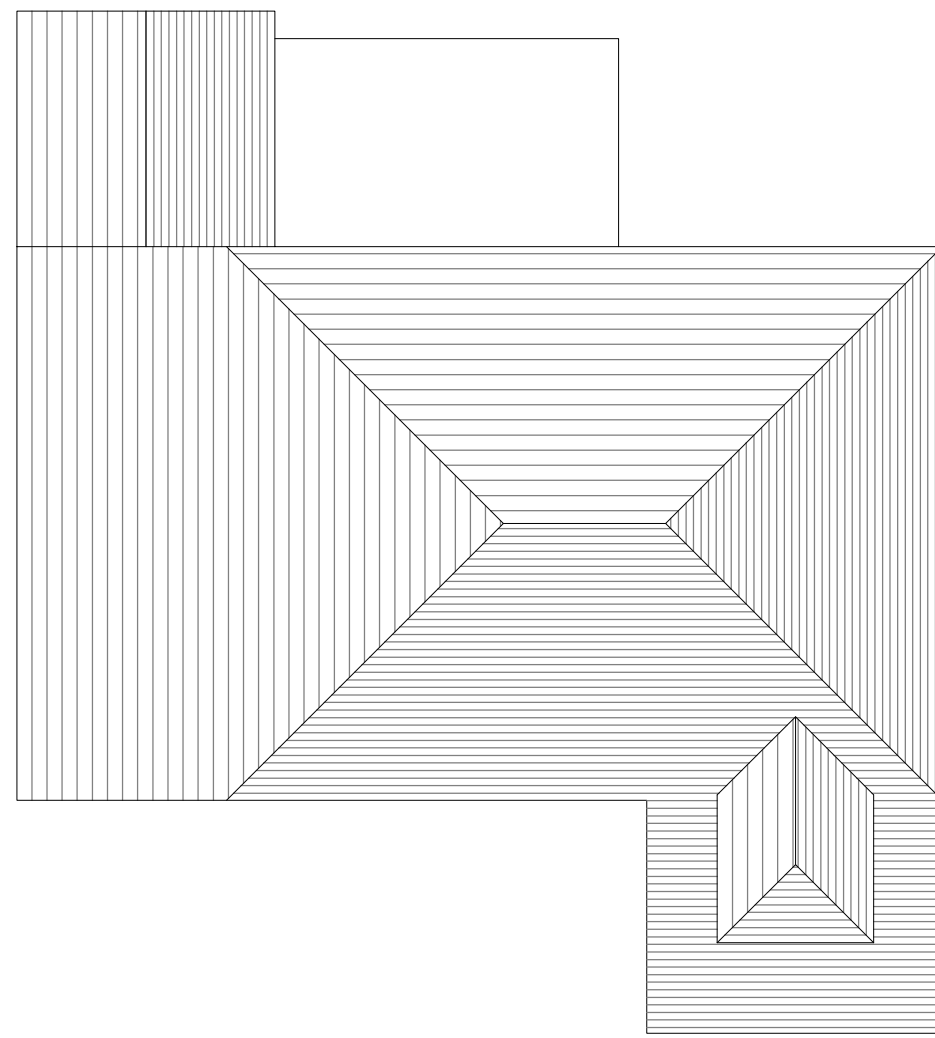

Roof Plan

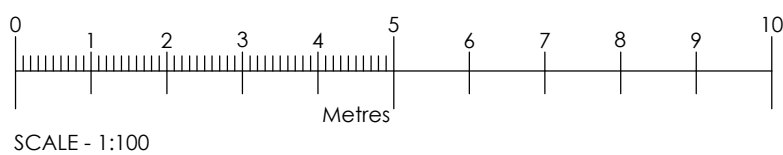

Rev	Date	Comments
PLANNING		
Client Mrs M Dornelles de Mello		
Project Inis Collite Tanyard Hill Shorne Kent DA12 3EN		
Title Floor Plans & Elevations As Existing & Site Location Plan		
Project No. 9017		Date February 2025
Drawing No. 9017-PD-001		Revision
Scale 1:100 1:1250		Drawn DMW
		Check PH

Nepicor House, London Road
Wrotham Heath, Kent, TN15 7RS
phone: 01732 753333
fax: 01732 753334
info@offsetarchitects.co.uk
www.offsetarchitects.co.uk

