




Front Elevation
0m 1m 2m 3m 4m 5m
Scale bar

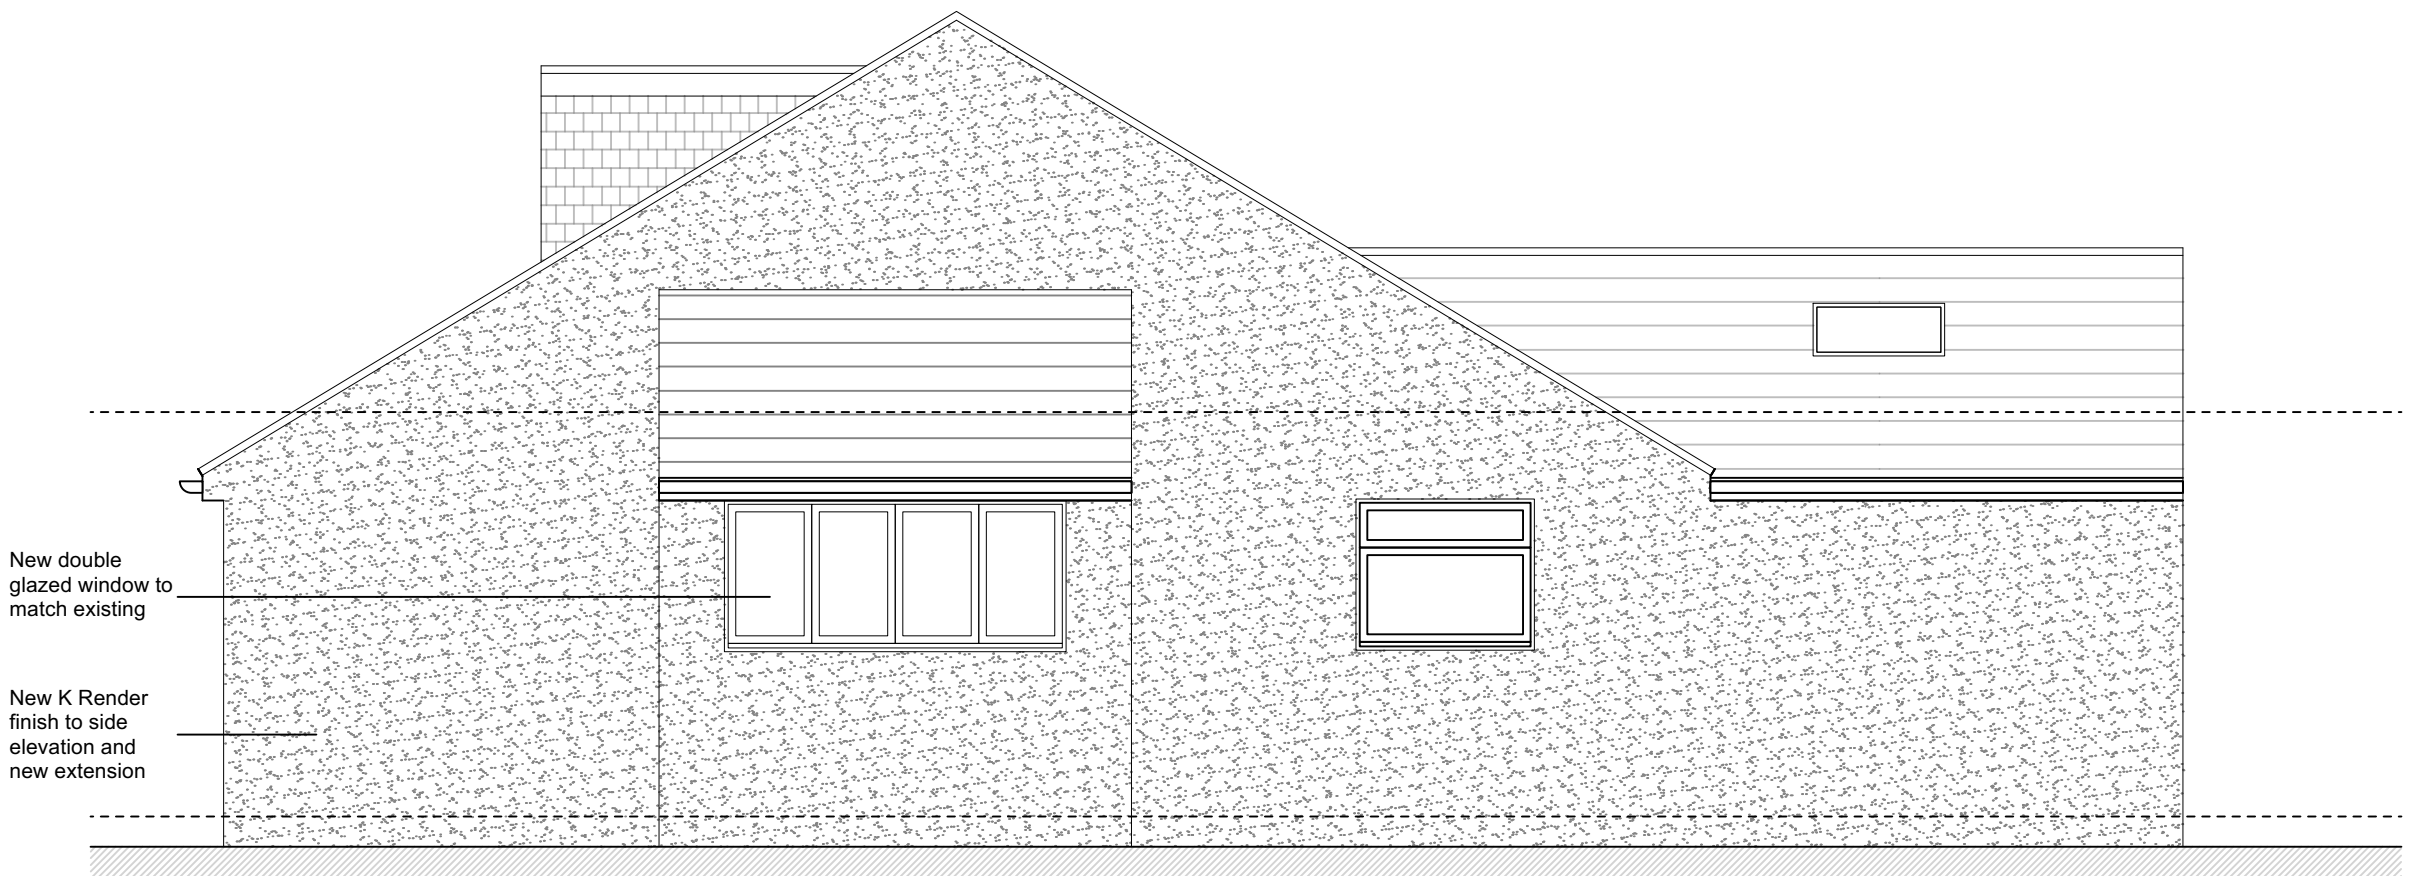


Side Elevation



Rear Elevation

New double glazed bifold door

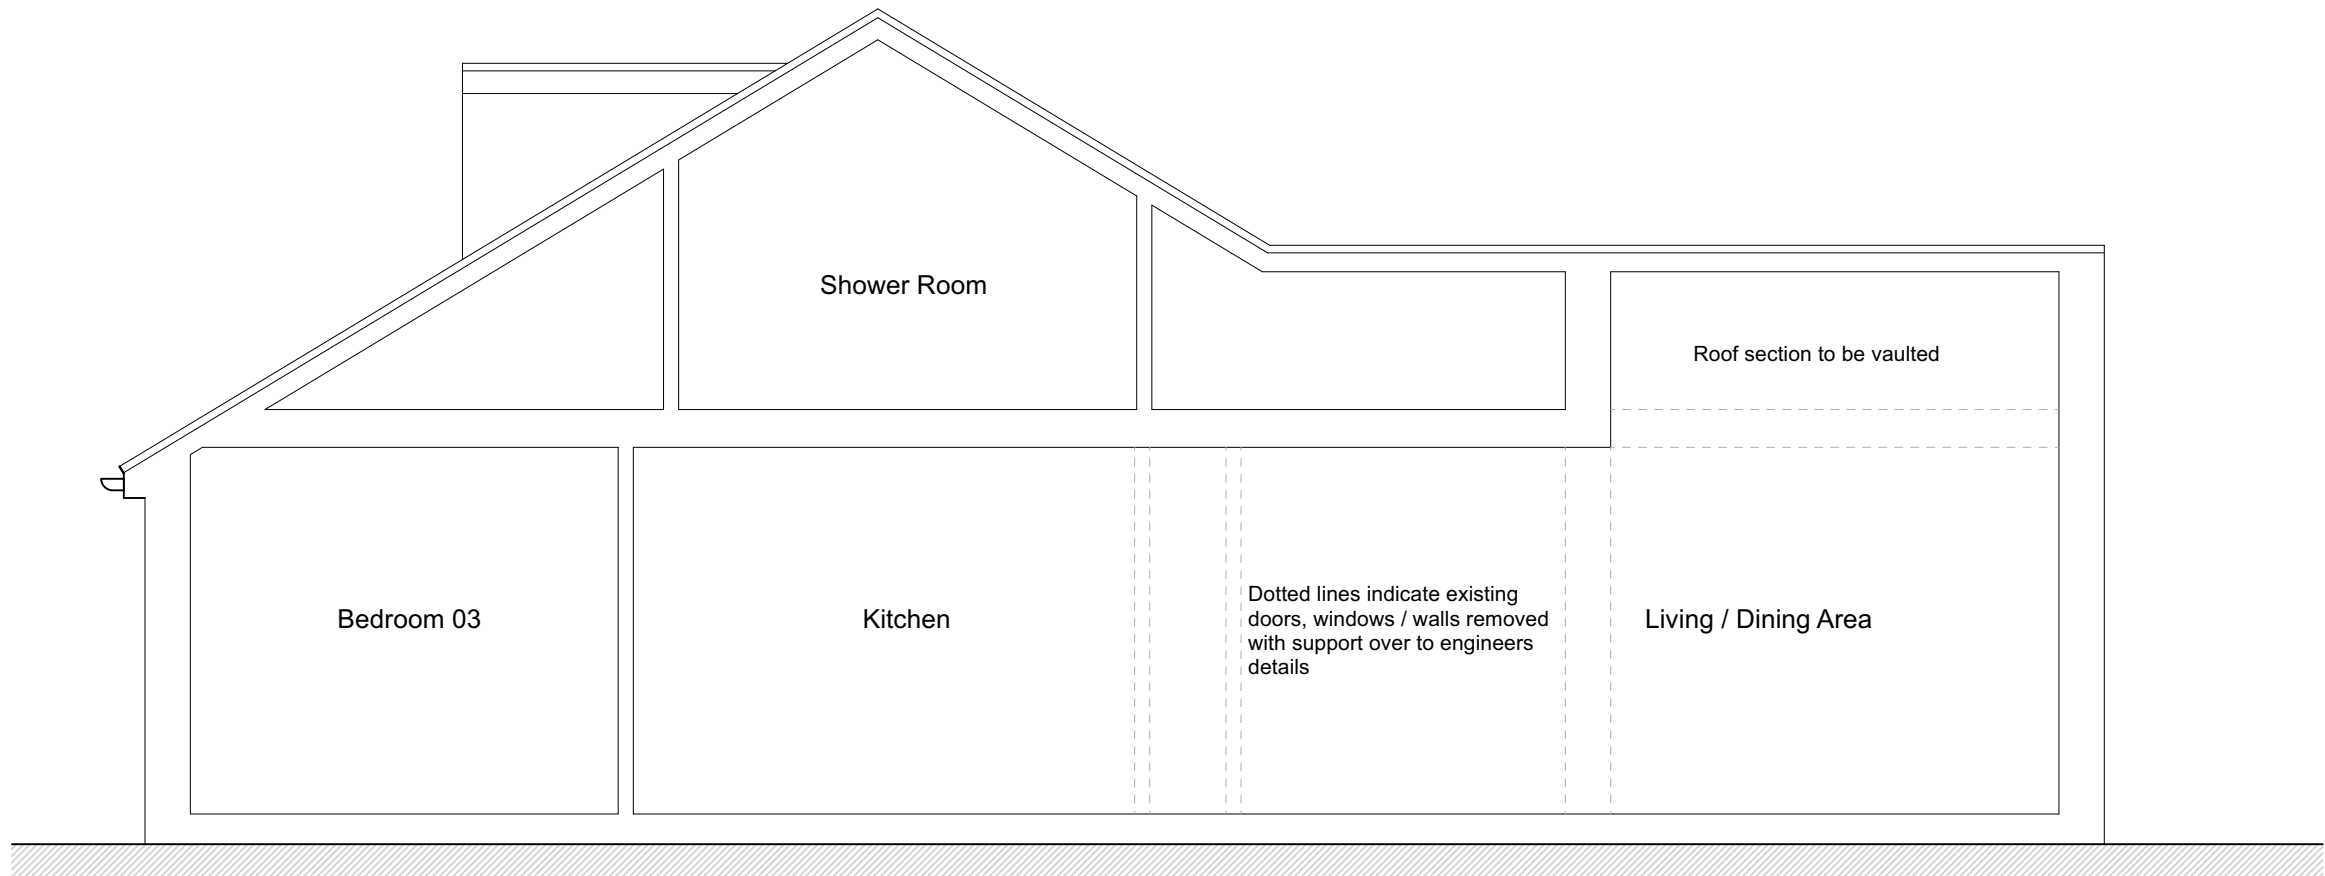

Section A-A

A Updated following planner comment.		07/05/2025	
REV	DESCRIPTION	DATE	INIT CHKO
STATUS	FOR INFORMATION		

Client
Mr & Mrs. Cook

Project
10 Tradescant Drive, Meopham
Kent DA13 0EE

Title
Proposed Elevations & Section

Scale	Date	Drawn	Checked
1:100 @ A3	12.04.2025	N/A	N/A
1:50 @ A1			

Project No:	Drawing No.	Revision
2025-027	005	A