

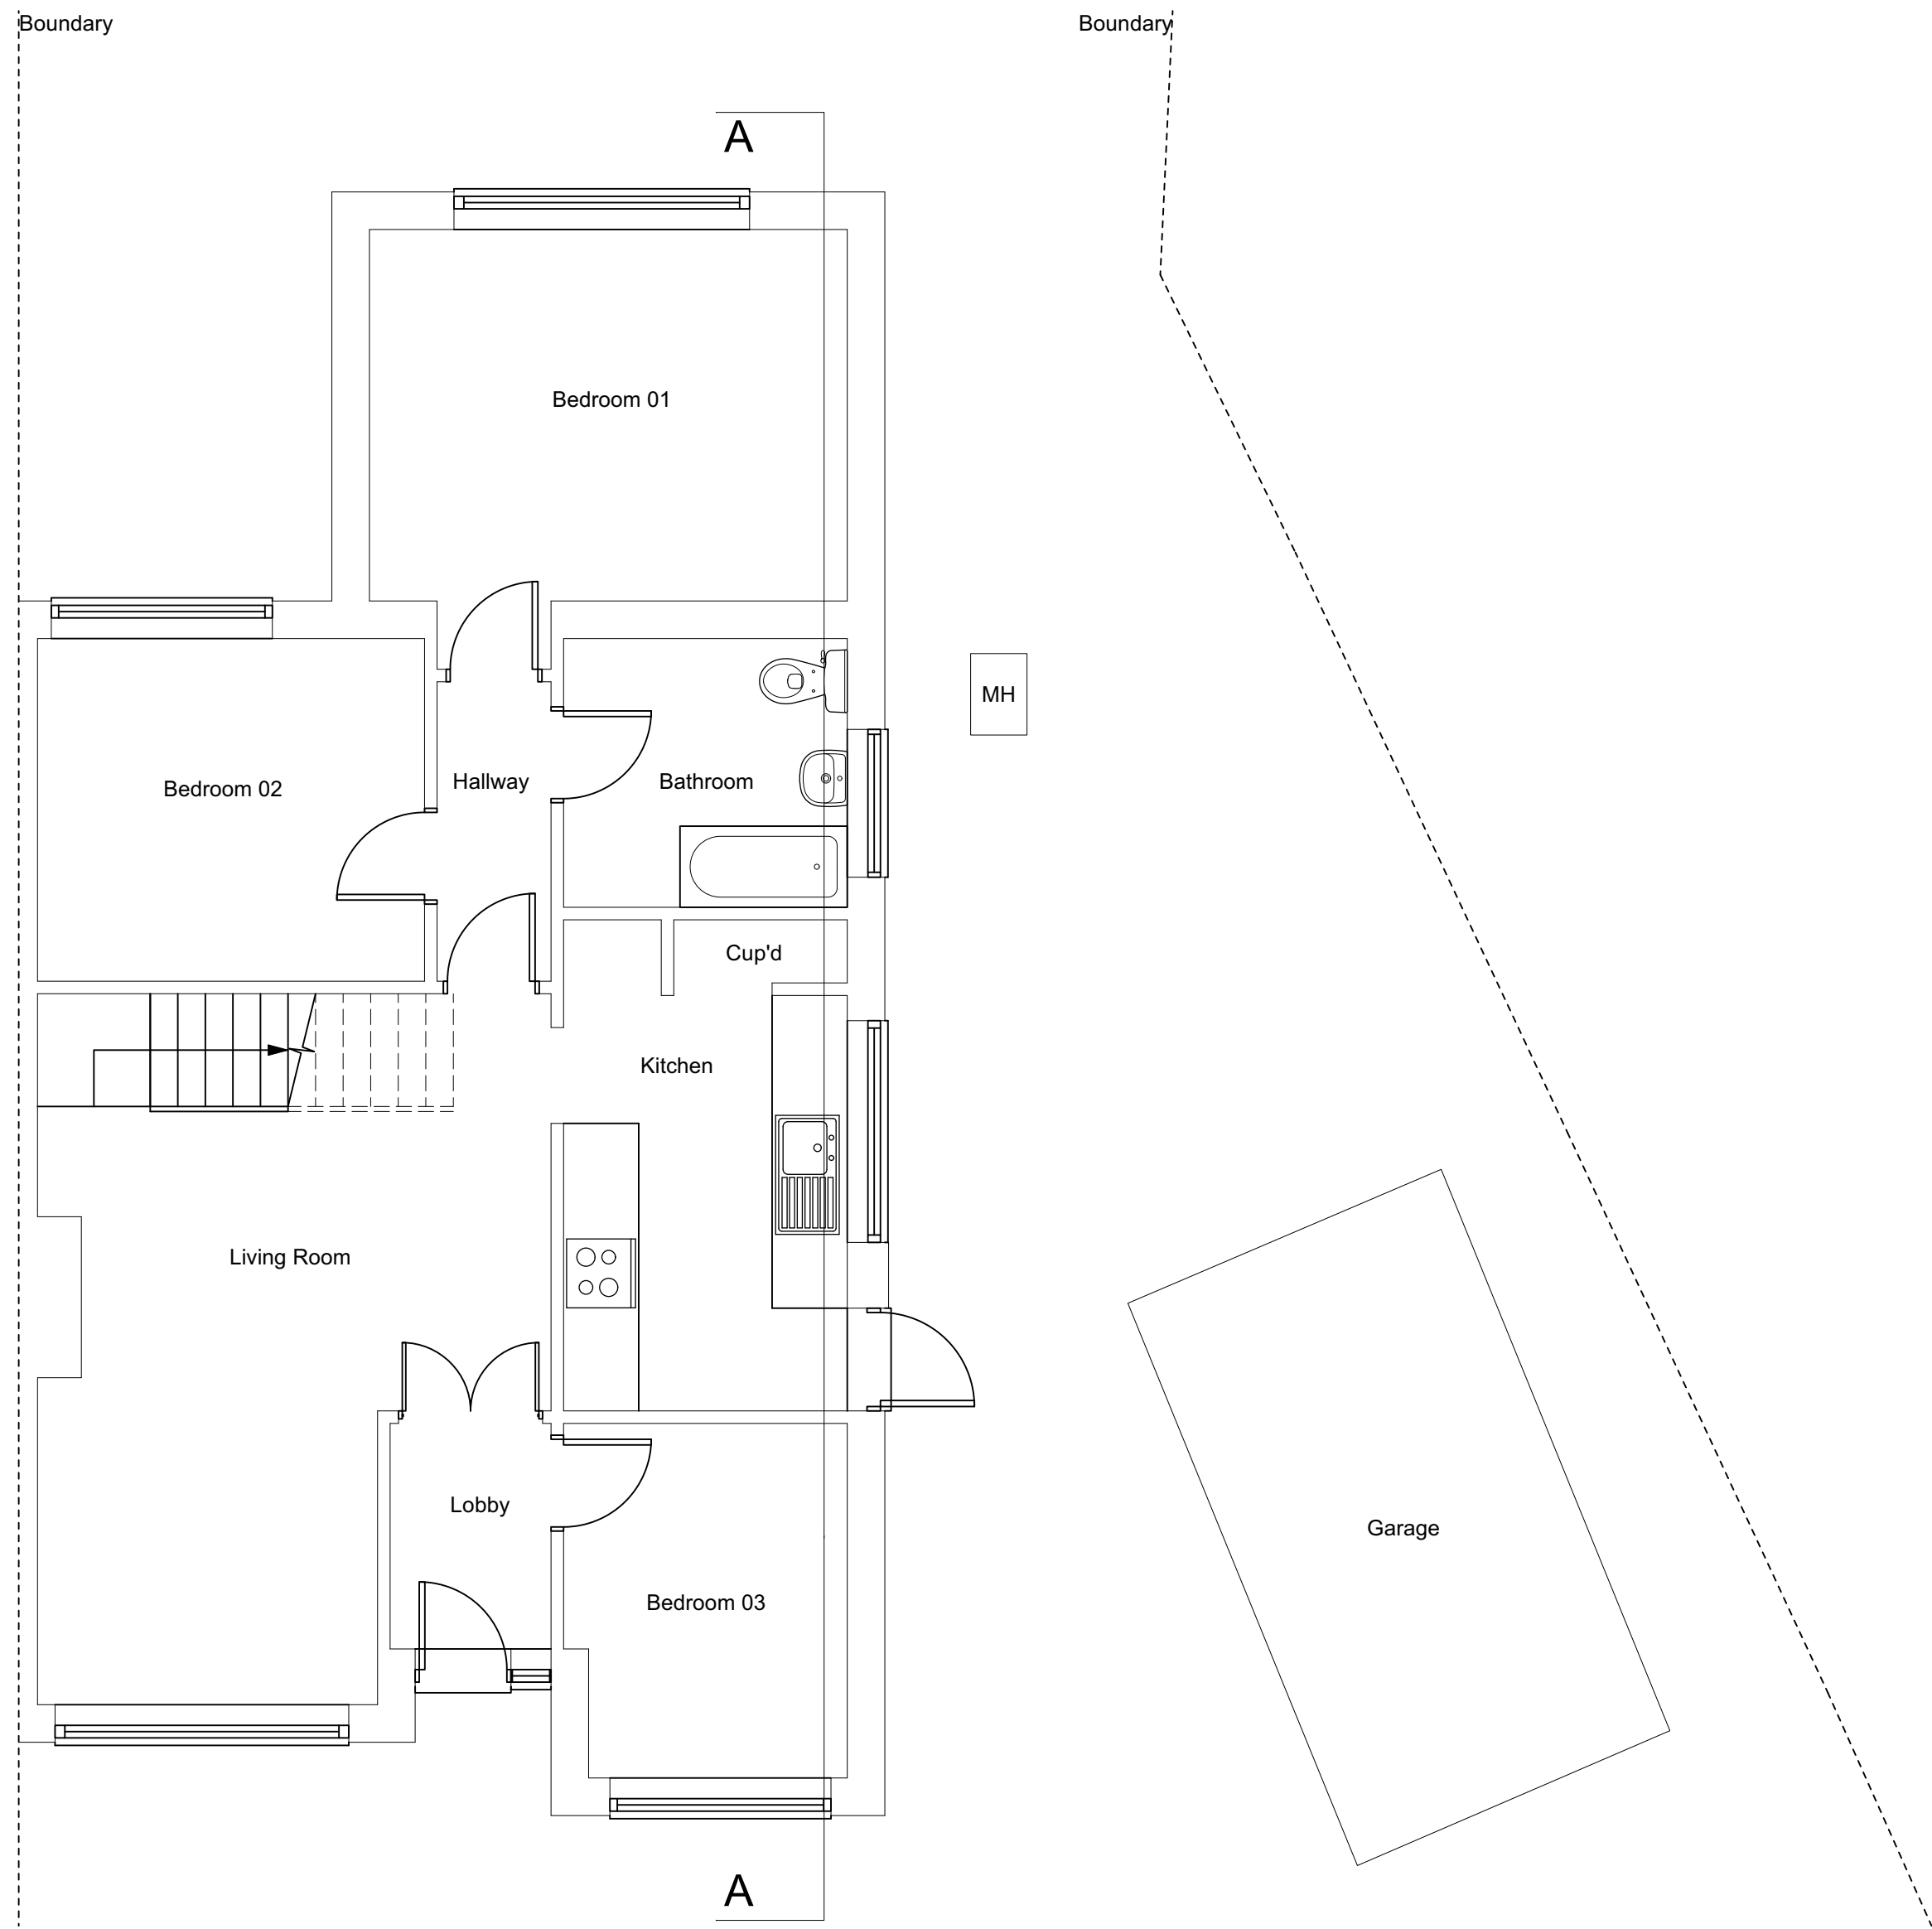


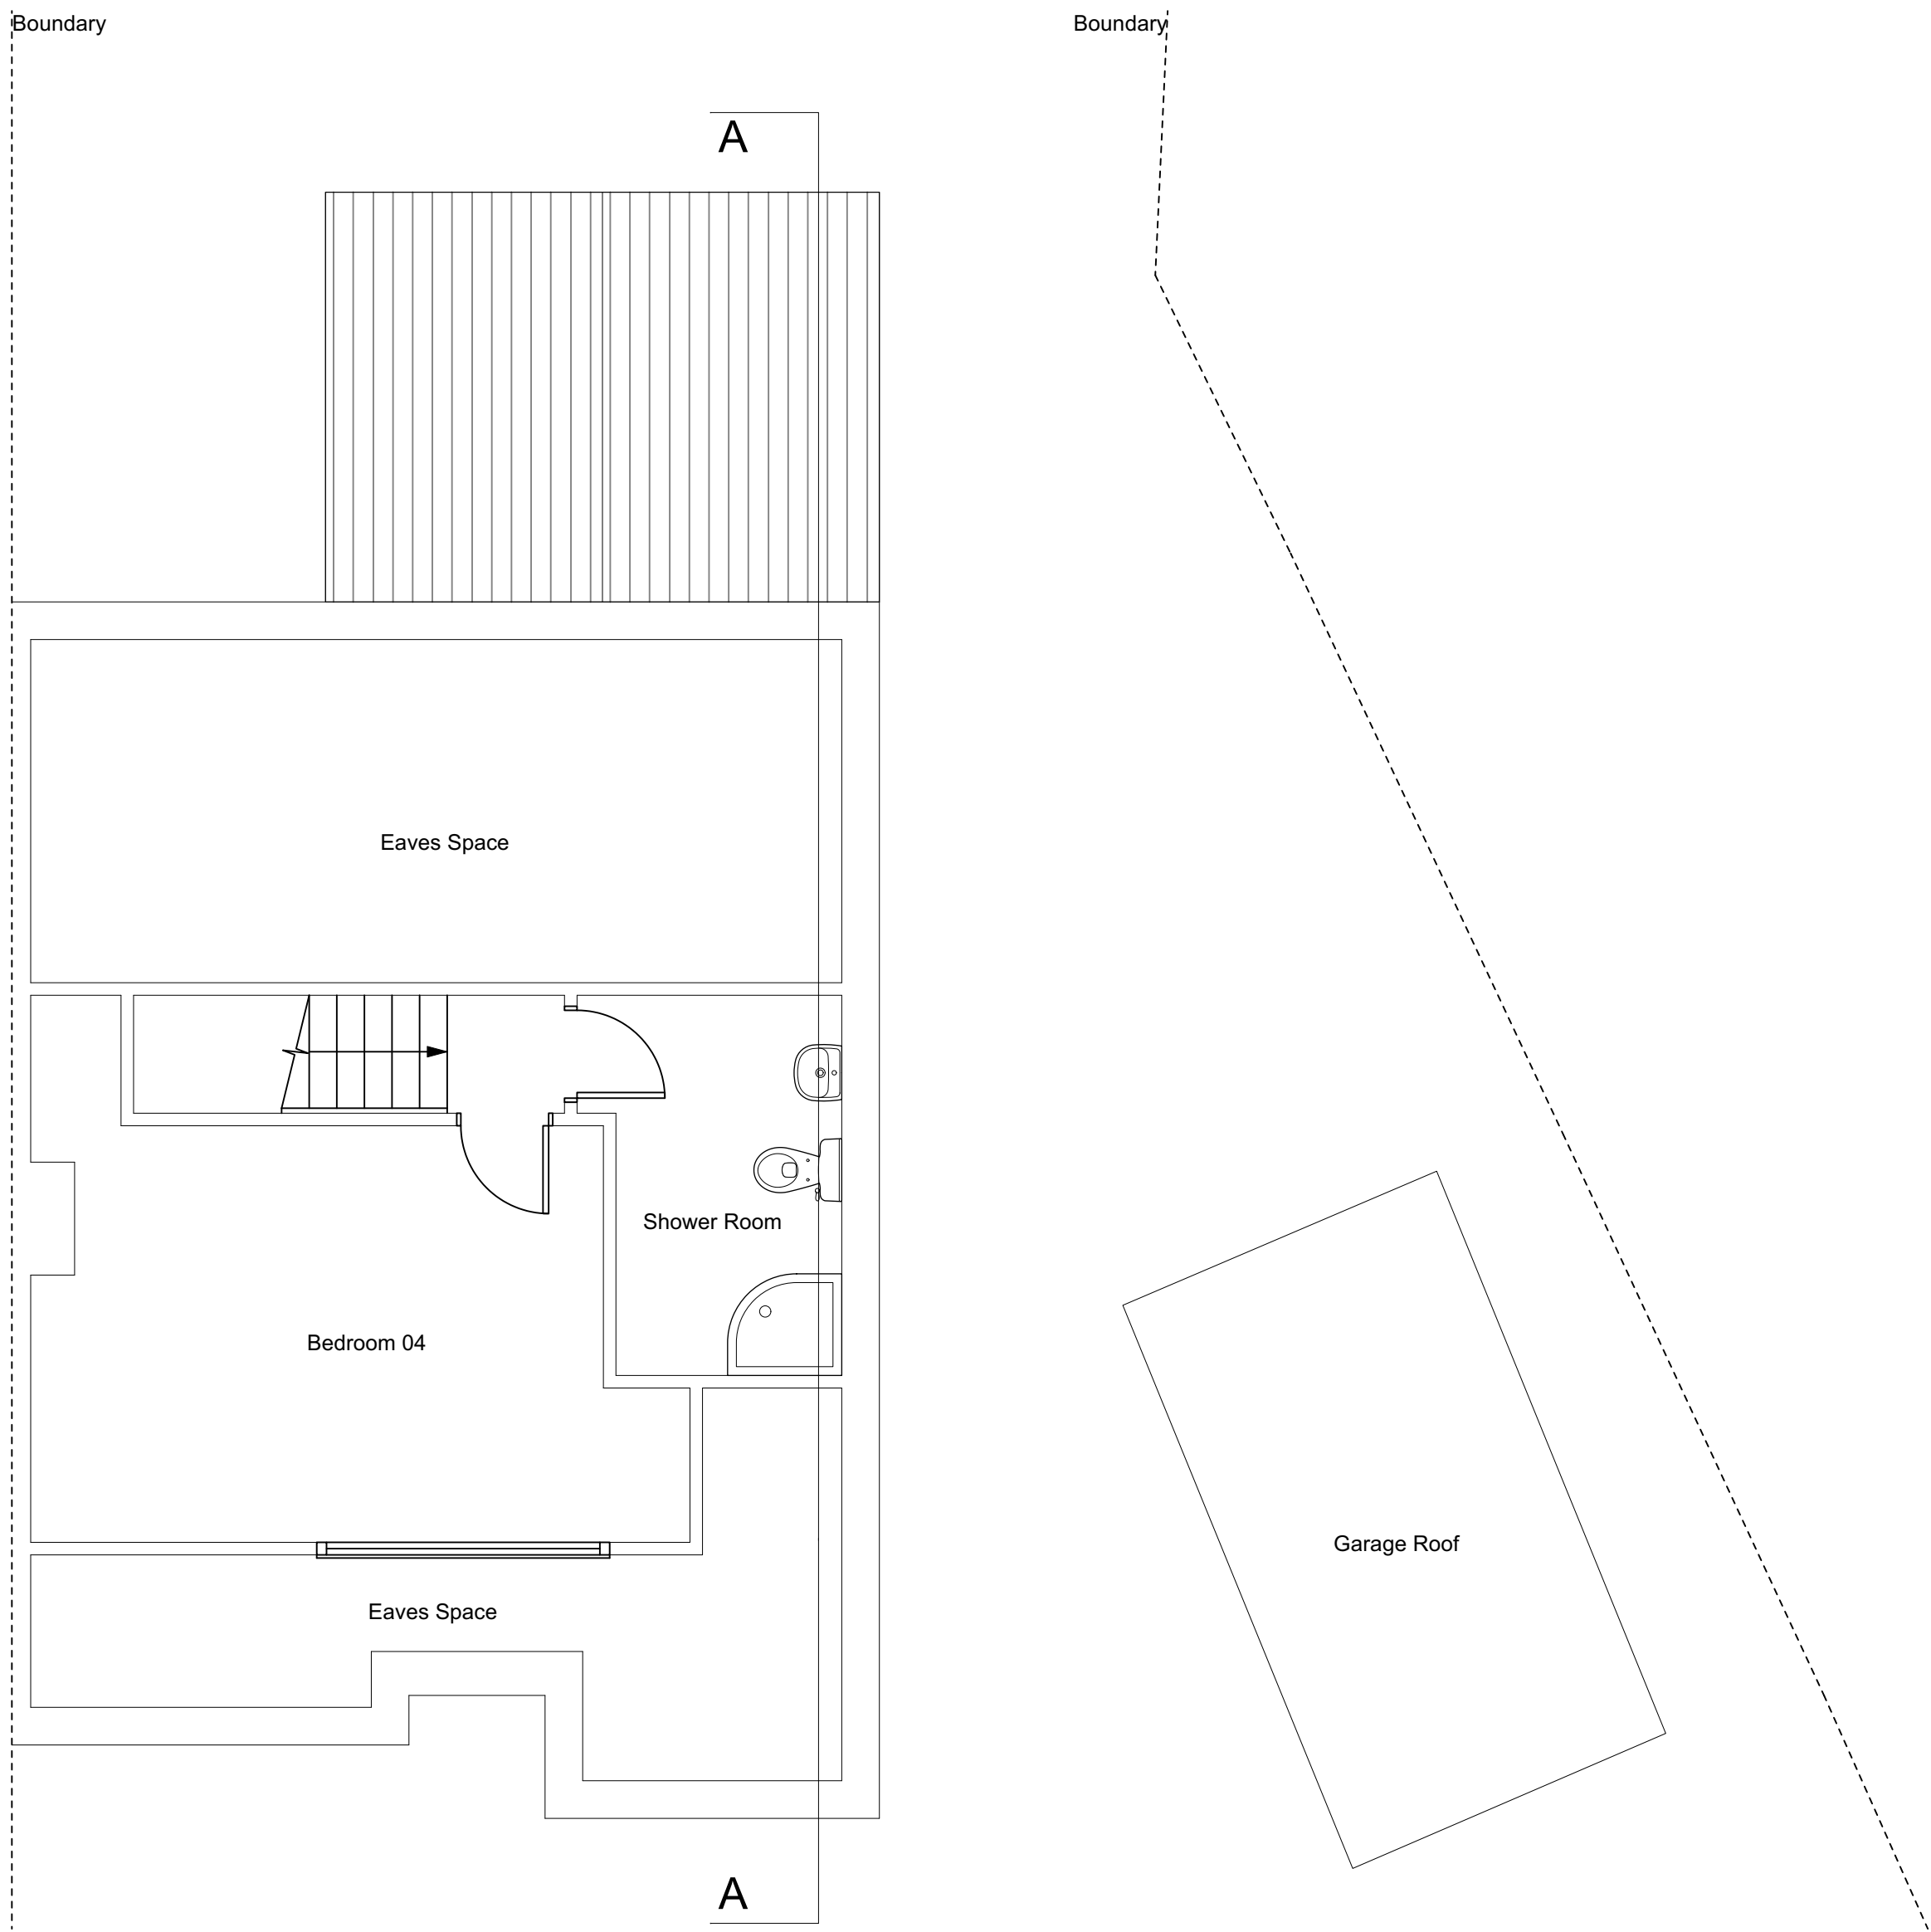

Ground Floor Plan

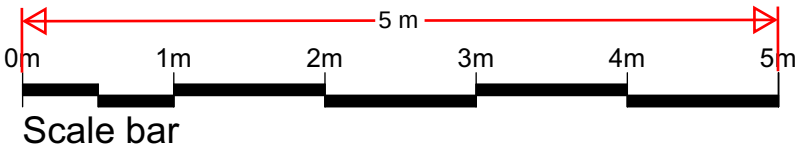

Firsr Floor Plan

A Updated following planner comment.		07/05/2025	
REV	DESCRIPTION	DATE	INITI CHKO
STATUS		FOR INFORMATION	

Client
Mr & Mrs. Cook

Project
**10 Tradescant Drive, Meopham
Kent DA13 0EE**

Title
Existing Floor Plans

Scale	Date	Drawn	Checked
1:100 @ A3	12.04.2025	N/A	N/A
1:50 @ A1			

Project No:	Drawing No.	Revision
2025-027	002	A