

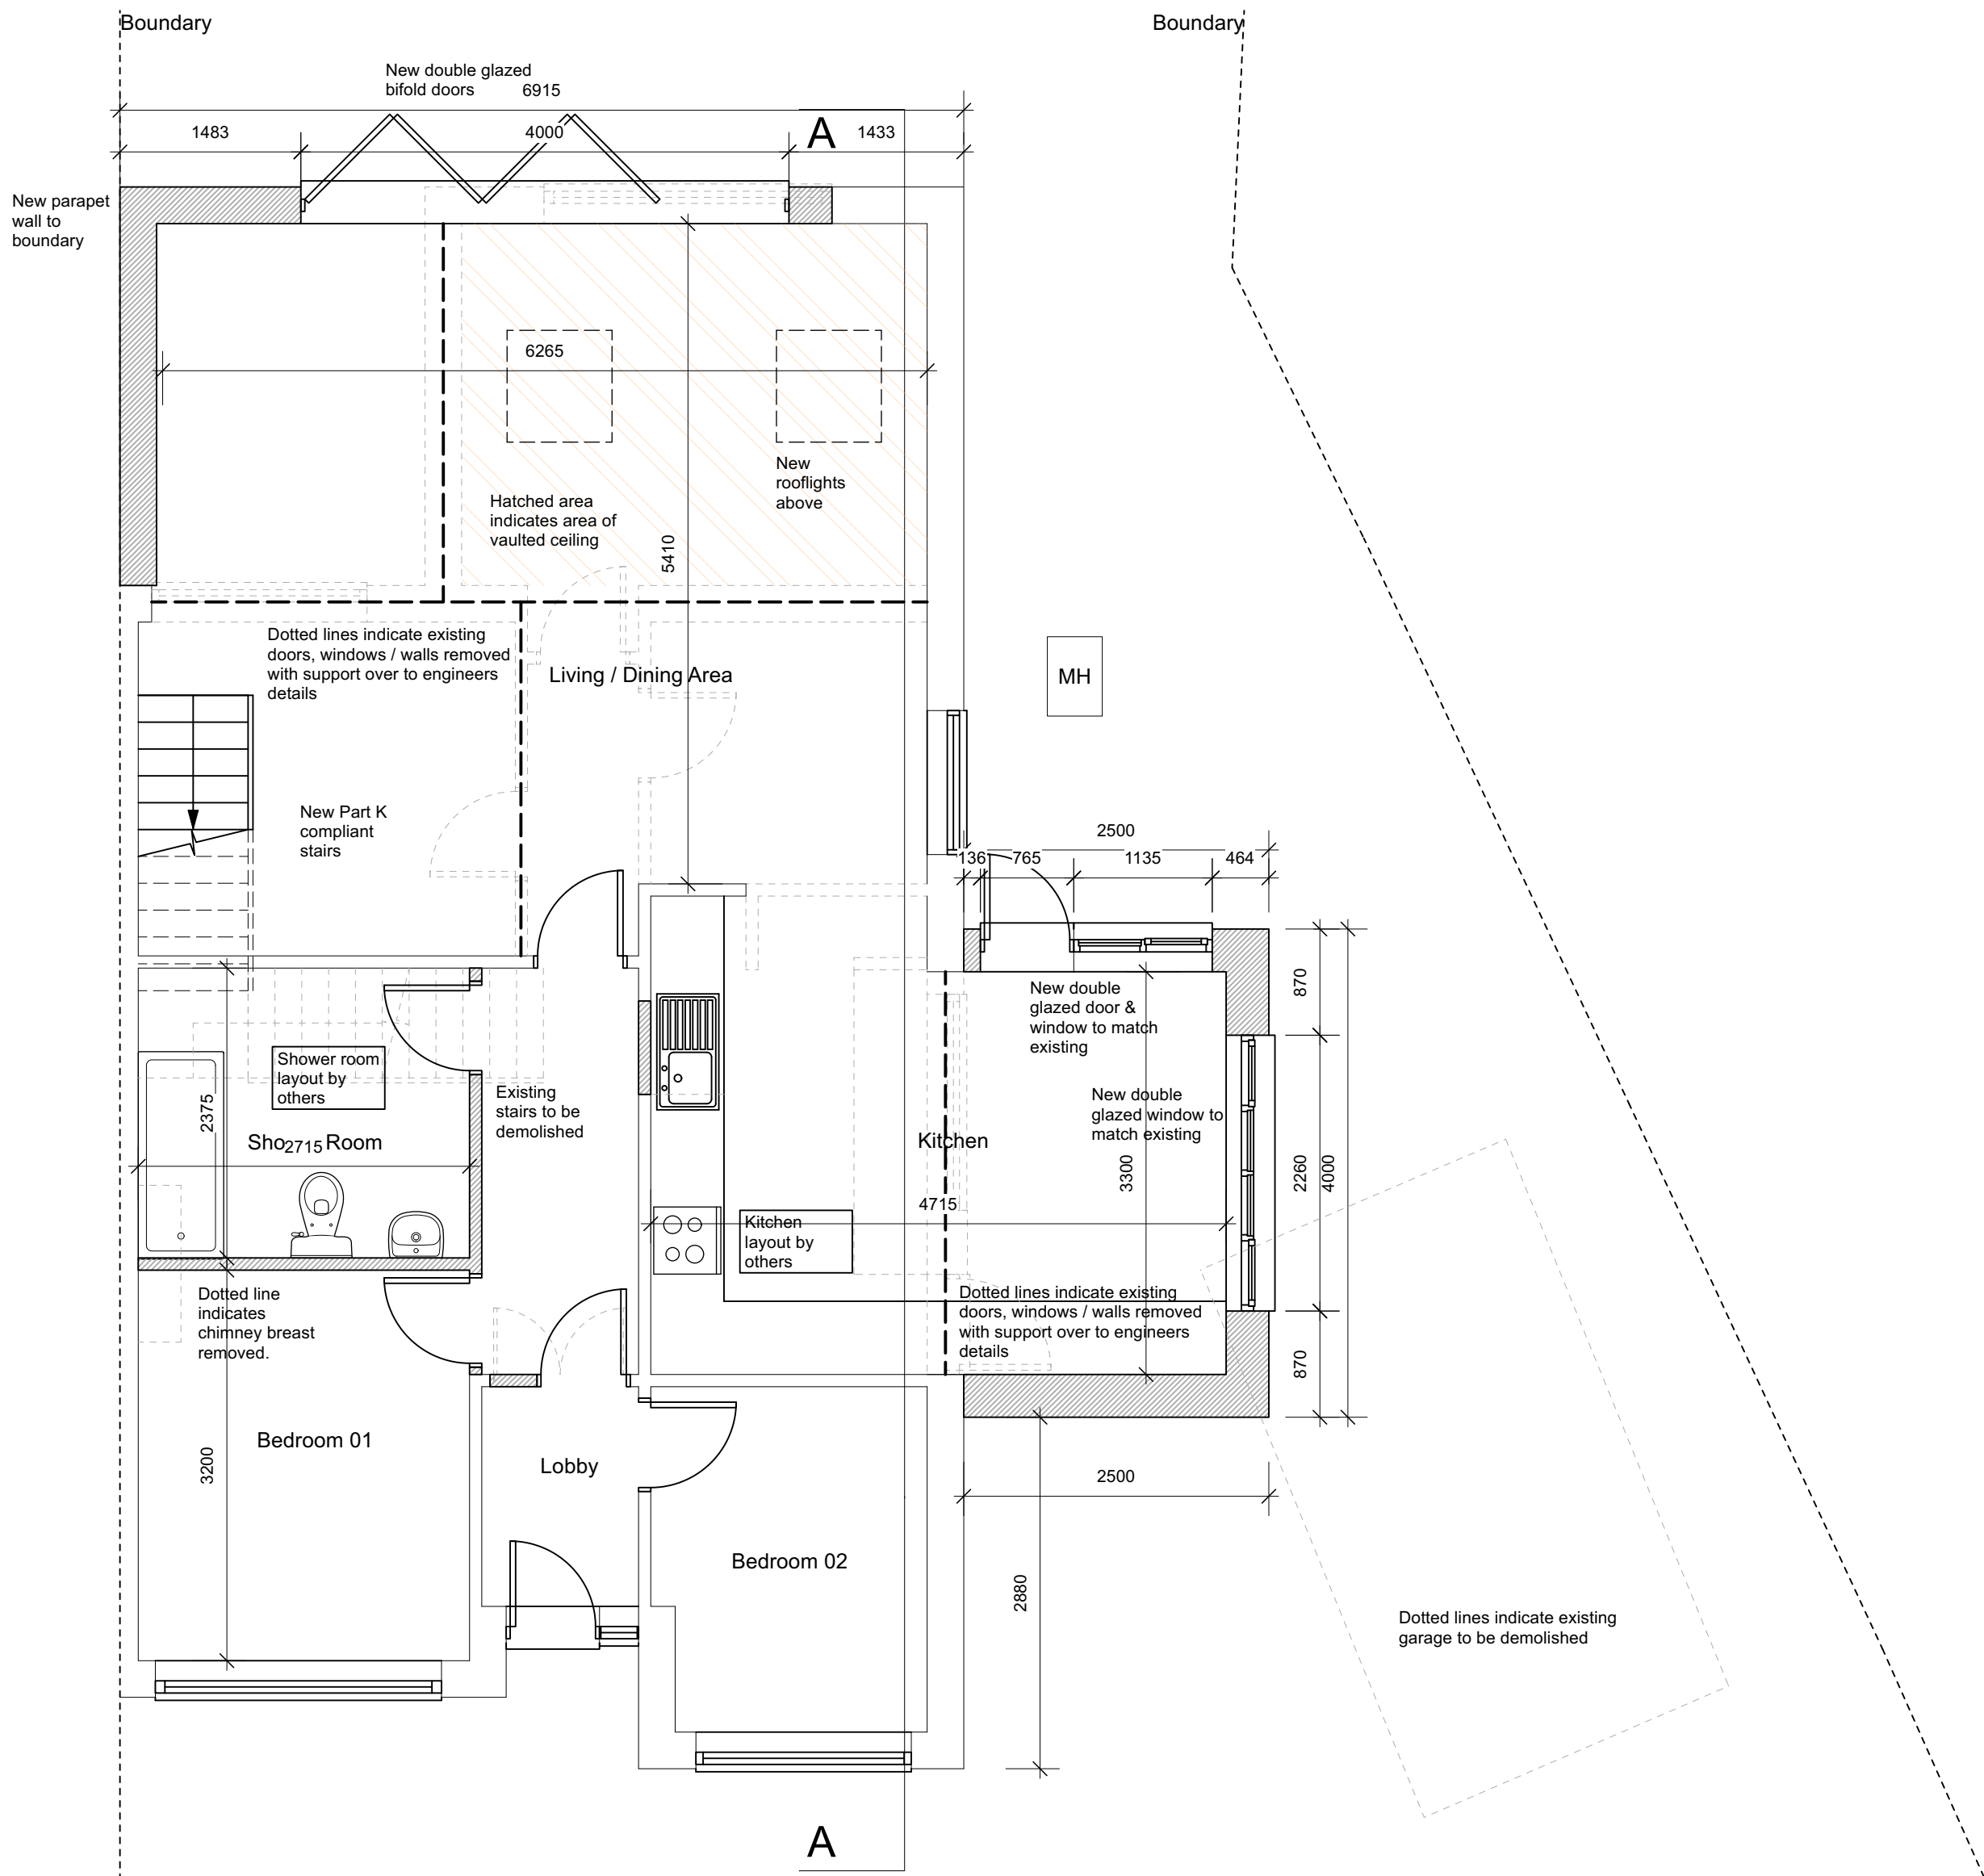


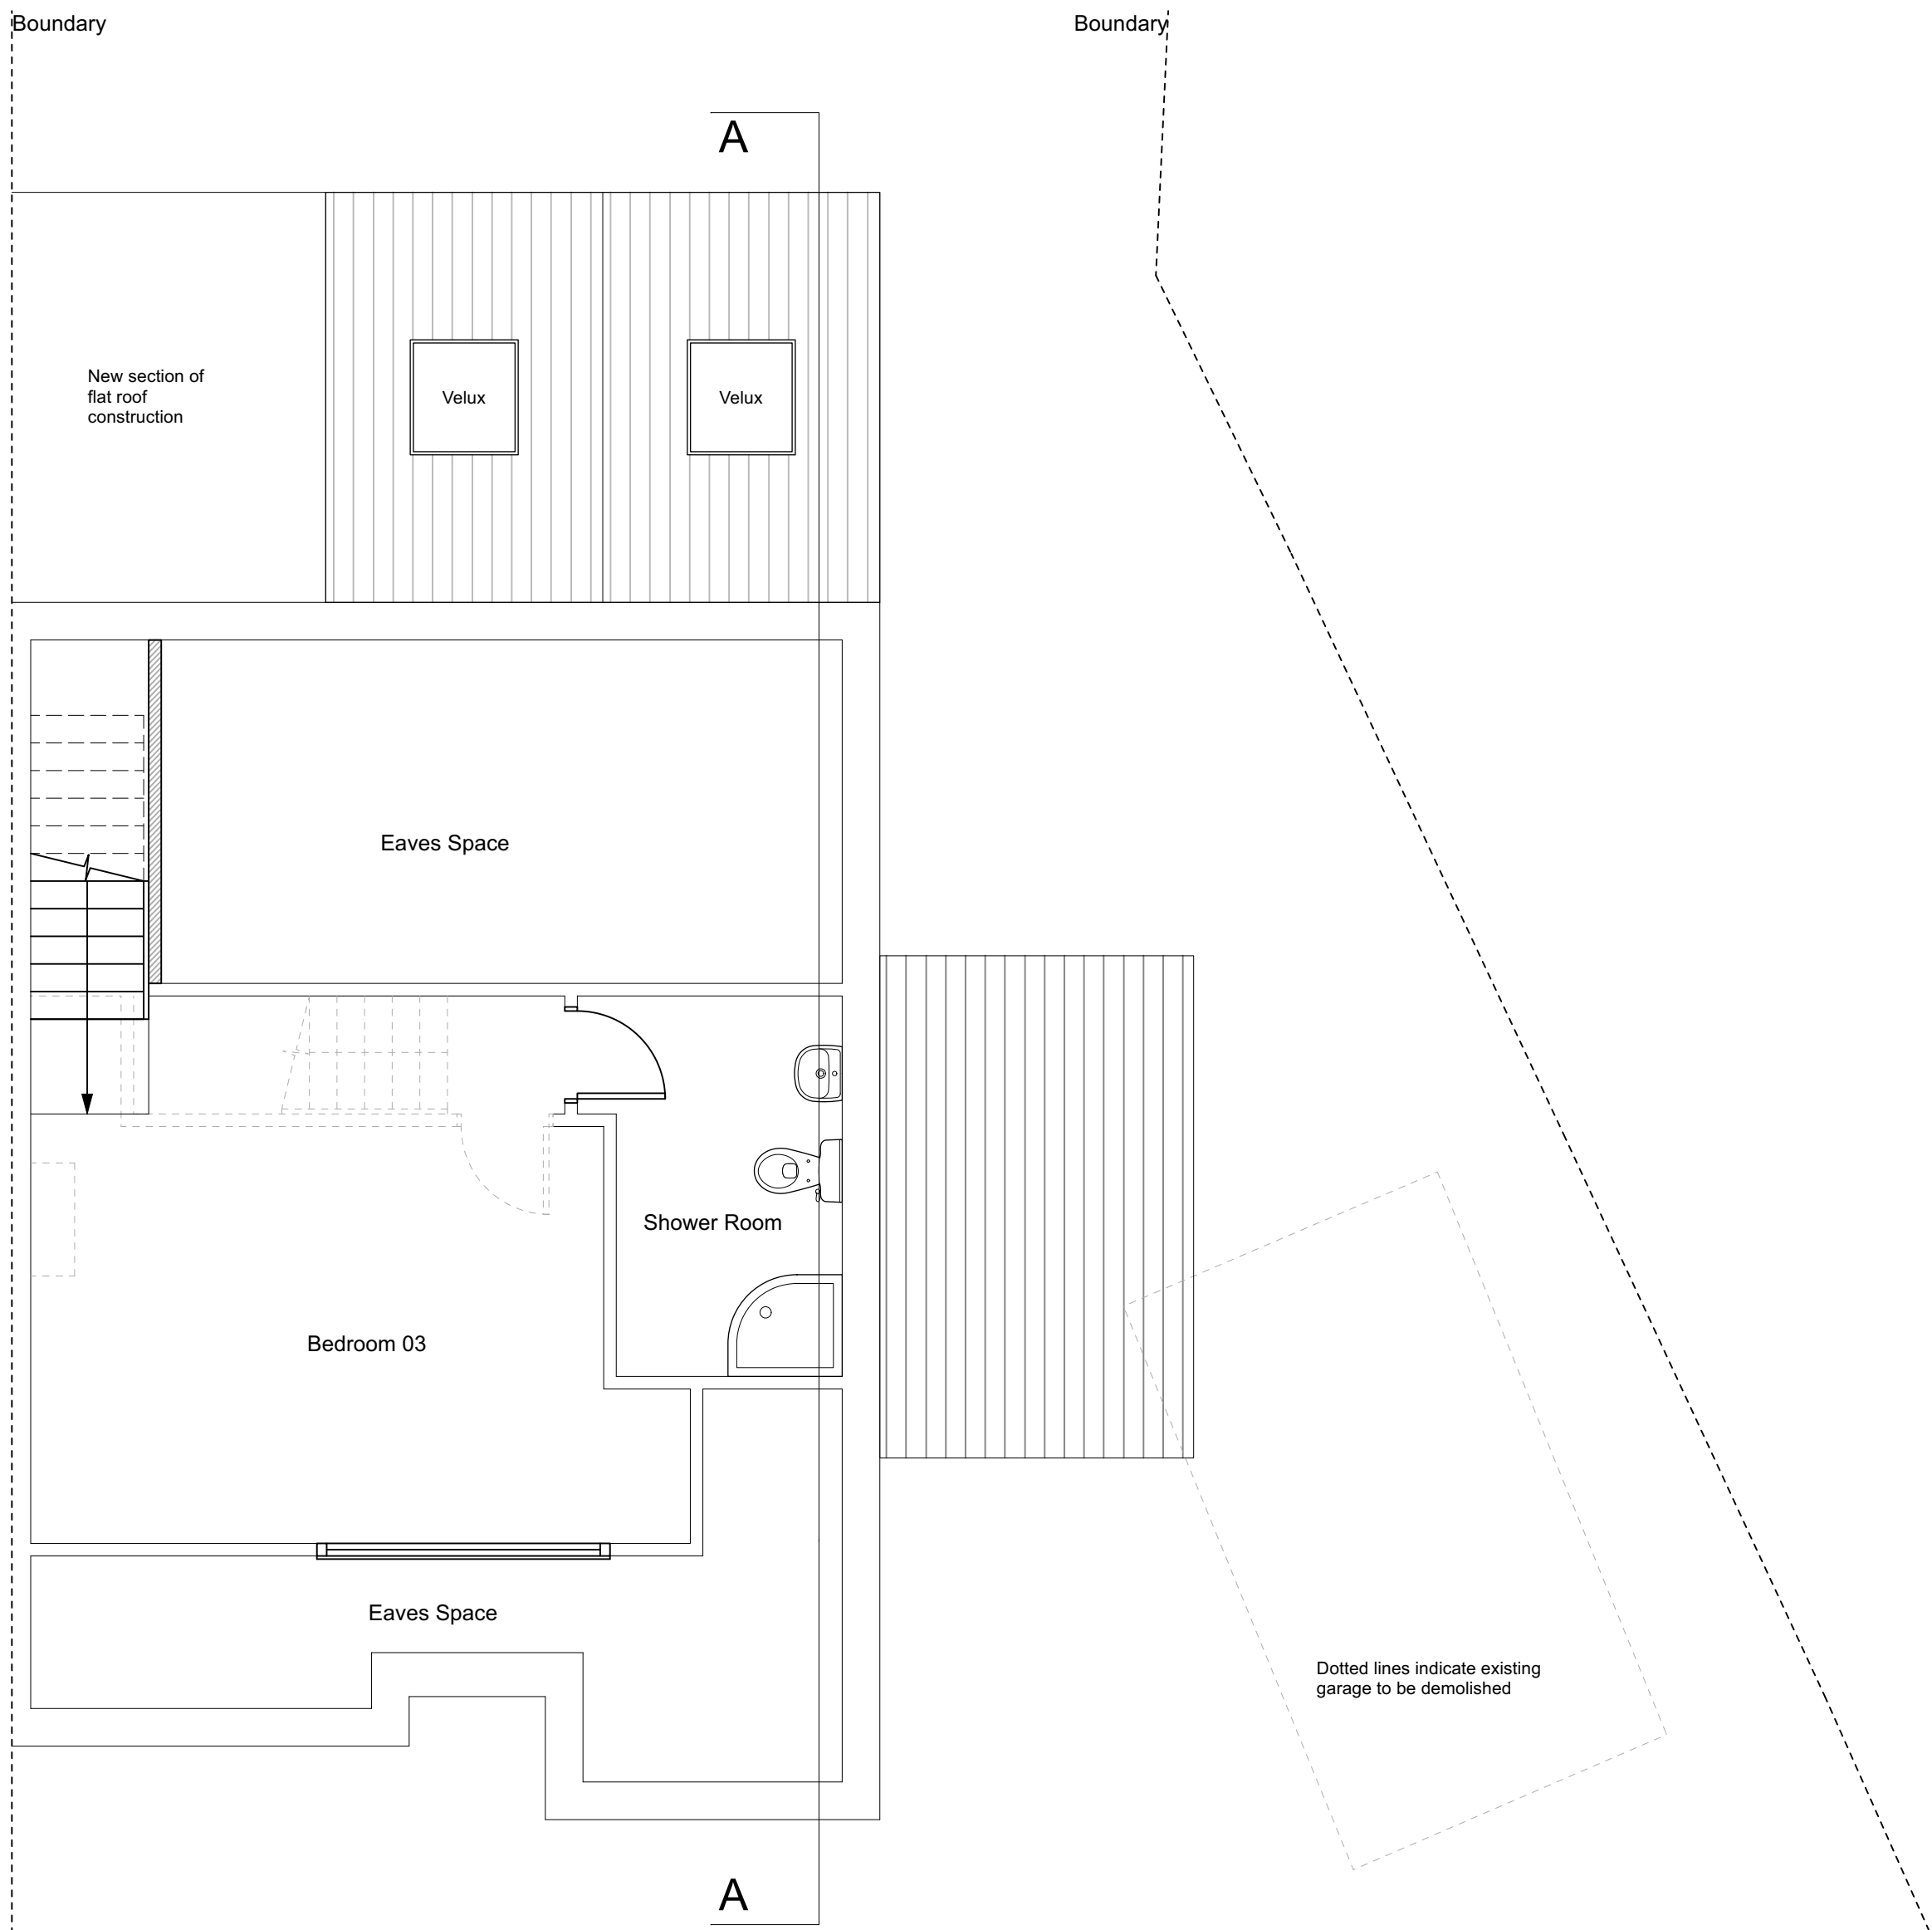

Ground Floor Plan

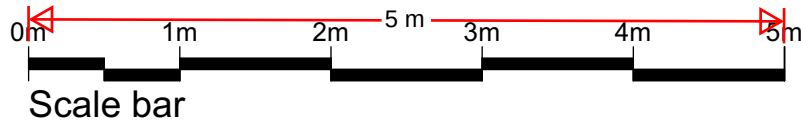

First Floor Plan

A Updated following planner comment.		07/05/2025	
REV	DESCRIPTION	DATE	INIT
STATUS	FOR INFORMATION		

Client
Mr & Mrs. Cook

Project
**10 Tradescant Drive, Meopham
Kent DA13 0EE**

Title
Proposed Floor Plans

Scale	Date	Drawn	Checked
1:100 @ A3	12.04.2025	N/A	N/A
1:50 @ A1			

Project No: **2025-027** Drawing No. **004** Revision **A**