



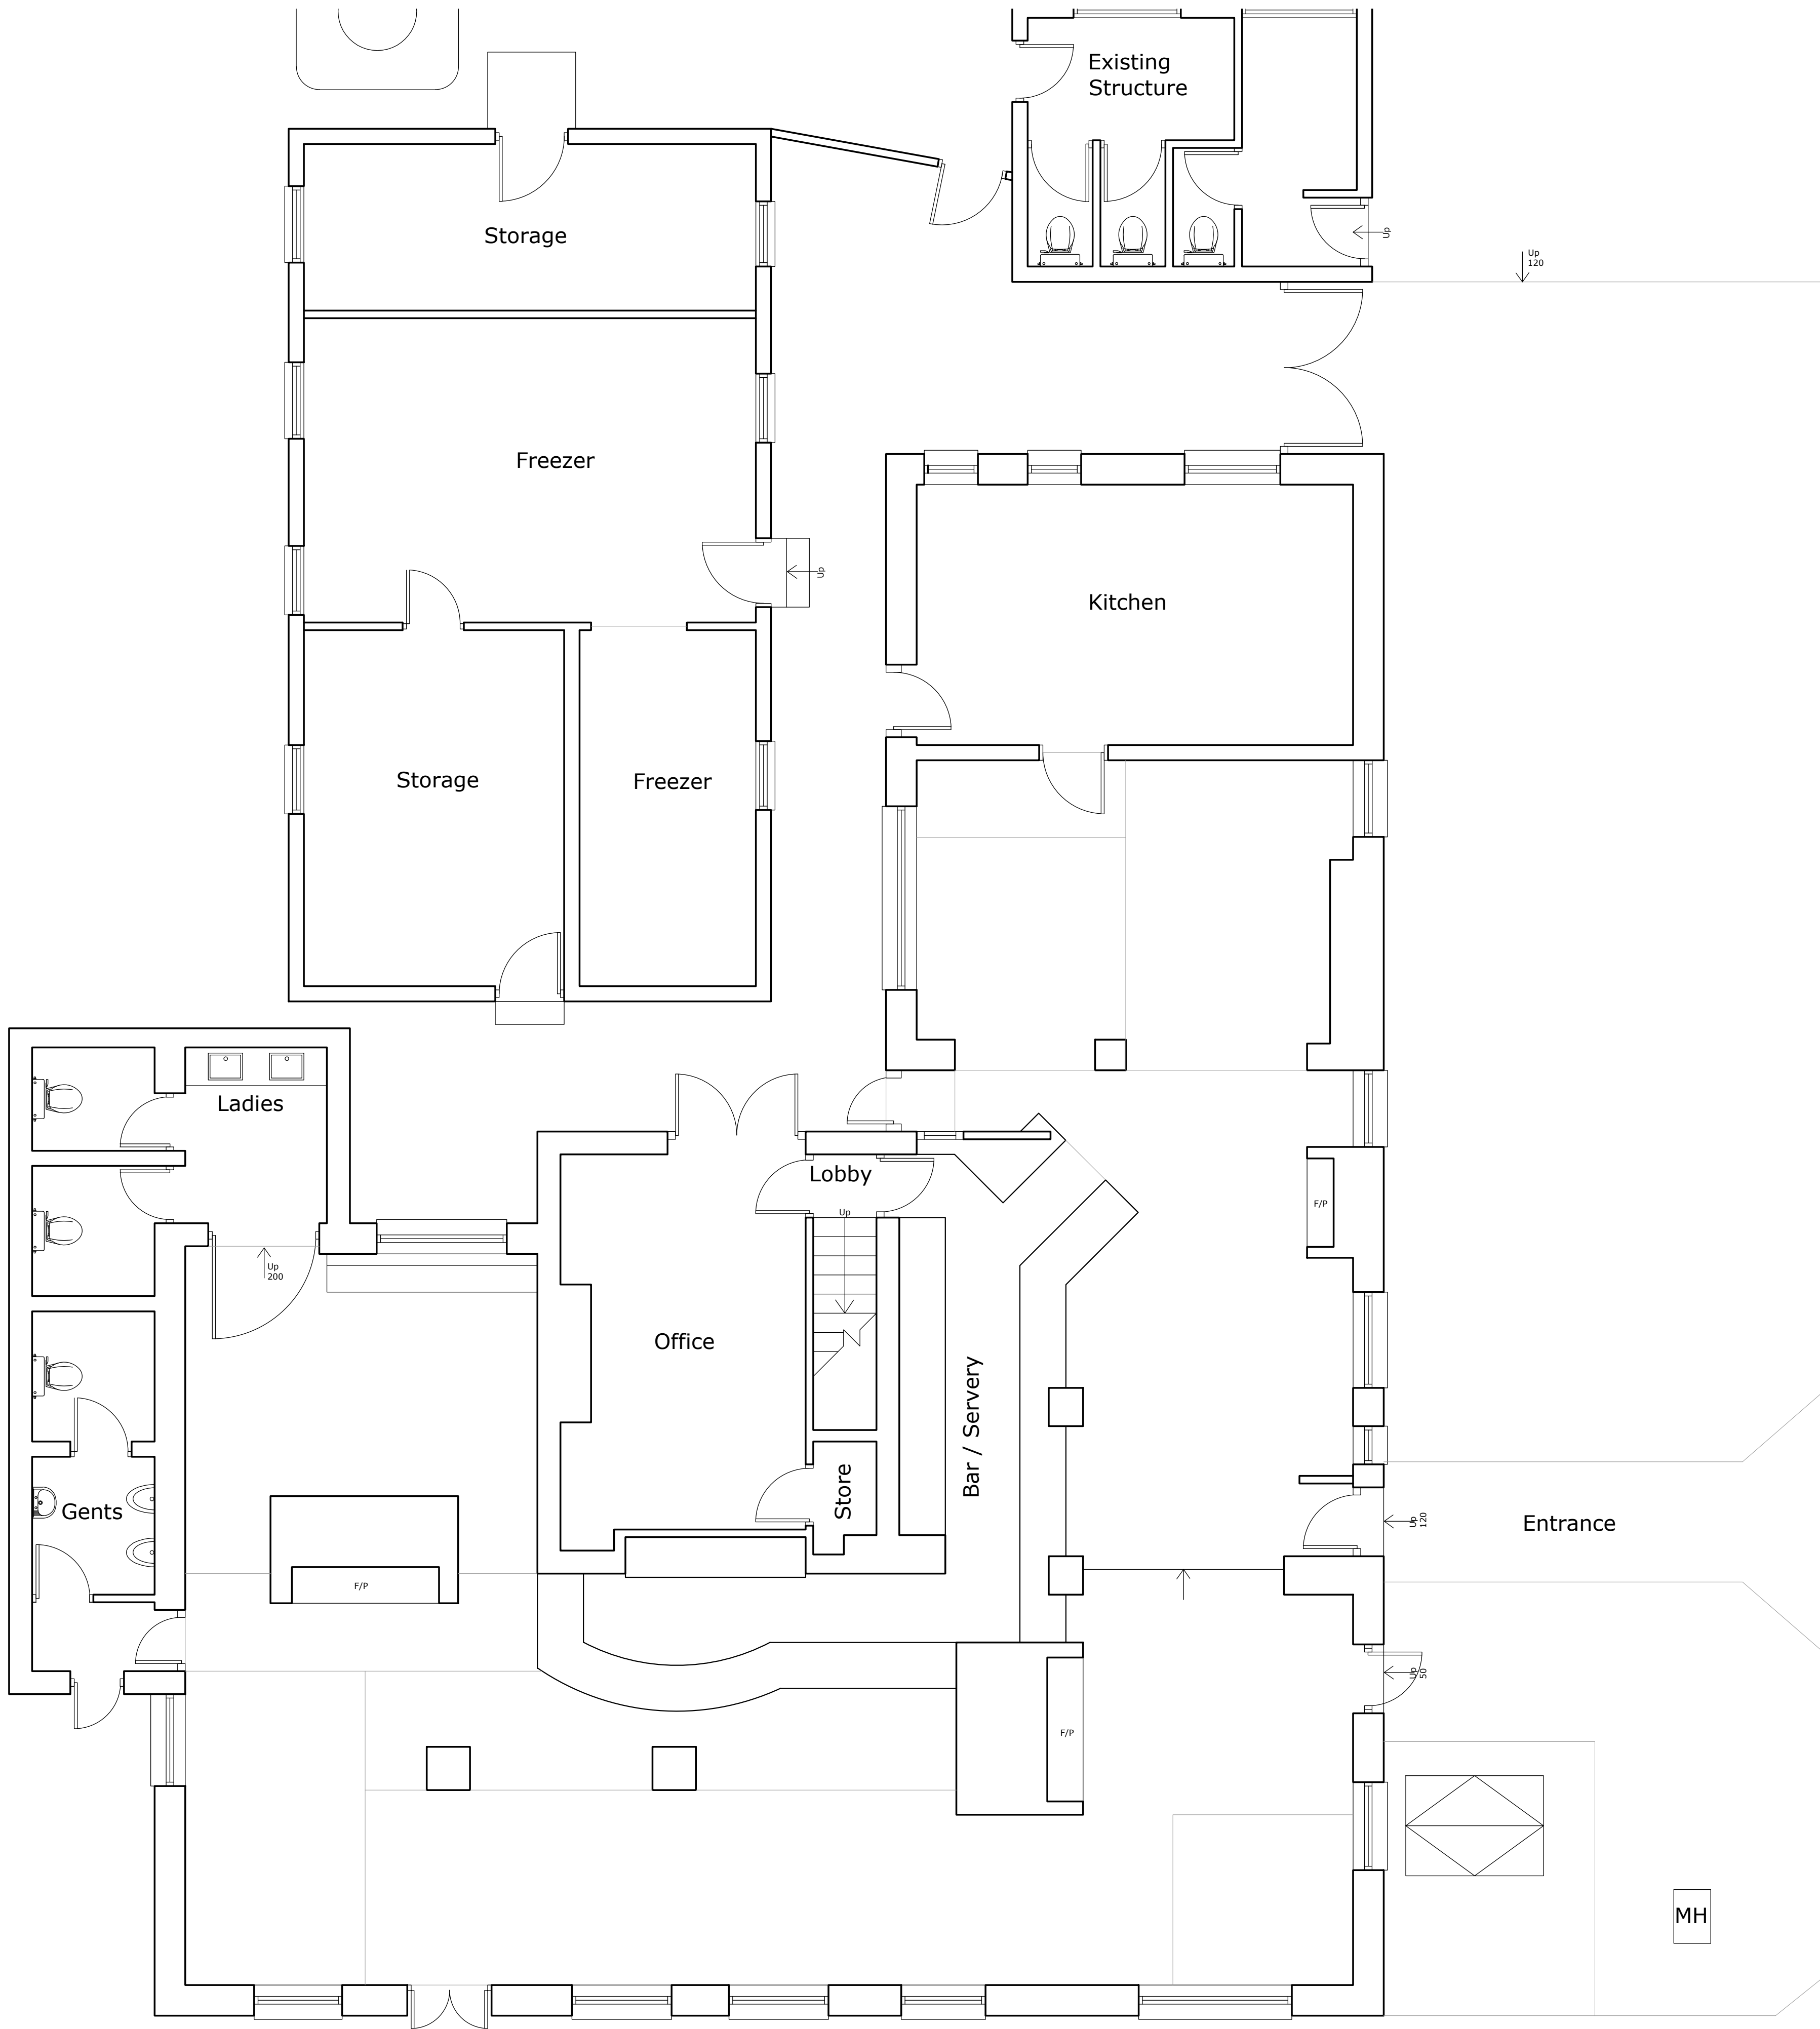


Existing Ground Floor Plan

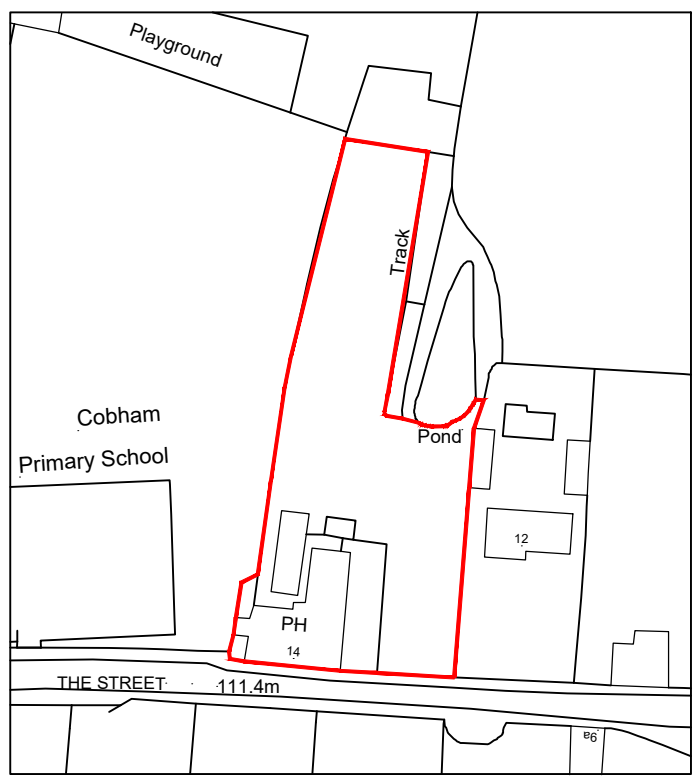

?Crown Copyright and database rights 2025 OS Licence no. AC0000849896


Existing Location Plan
Scale 1:1250 @ A1

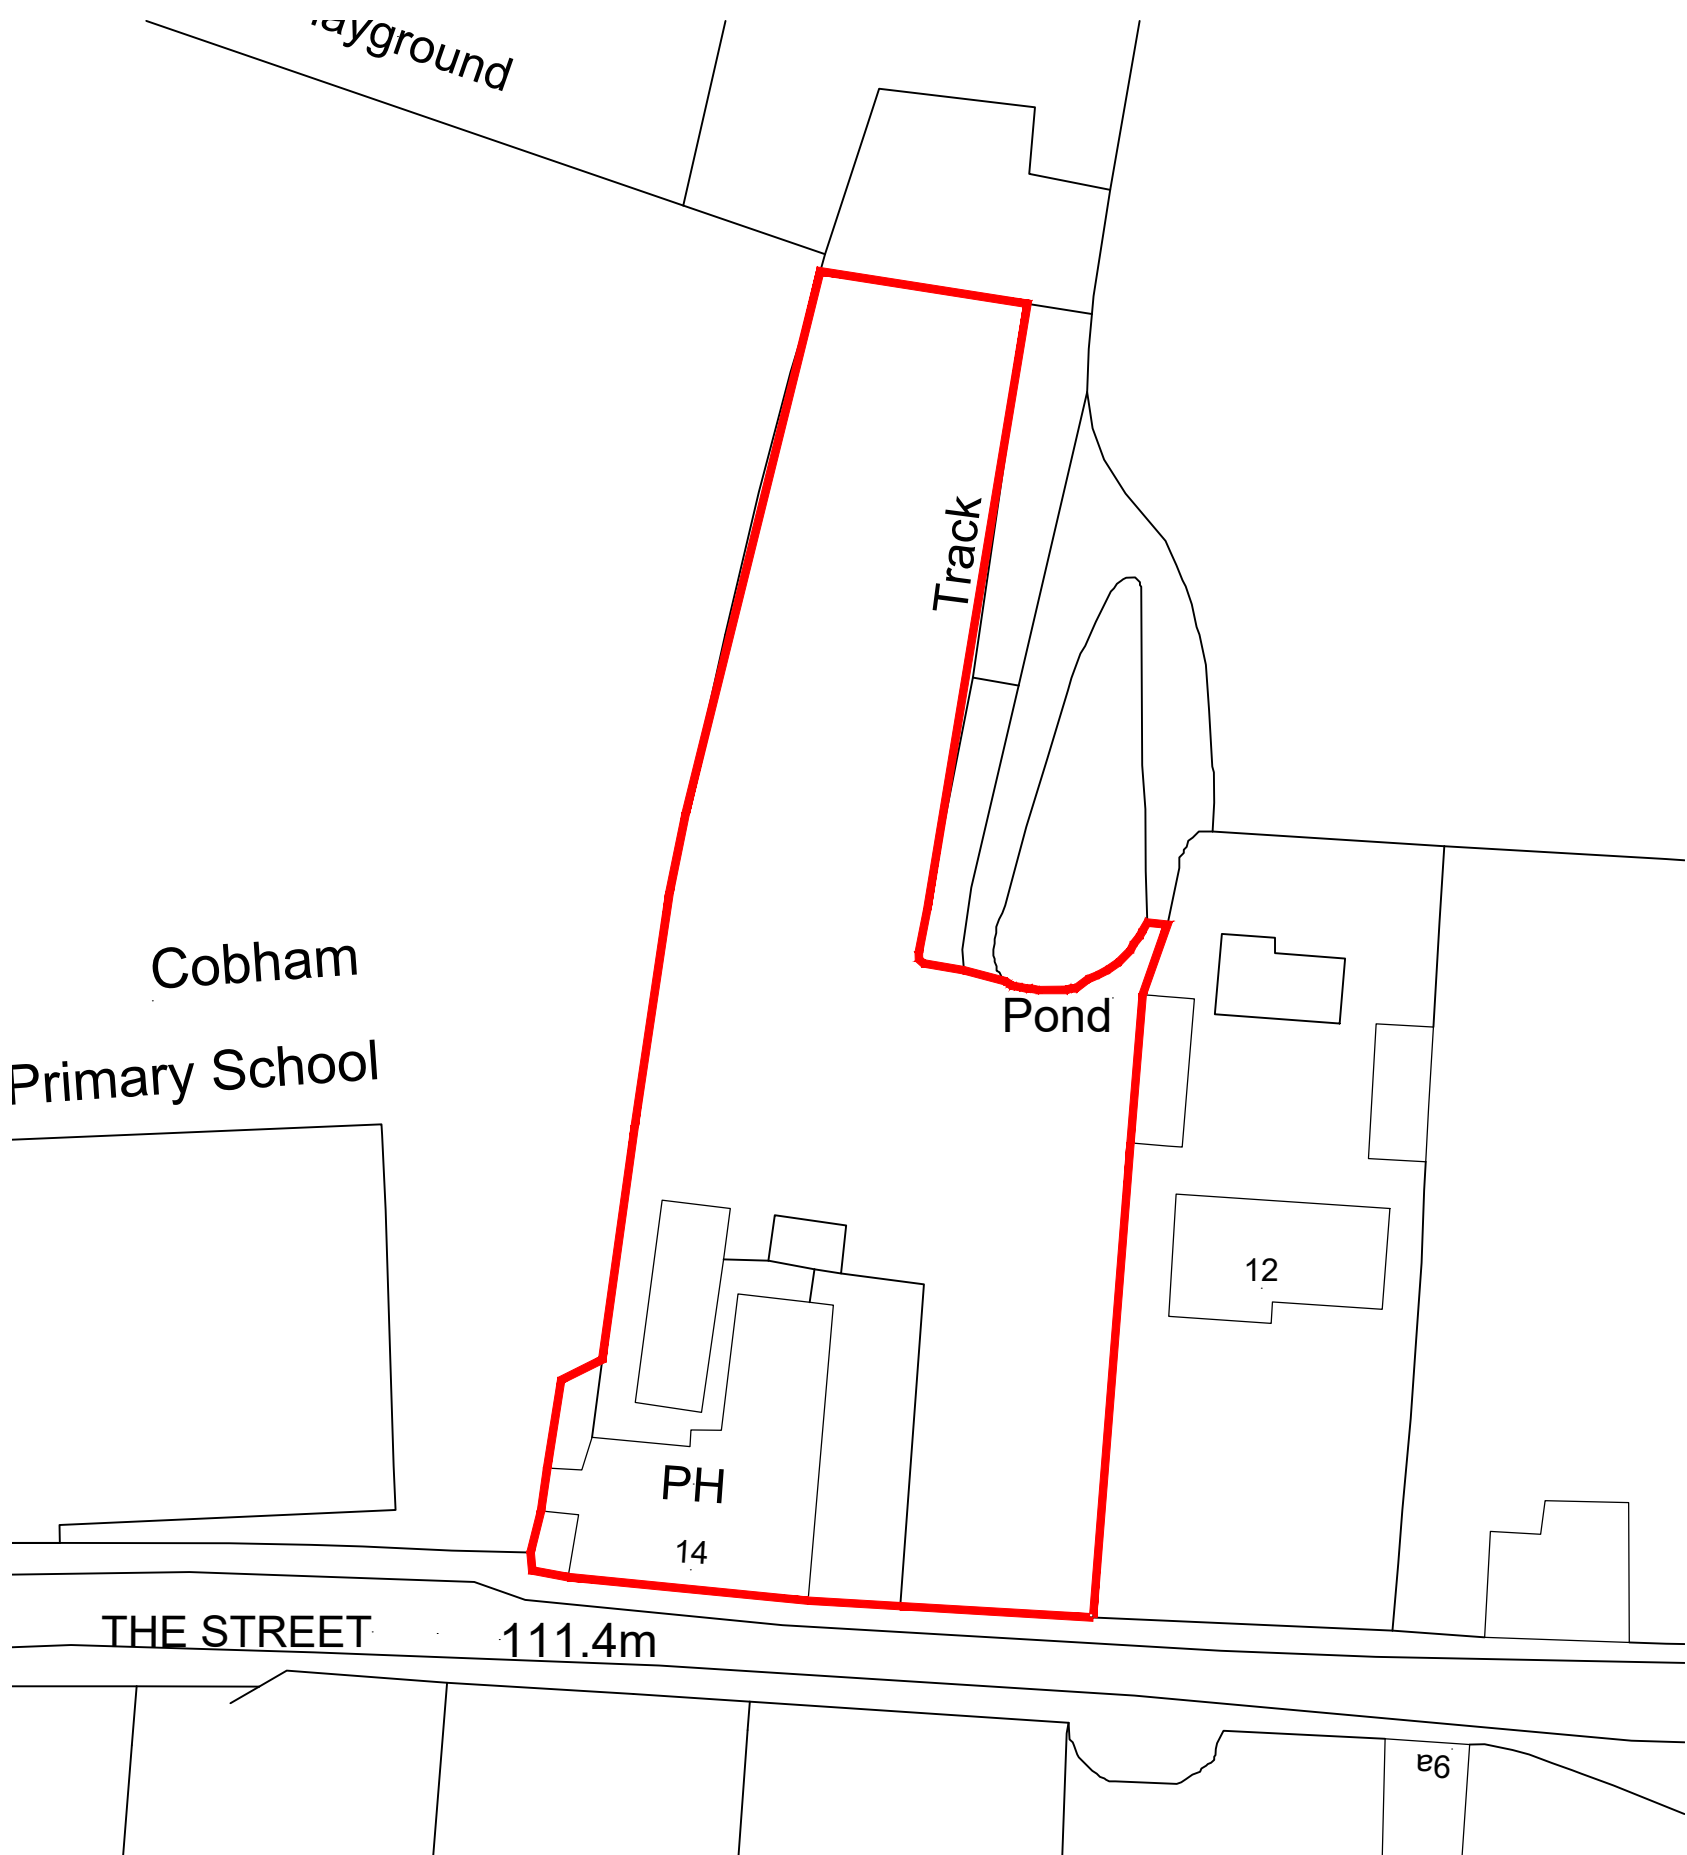

Existing Block Plan
Scale 1:500 @ A1

Notes

1. This drawing is the property of GBA Designs Limited. Copyright is reserved by them and this drawing is issued on the condition that it is not reproduced or copied in part or in whole without their written consent. All dimensions to be checked on site before commencement of work. This drawing is to be read in conjunction with specifications and/or other consultants drawings as applicable.

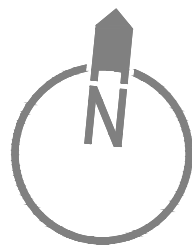

REV.	DESCRIPTION	DATE
------	-------------	------

architectural & interior designers
Suite 18•70 Churchhill Square Business Centre•
Kings Hill•Kent•
ME19 4YU•
tel:01732523521 fax:01732523522 email:info@gbadesigns.com



proposed alterations to:
The Ship
14 The Street, Cobham DA12 3BN
GKPP

Existing Ground Floor Plan

SCALE	DATE:	DWG NO.
Varies	26/06/25	2496/100

