

Rev	Description	Date

PROJECT

35A Arthur St,
Gravesend DA11 0PR

TITLE


Proposed Drawing

CLIENT

DRAWN BY Ak	CHECKED BY Ak	DATE 12/11/25
SCALE (@ A1) 1 : 50		PROJECT NUMBER 763
DRAWING NUMBER PL006		REV



Front Elevation
1 : 50

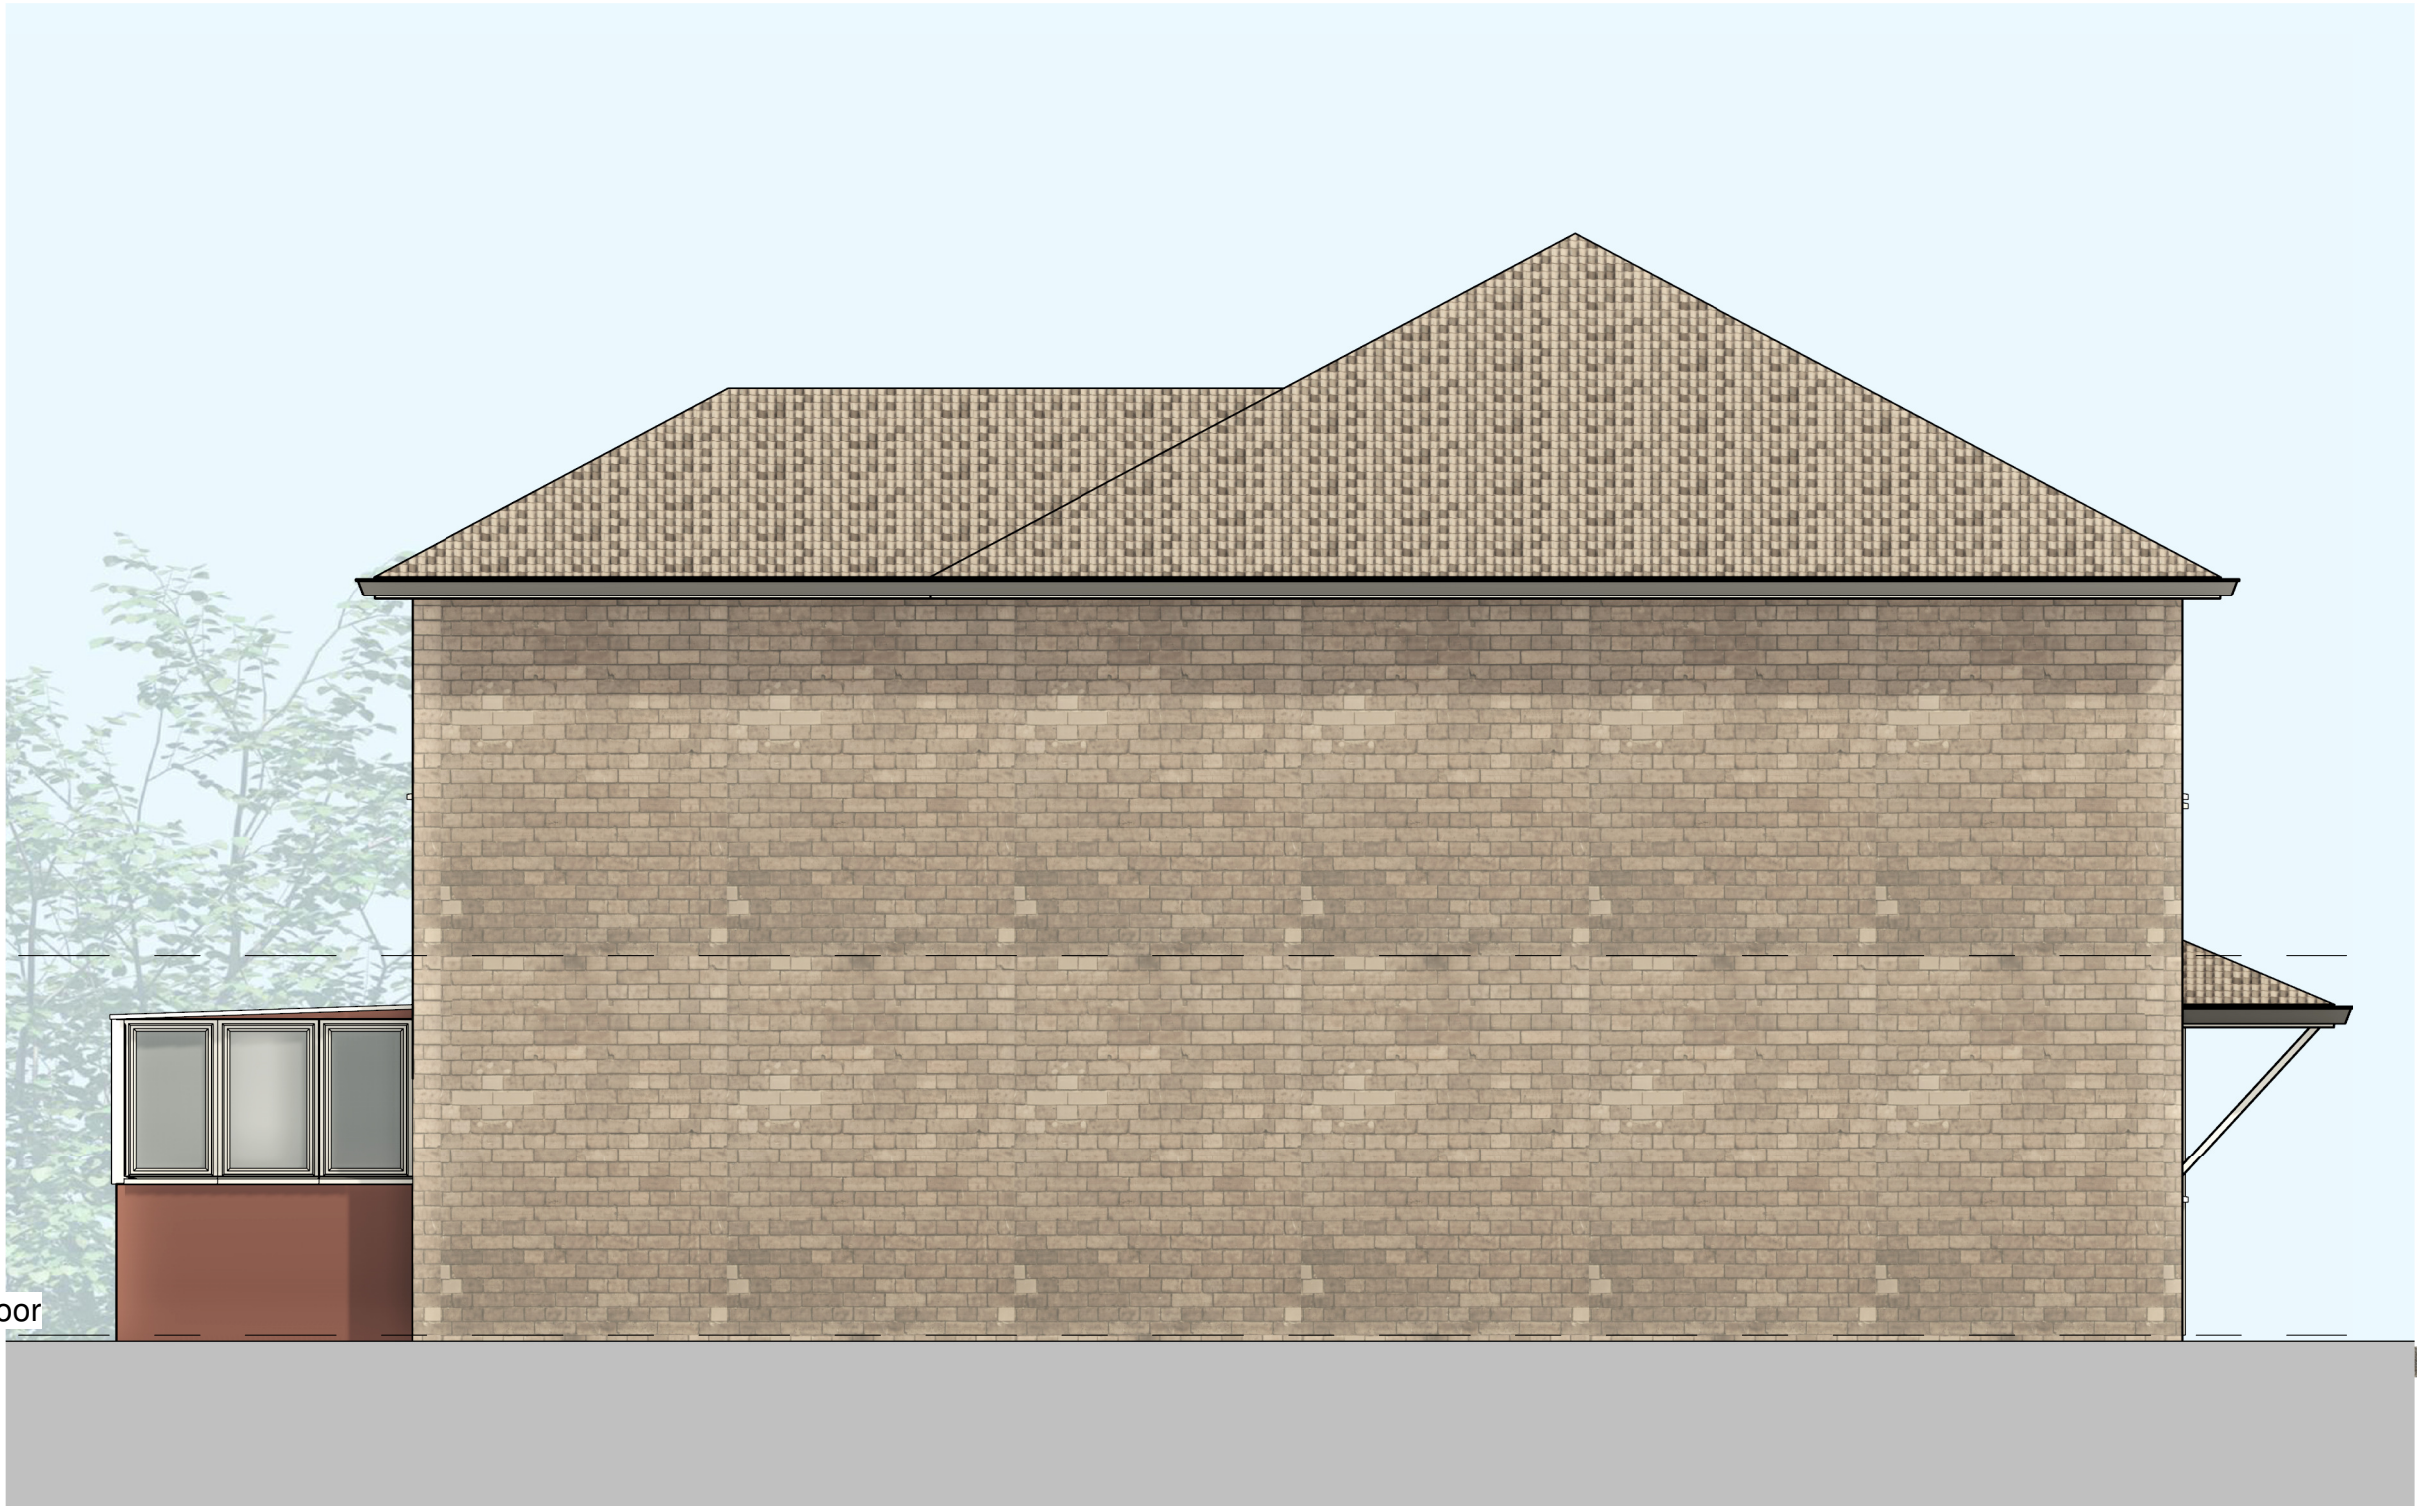

Left Elevation
1 : 50



Rear Elevation
1 : 50



Right Elevation
1 : 50