

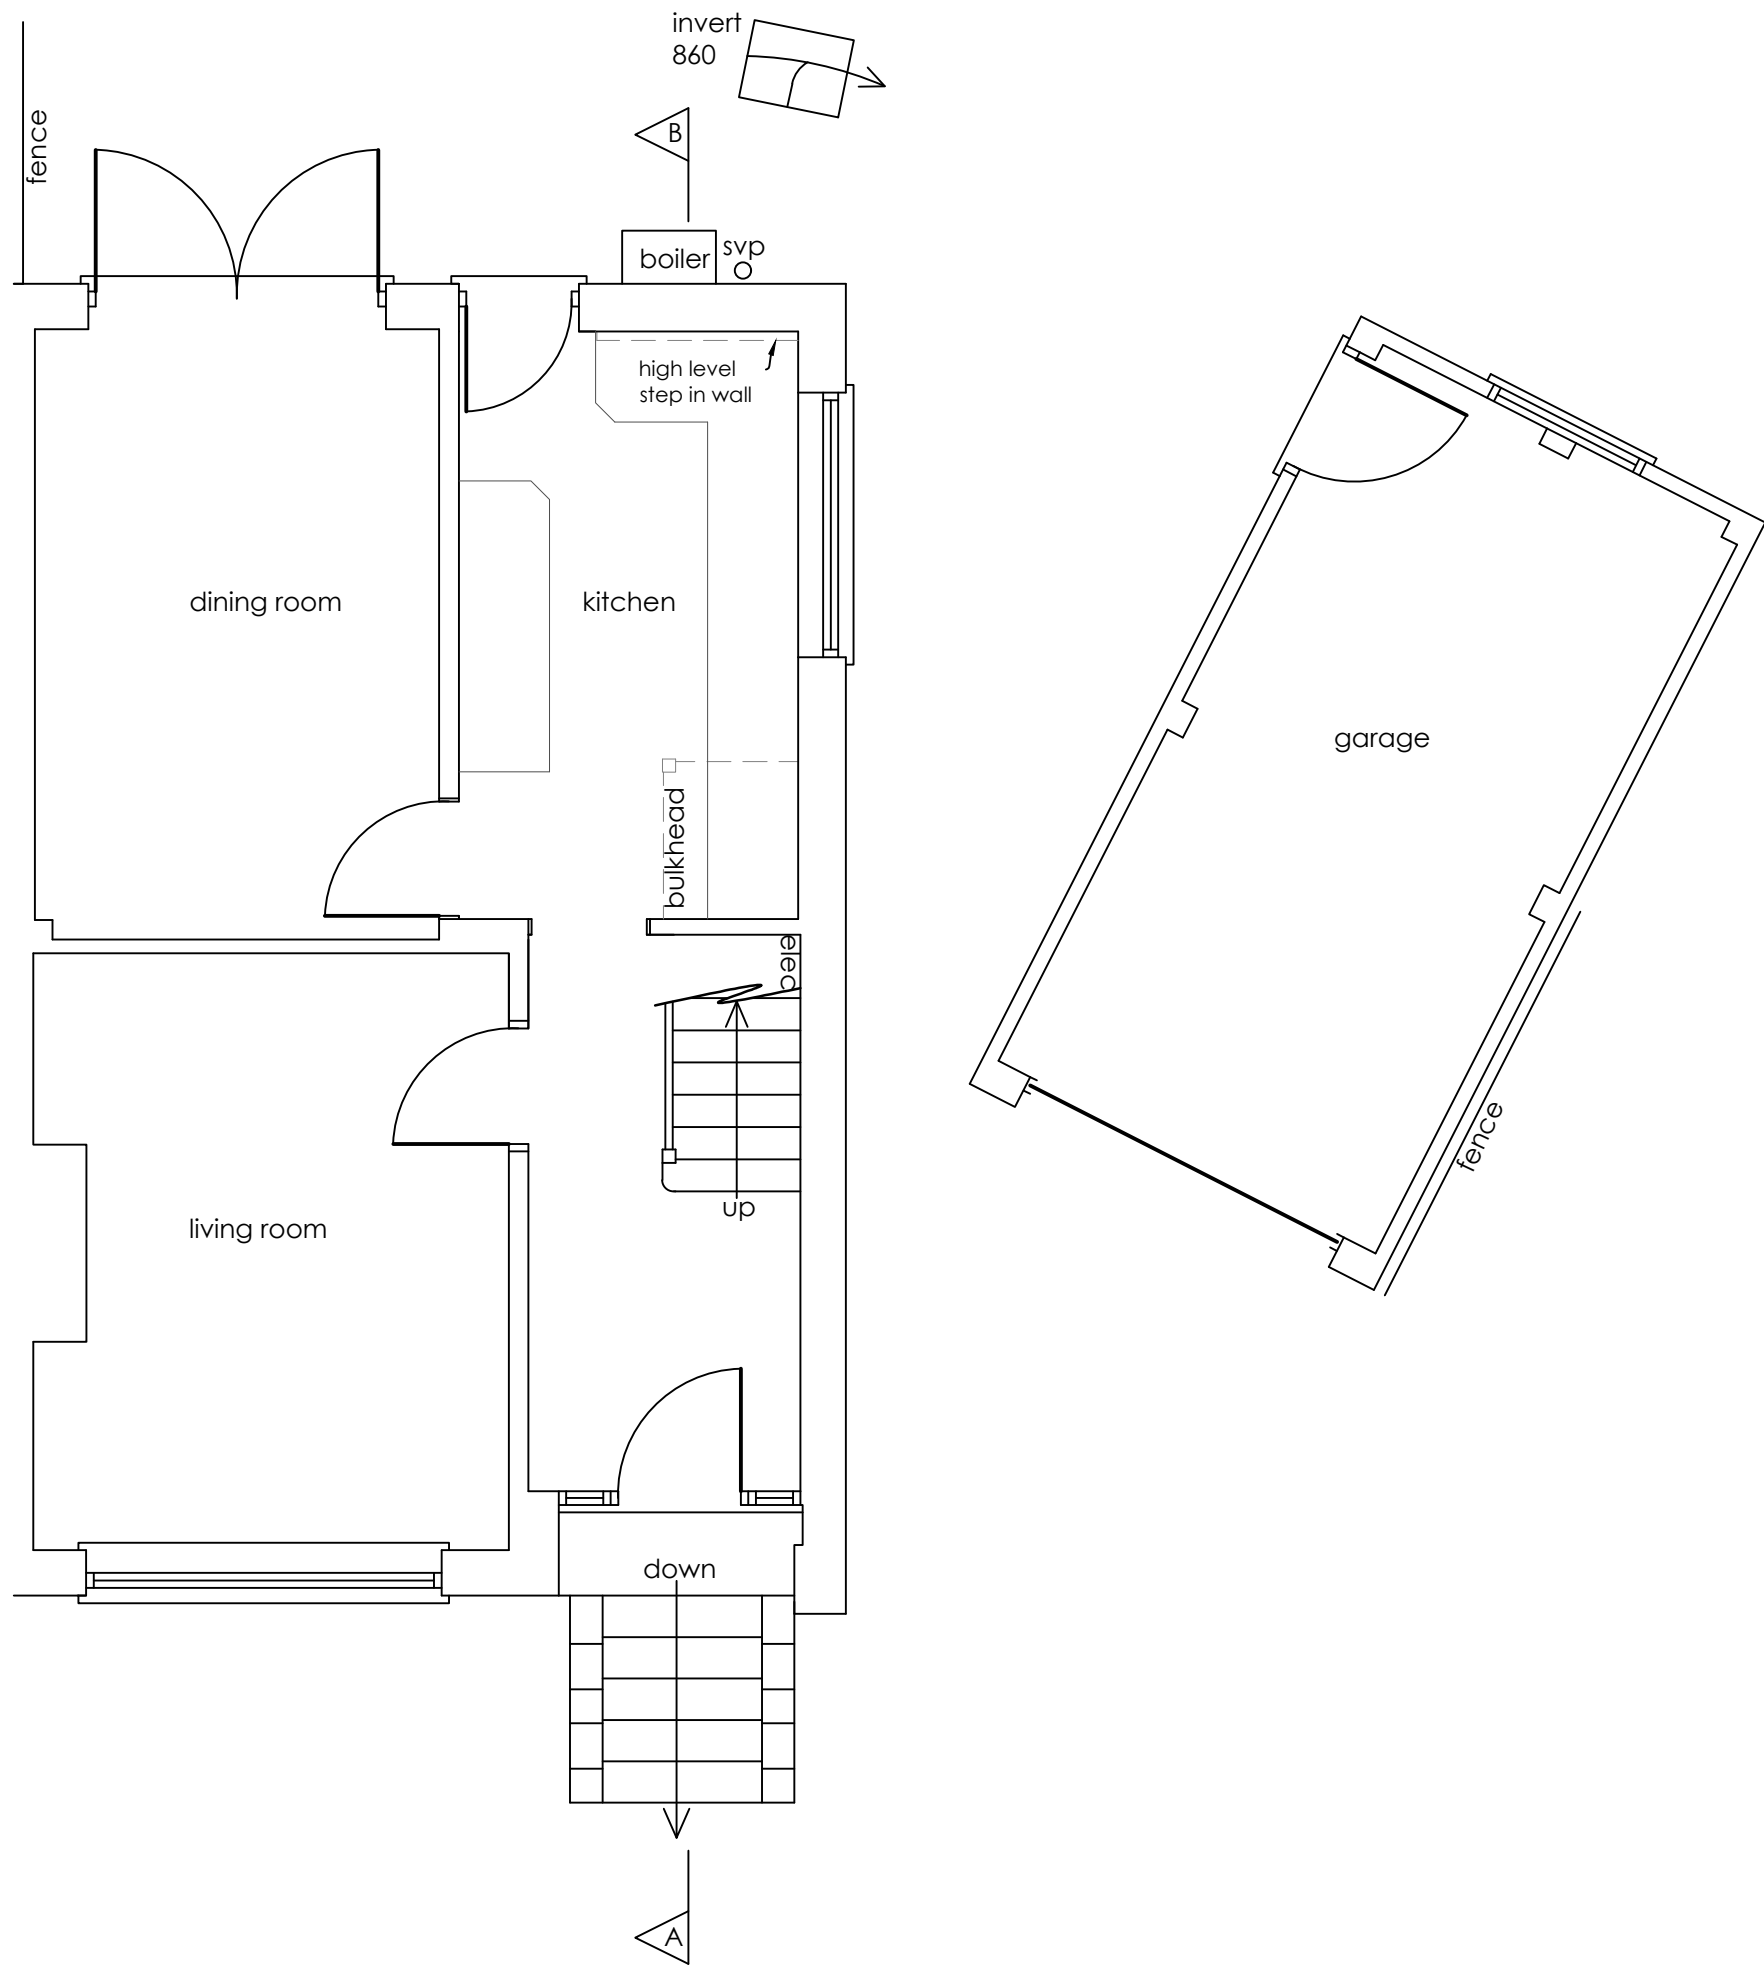


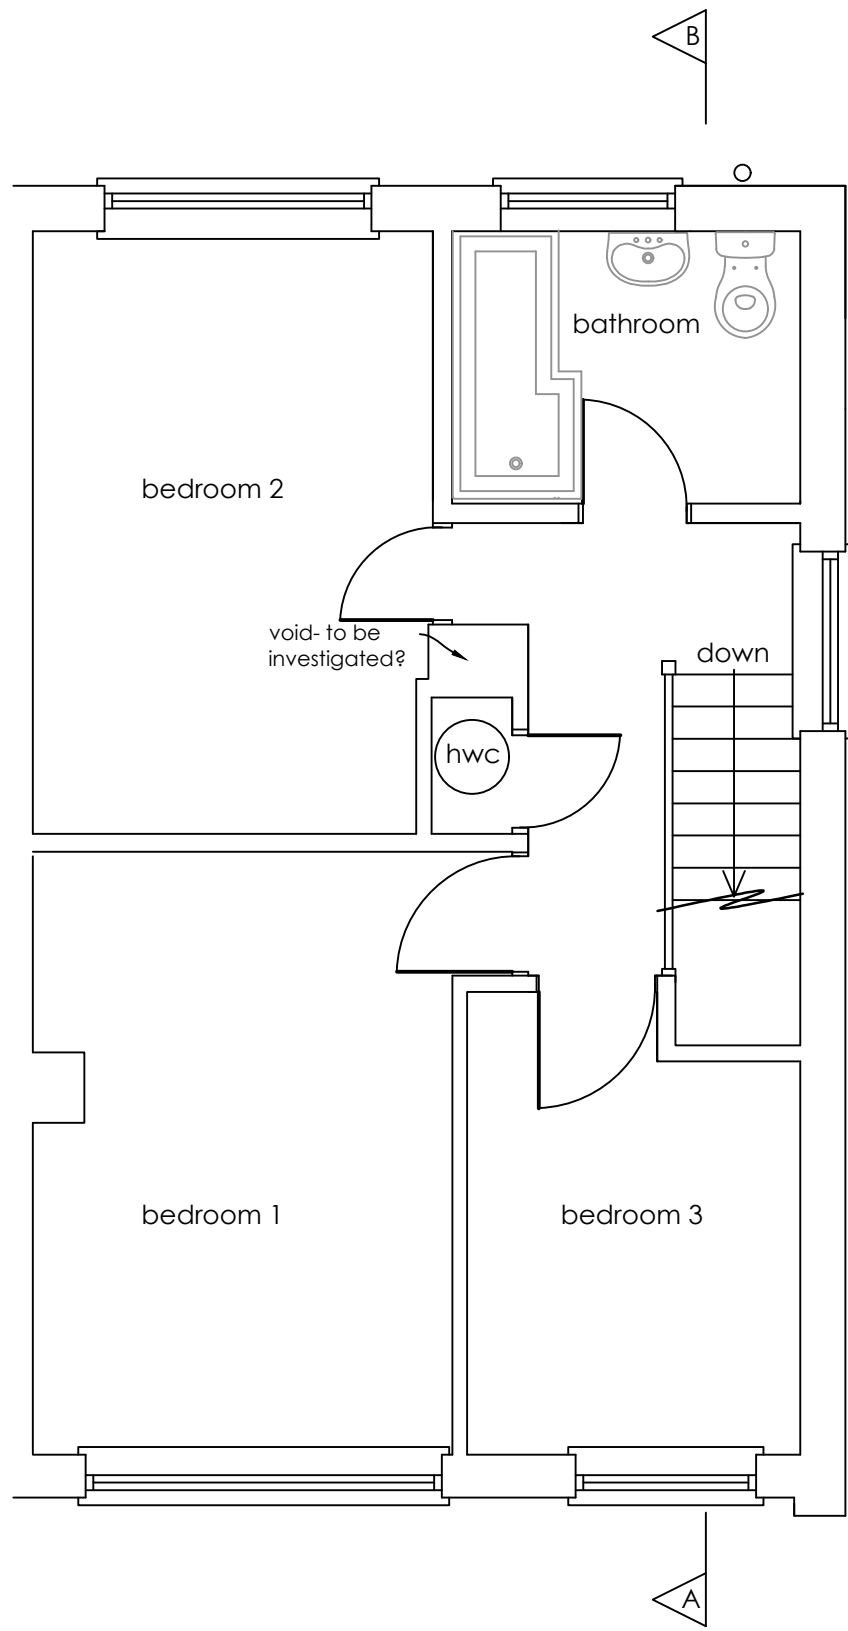


Ground floor plan


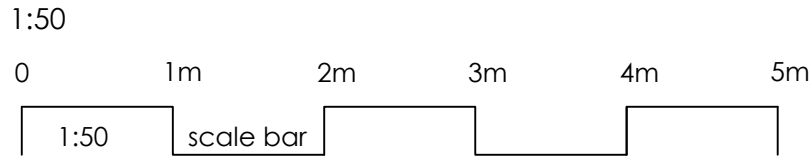


First floor plan



1:50

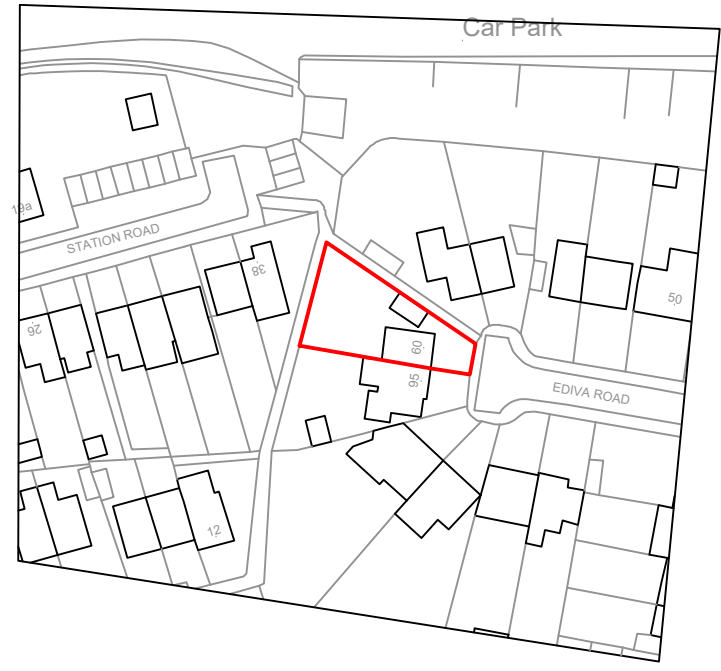


Site location plan

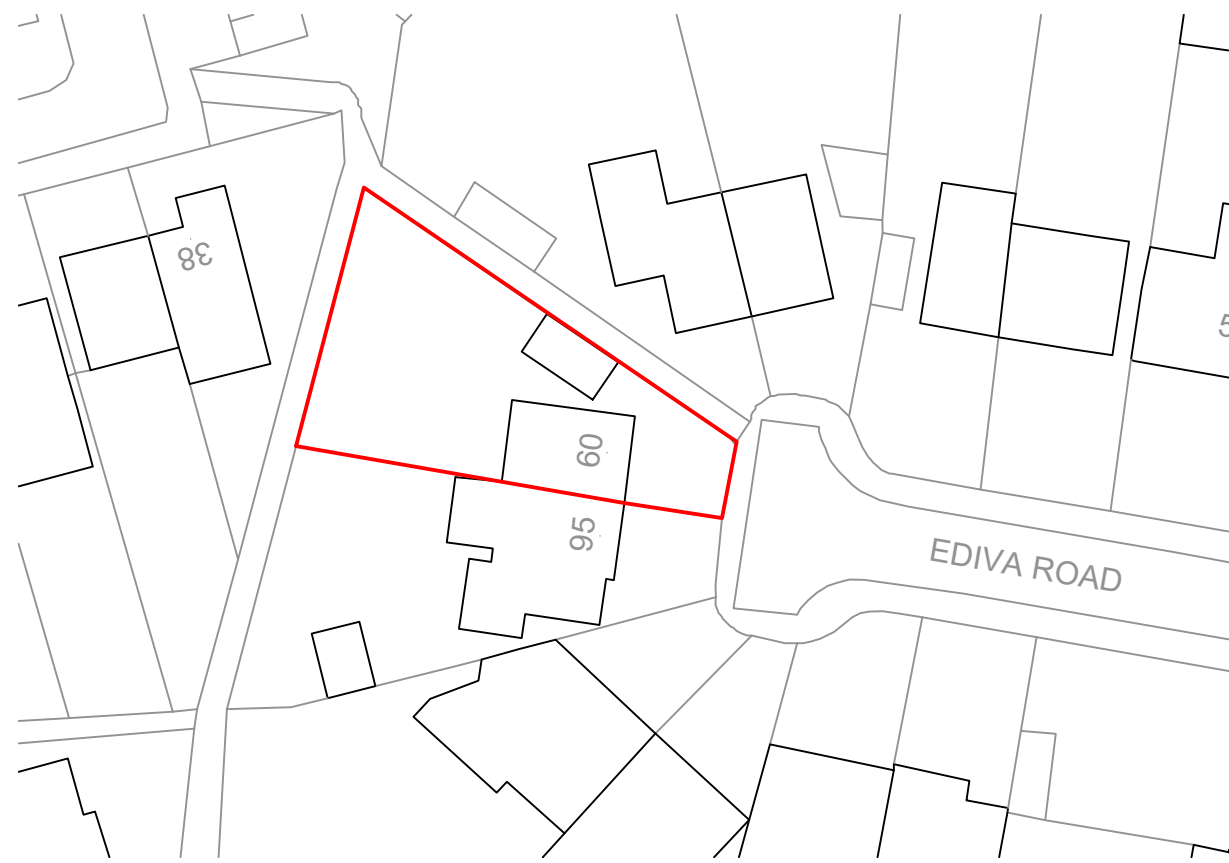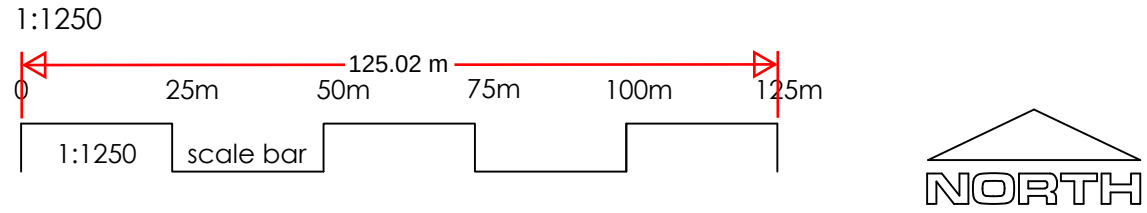

Block plan

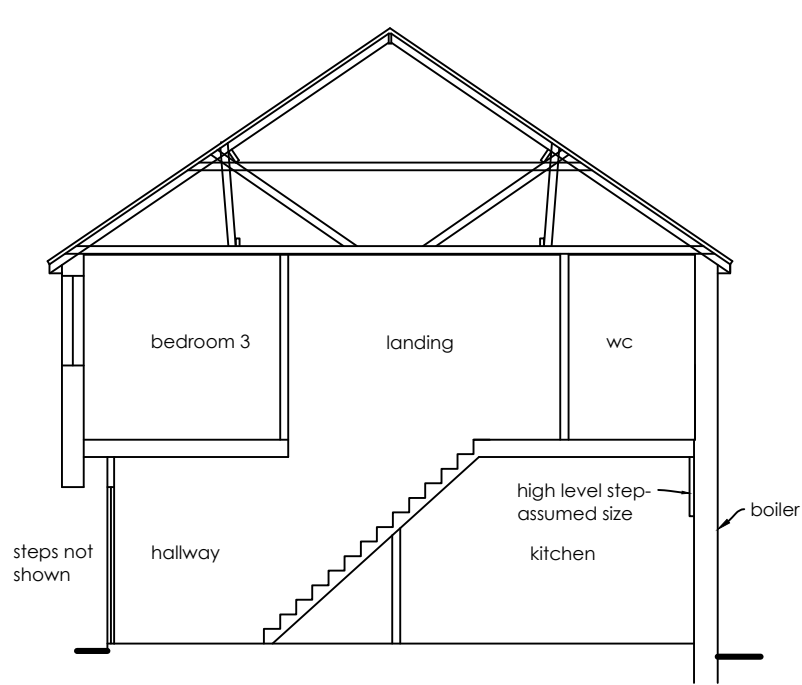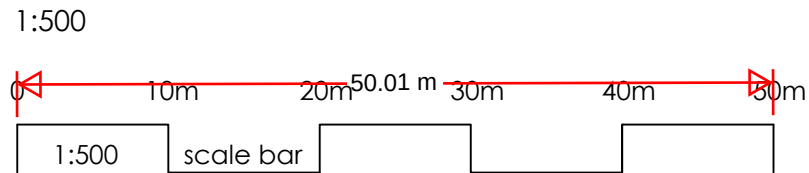


Section A - B

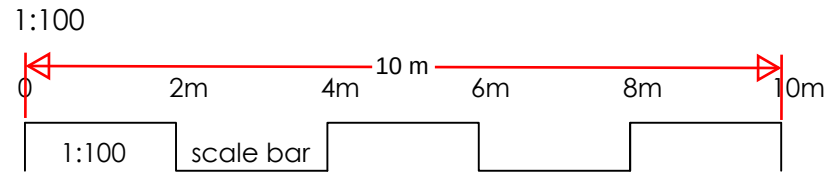


Front elevation

1:100

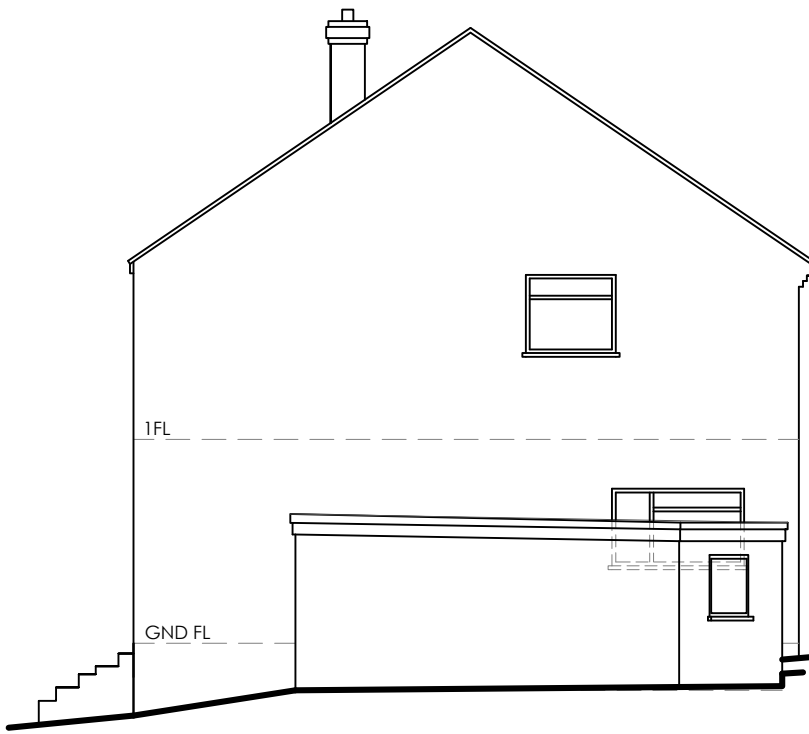


Flank elevation

1:100

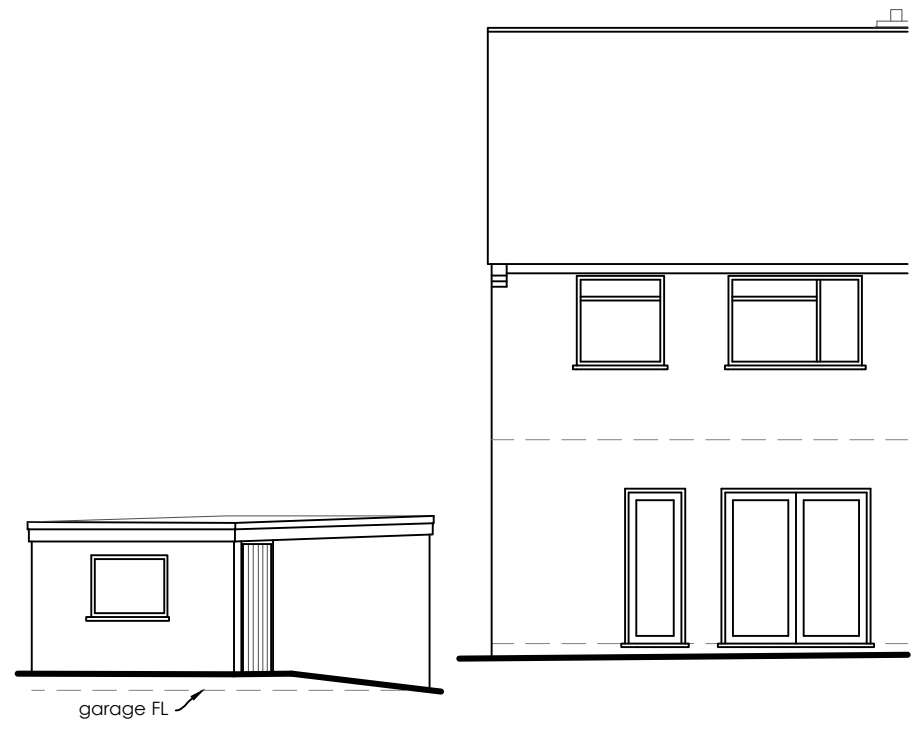

Rear elevation

1:100

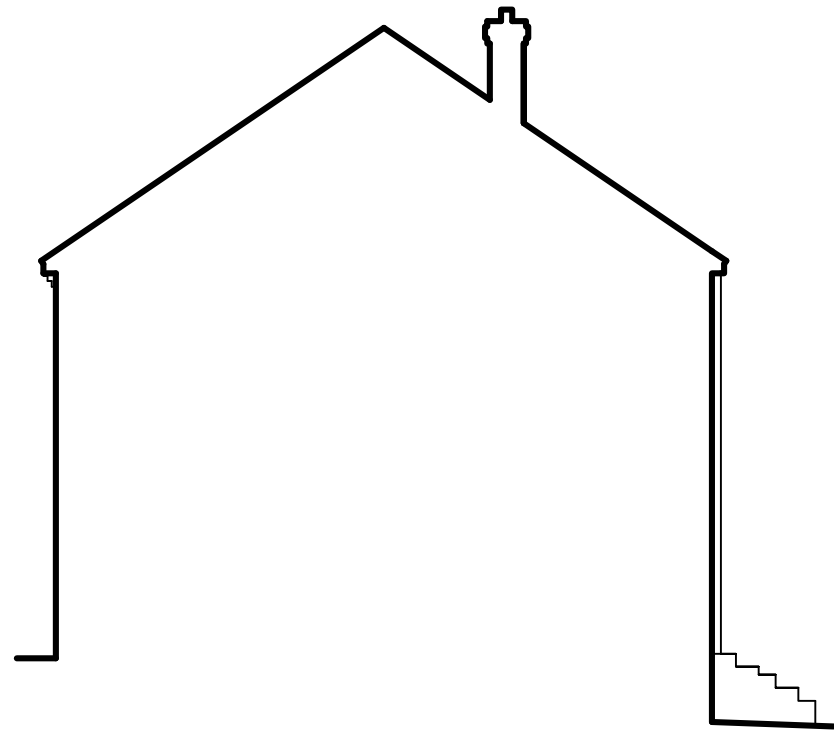

Flank elevation

1:100

Everyone involved in construction has duties under the Construction Design and Management Regulations 2015 as well as the Building Safety Act 2022. See further information at www.HSE.gov.uk and www.legislation.gov.uk .				
Asbestos - get your property tested. Further information and your responsibilities can be found at www.HSE.gov.uk .				
These plans are for identification purposes only. Do not scale from these plans - take measurements on site. All dimensions are approximations. This plan is for viewing at the scales indicated only. This plan is suitable for planning permission purposes.				
A	Bathroom updated	24.04.25		
Revision	Description	Date		
SAMUEL MOSS LTD 01322 408573 / 07796 454747 office@samuelmossLtd.co.uk www.samuelmossLtd.co.uk				
Client:	Ms Burston			
Project:	60 Ediva Road, Meopham, DA13 0ND			
Title:	Existing plans			
Date: Apr 2025	Scale: @ A1	Drawn: SM	Plan no: SM522.1	Revision A