




PLANNING NOTE:
THESE DRAWINGS HAVE BEEN PREPARED BY EP Architects Ltd. FOR THE PURPOSE OF ACHIEVING PLANNING APPROVAL ONLY. THIS DOCUMENT IS NOT TO BE USED AS CONSTRUCTION INFORMATION. EP Architects Ltd. ACCEPT NO RESPONSIBILITY FOR ANY INACCURACIES CONTAINED HERE IN OR ARISING FROM THE USE OF THESE DRAWINGS BY THIRD PARTIES.

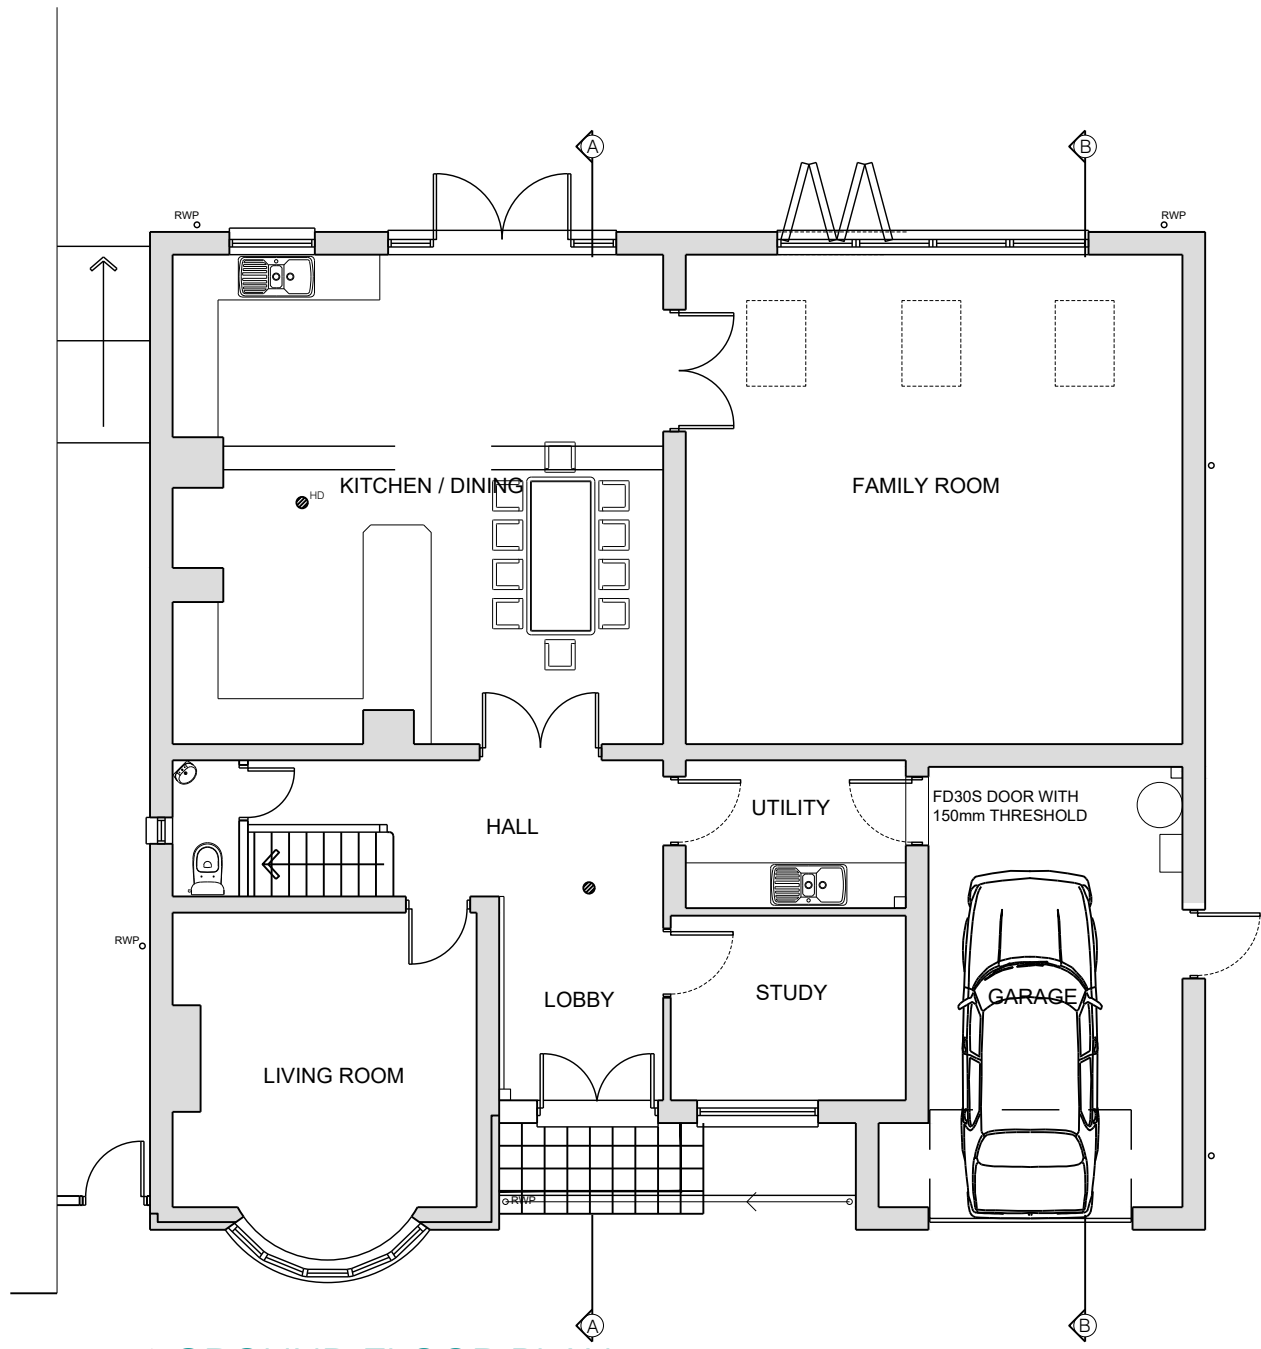


GROUND FLOOR PLAN
1:100

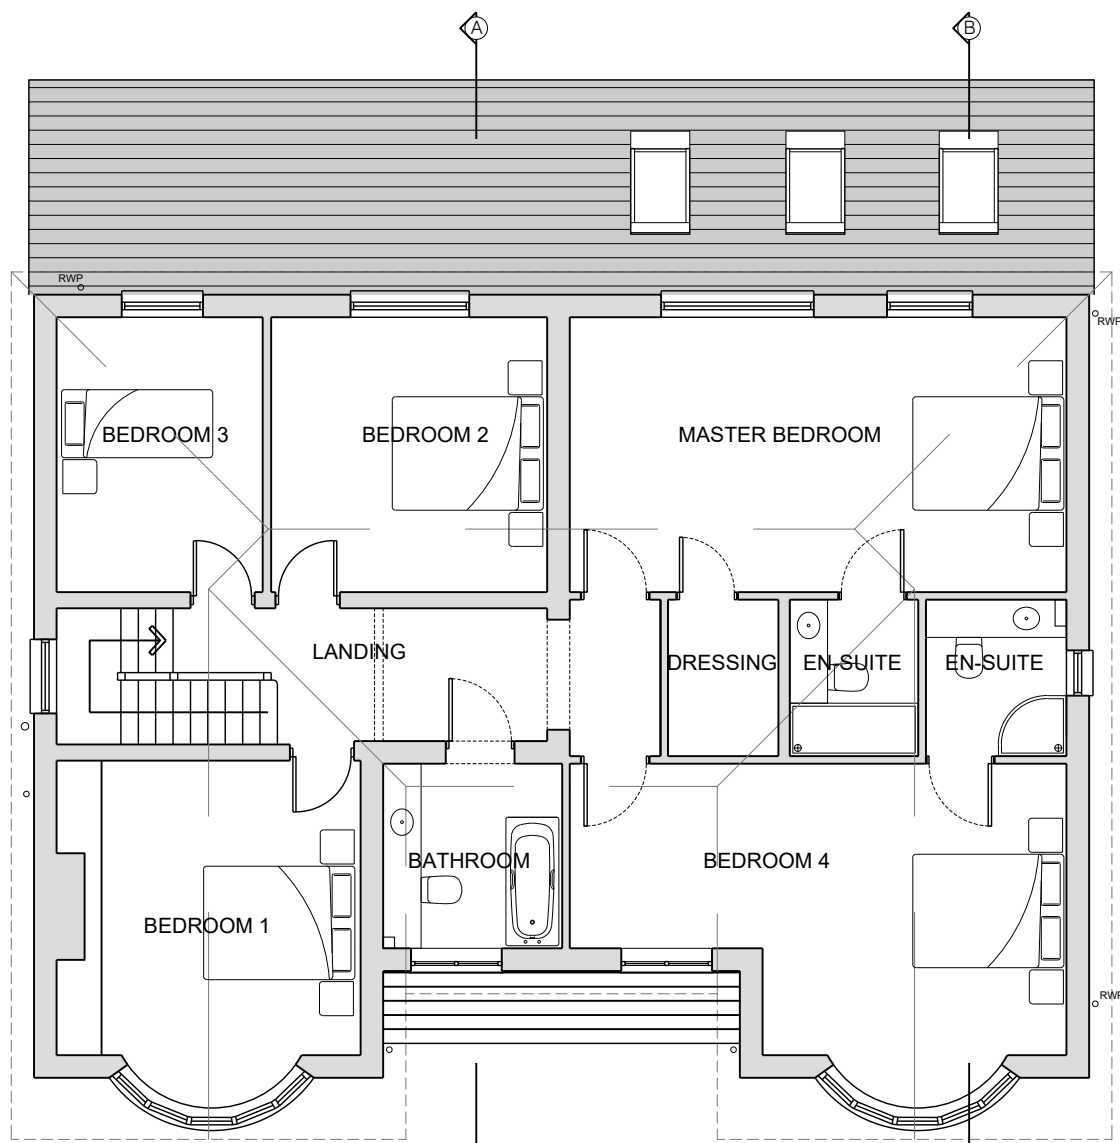


FIRST FLOOR PLAN
1:100

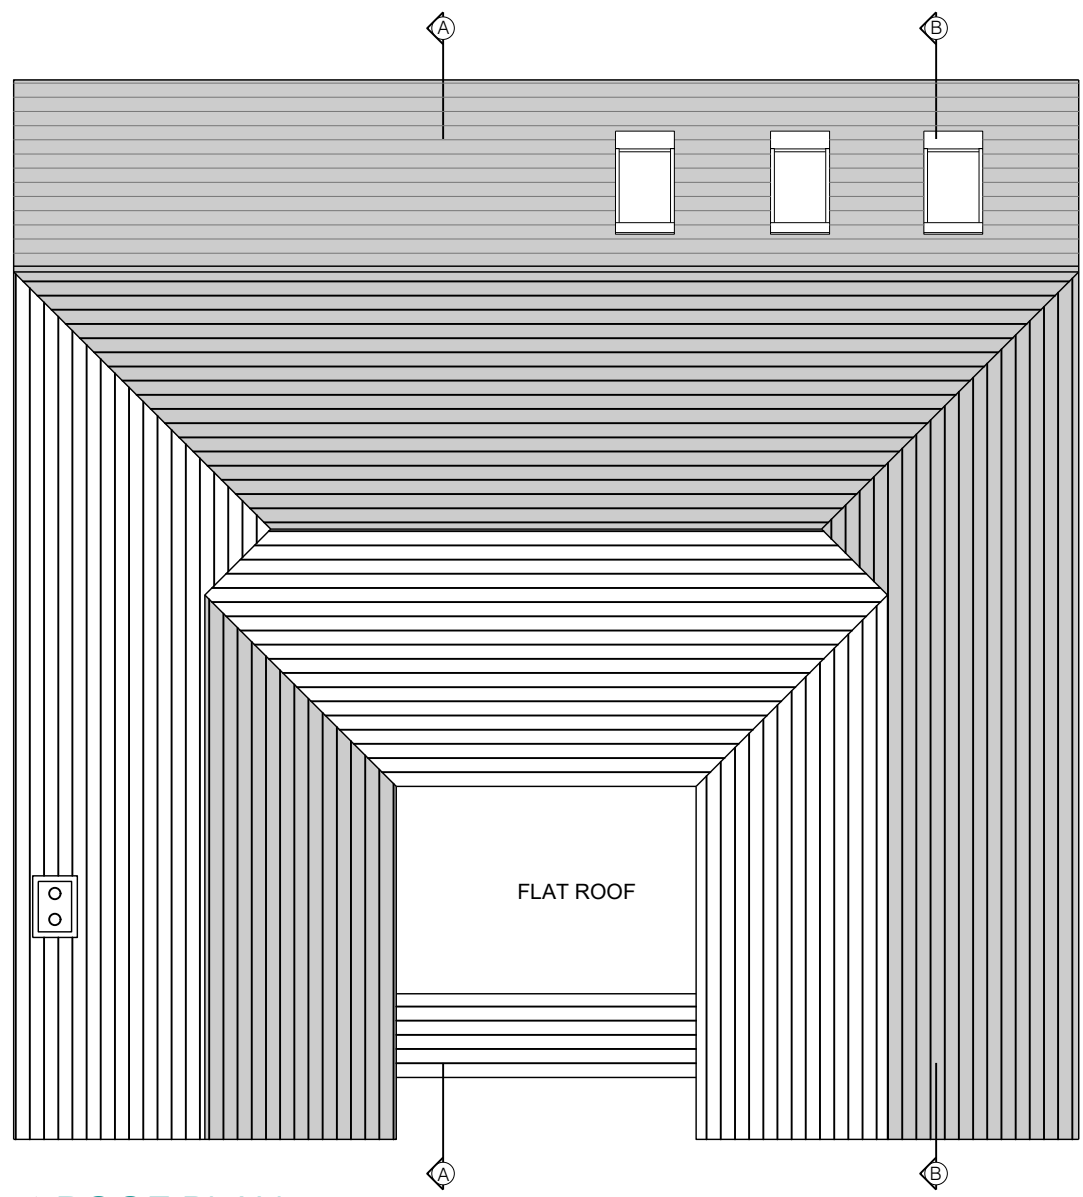


ROOF PLAN
1:100

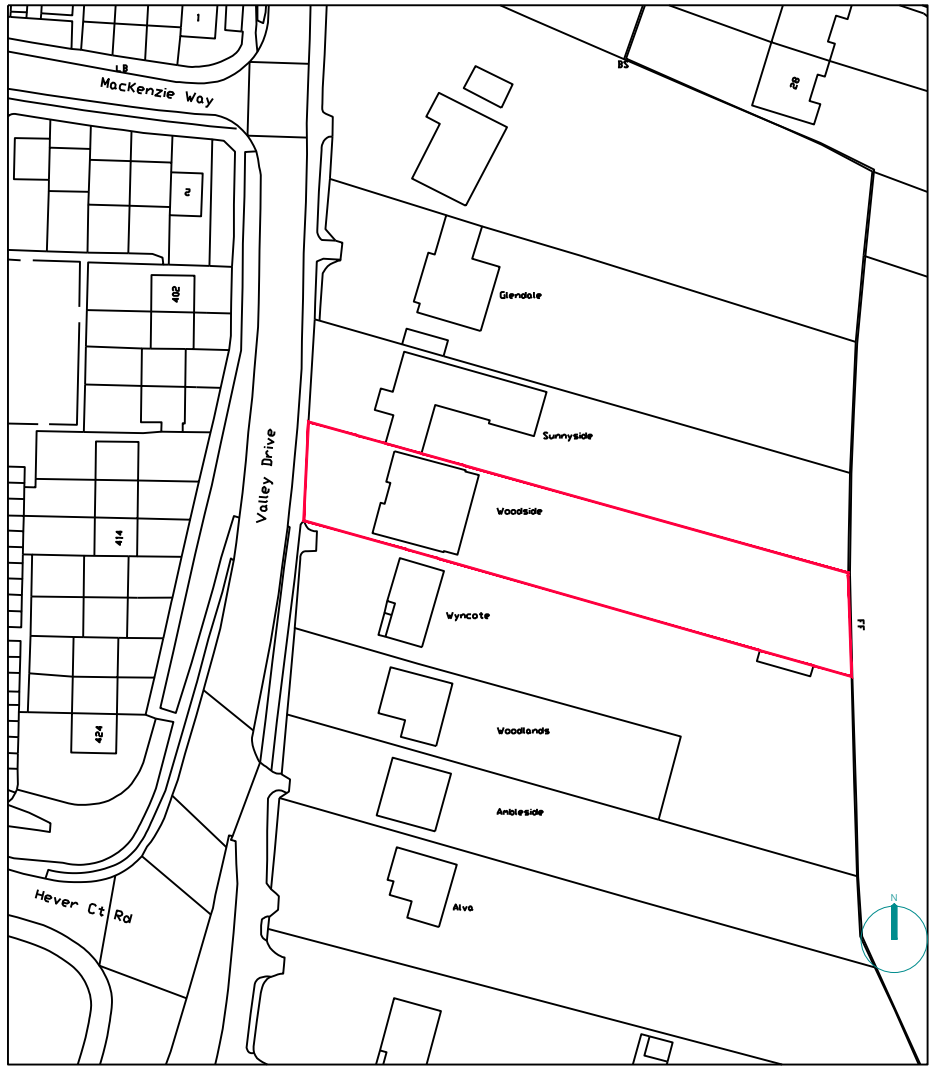



SITE LOCATION PLAN

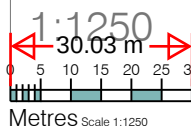

SECTION A-A
1:100

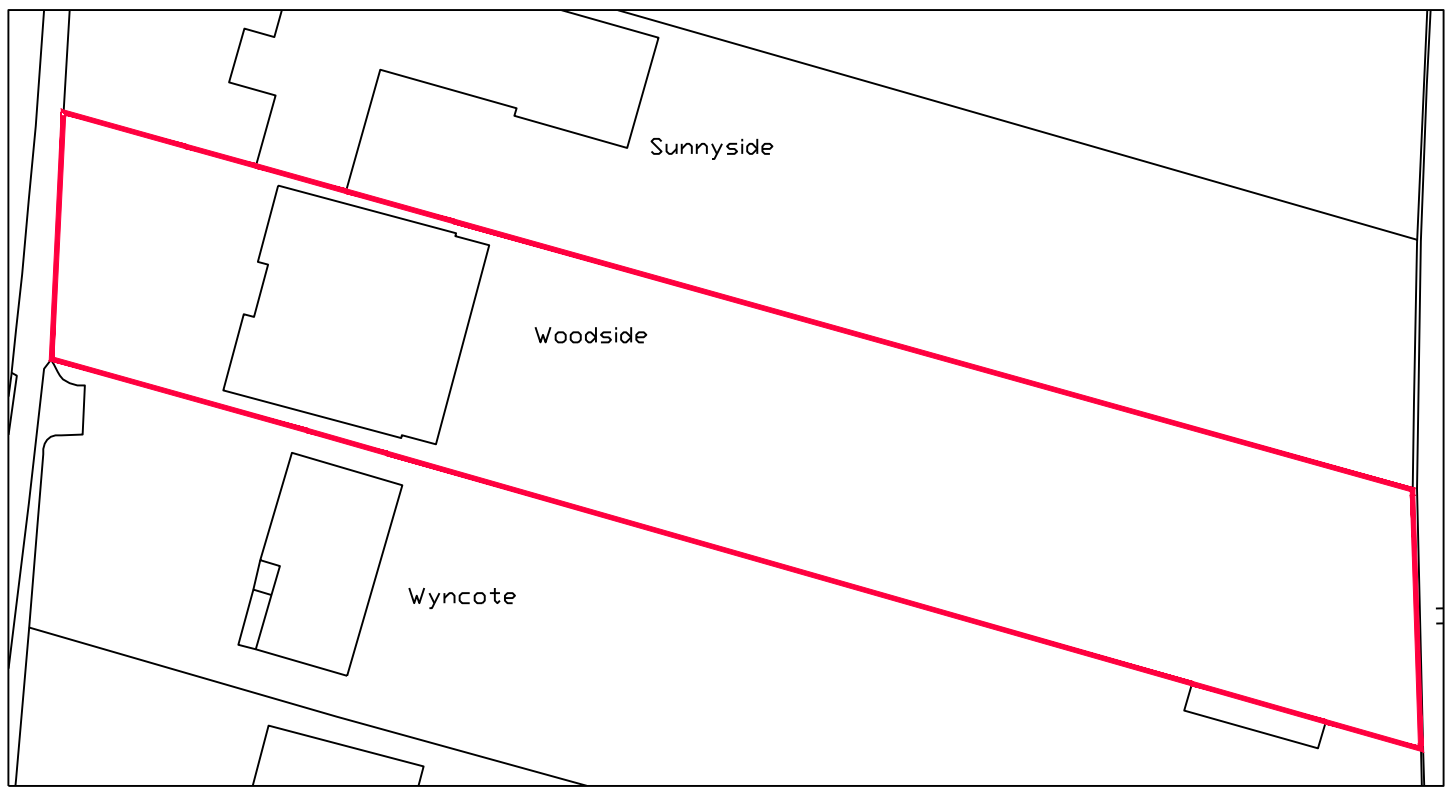

SITE PLAN

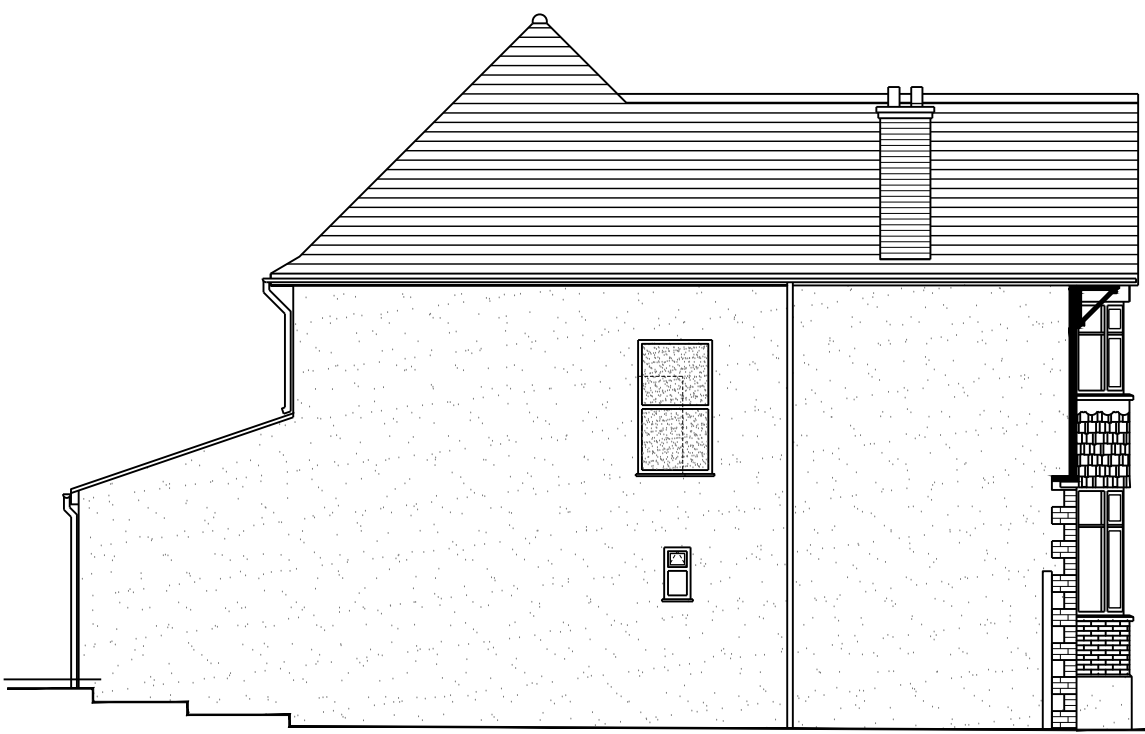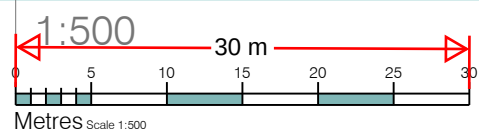


NORTH ELEVATION
1:100




WEST ELEVATION
1:100



EAST ELEVATION
1:100

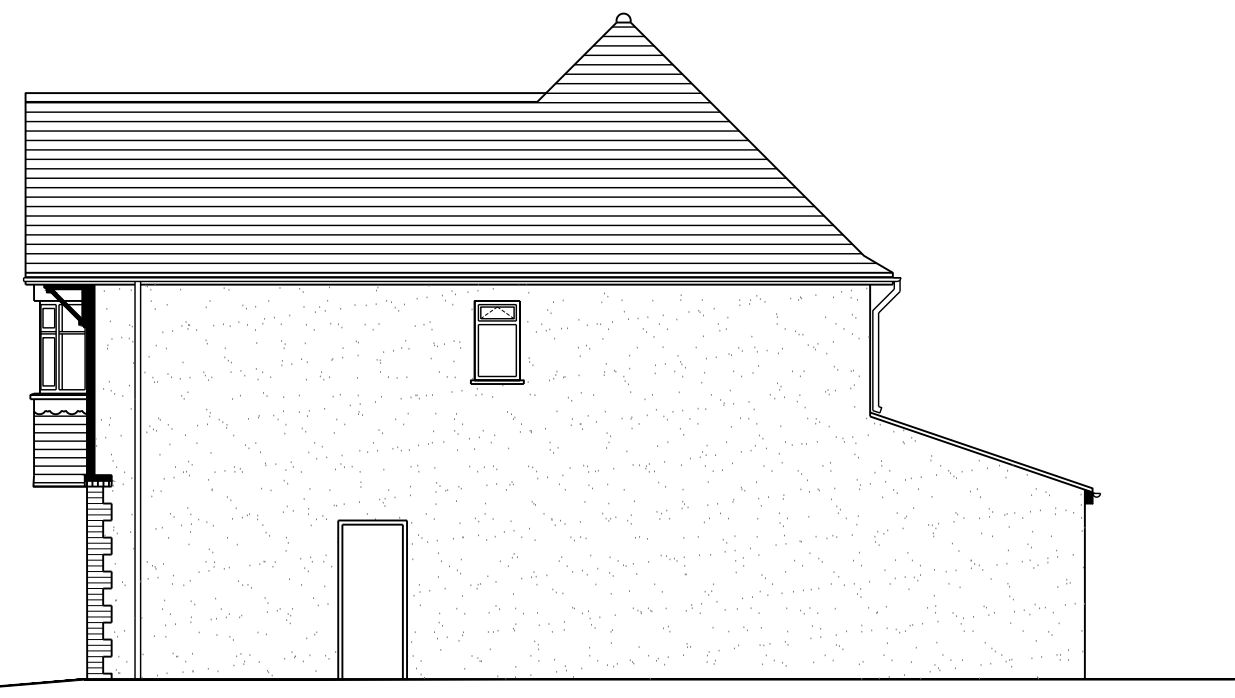

SOUTH ELEVATION
1:100

 

CHECK FOR ACCURACY BEFORE SCALING FROM THIS DRAWING © EP Architects Ltd.

REV	DESCRIPTION	DATE
A	SECTION A-A ADDED TO DRAWING	11.04.2025

EXISTING

ep

architects

The Oast, Church Farm,
Ulcombe Hill, Ulcombe,
Maidstone,
Kent
ME17 1DN

tel: 01622 829314
info@eparchitects.co.uk
www.eparchitects.co.uk

CLIENT	Mr A Lall
--------	-----------

PROJECT	Woodside Valley Drive, Gravesend
---------	-------------------------------------

DRAWING	Existing Plans, Elevations & Sections
---------	--

DATE	March 2025	DRAWN	DJK
SCALE	1:100 @ A1	CHECKED	BP

DRAWING NO.	REV
2090.E.01	A