




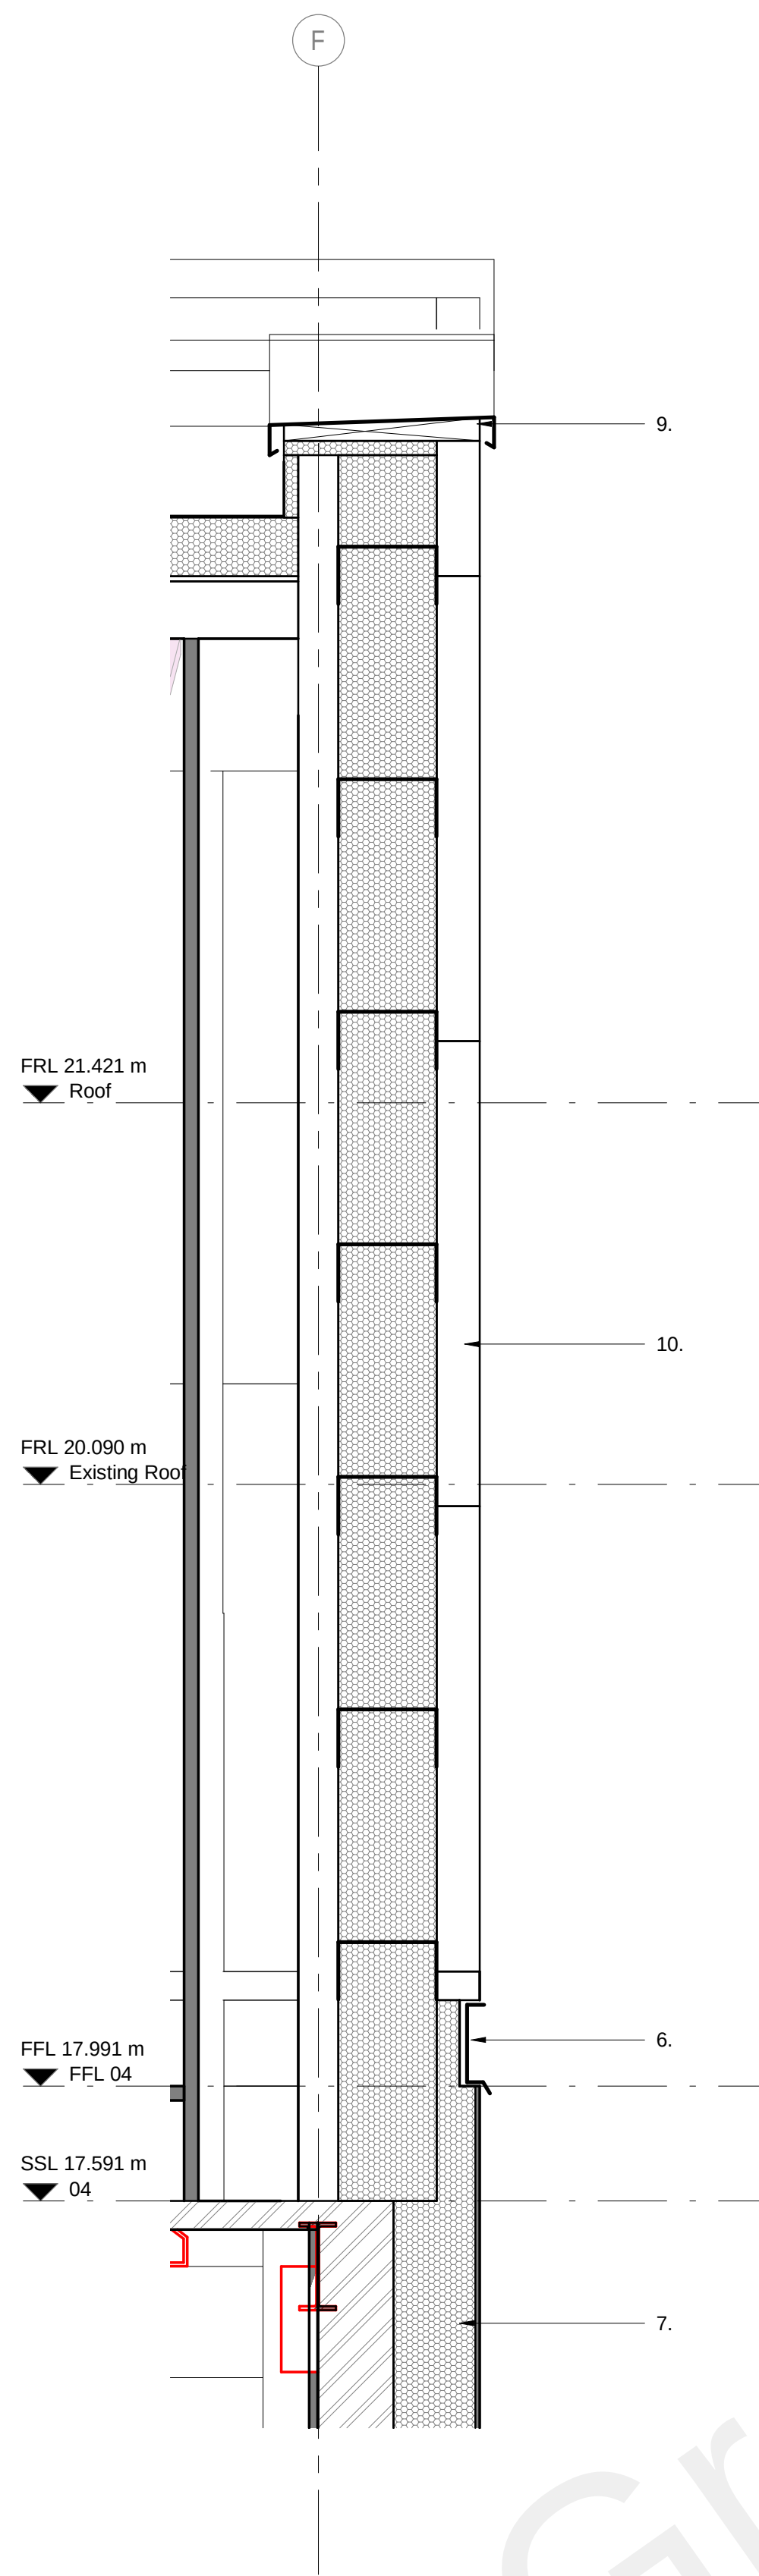


1 East & West Elevations - Section 1 Planning  
1 : 20

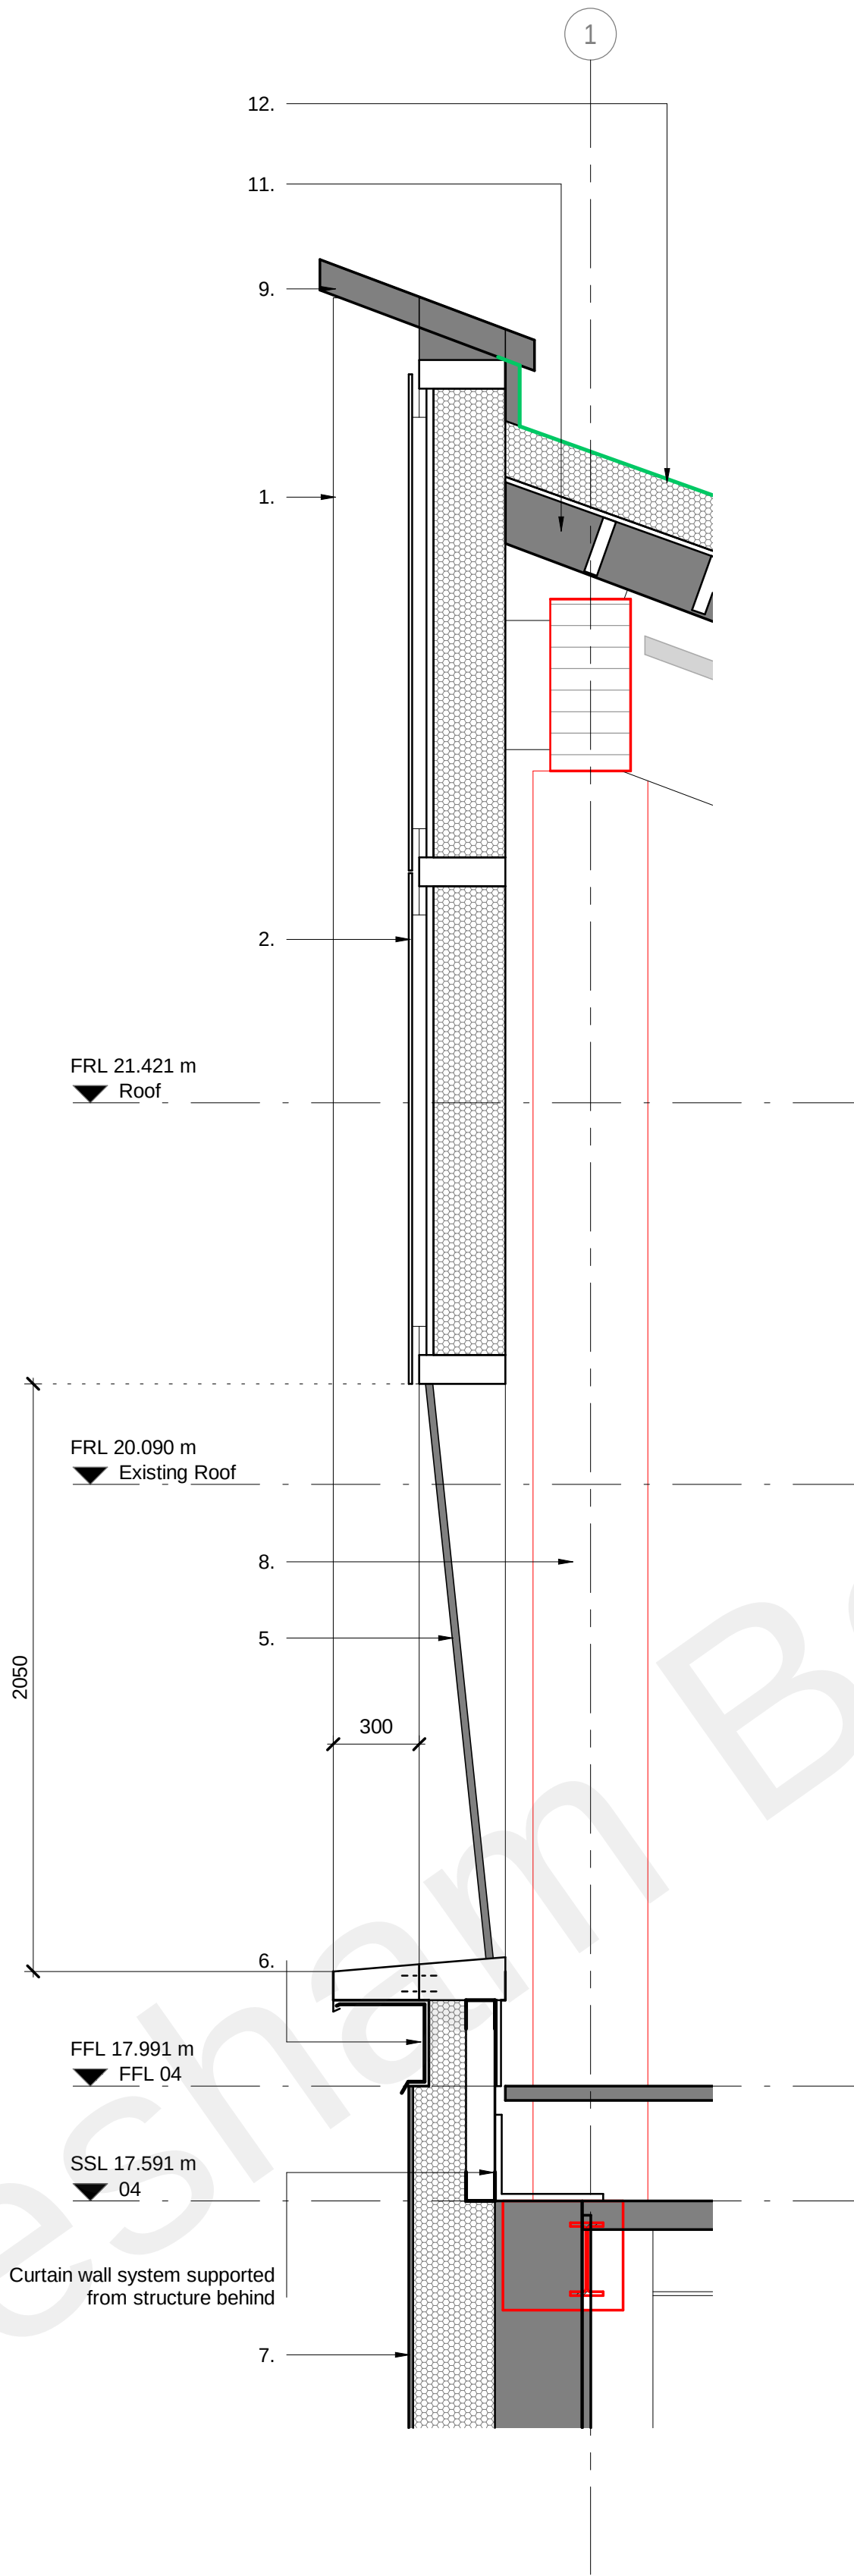

2 North Elevation - Section 1 Planning  
1 : 20

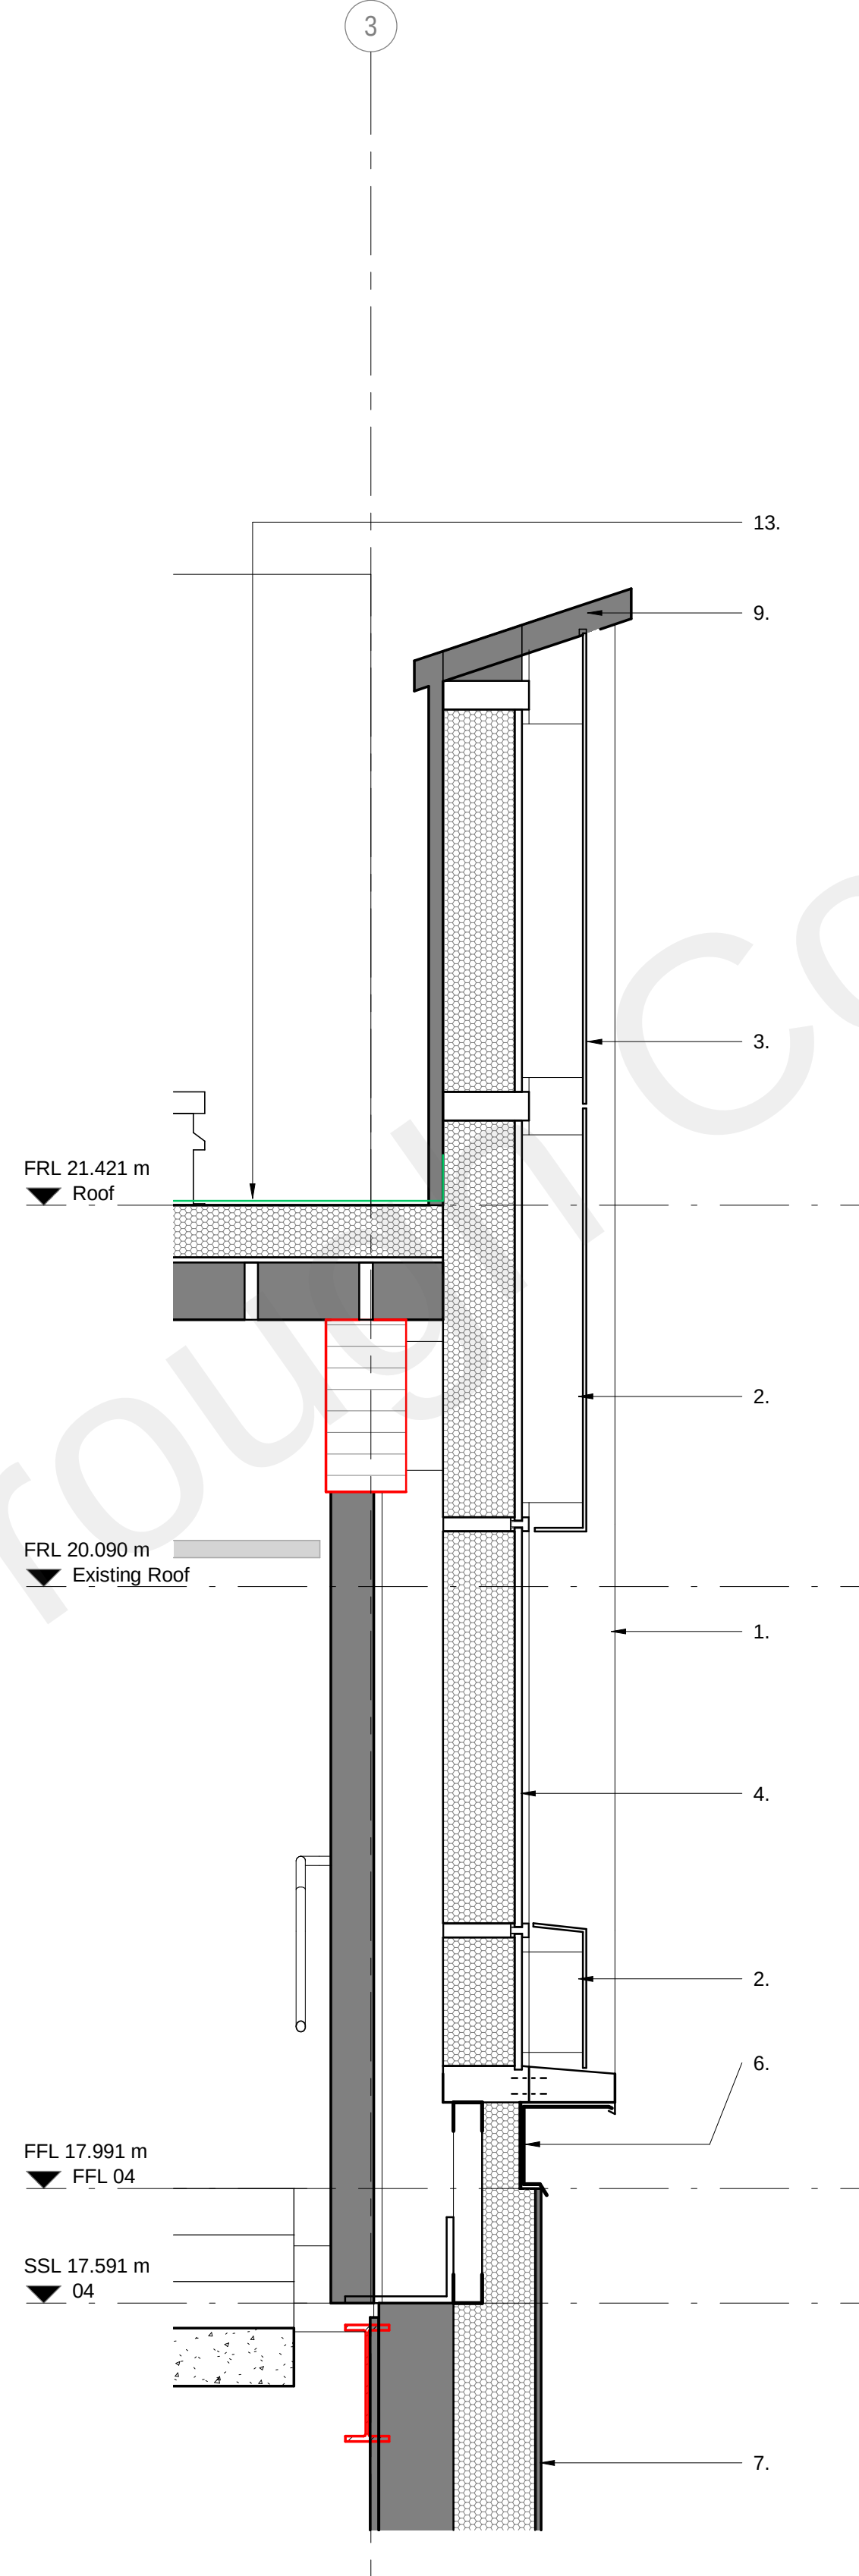

3 South Facade - Section 1 Planning  
1 : 20

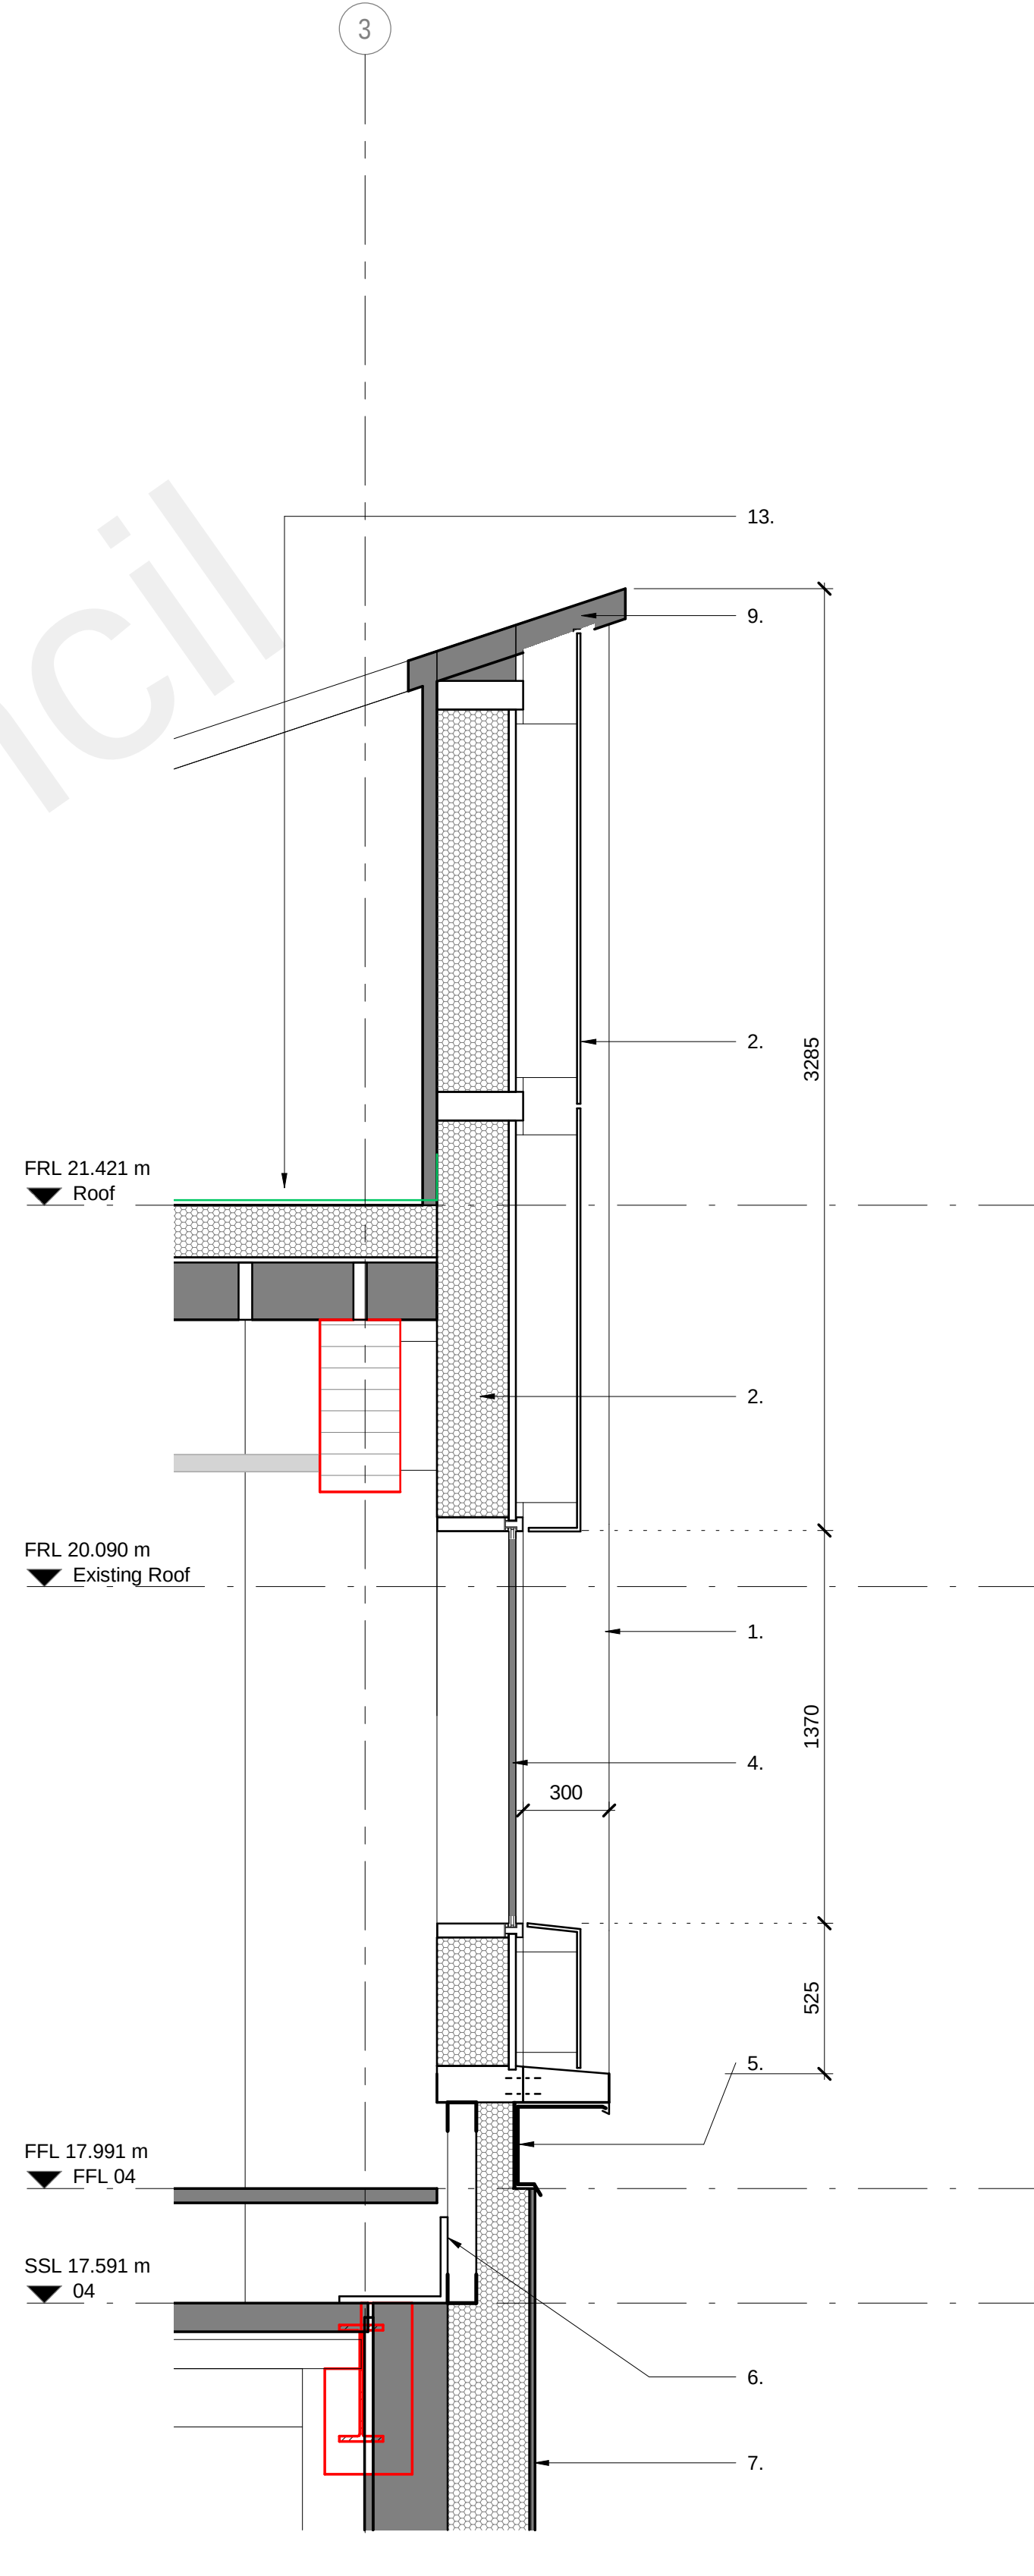

4 South Facade - Section 2 Planning  
1 : 20

| Rev | Date   | Revision            |
|-----|--------|---------------------|
| P1  | 221021 | Issued for Planning |
| P2  | 221206 | Issued for Planning |

| By | Chk |
|----|-----|
| KL | AB  |
| KL | DK  |

**Notes**

- For Health & Safety related information please refer to the Rolling Designers Risk Register. Where relevant, elements identified on this register are highlighted within the model and on the drawings with the following logo.
- DO NOT SCALE FROM DRAWING;
- Drawing to be printed in colour;
- All information contained in this drawing (including digital data) should be checked and verified prior to any fabrication or construction. Any inconsistencies or omissions should be reported to Bennetts Associates;
- Unless otherwise stated, all grids or co-ordinates are based on the Ordnance Survey National Grid via GPR Observations;
- Unless otherwise stated, all spot heights and levels are expressed as AOD for "above ordnance datum" based on the Ordnance Survey ODN (Ordnance Datum Newlyn).

Bennetts Associates Architects make no warranties, express or implied, with respect to the reuse of the data provided hereunder, regardless of its format or the means of its transmission.

All existing survey data is based on, or reference from, 3rd Party information. Unless otherwise stated, all structural, mechanical, electrical information is based on, or reference from, 3rd Party data.

© Crown Copyright 2021. All Rights Reserved.  
Ordnance Survey License 123456

**Key**

1. Cladding Type 2 - Stick curtain wall system expressed vertical fins depth 300mm
2. Cladding Type 2A - Stick curtain wall system opaque insulated panel
3. Cladding Type 2B - Stick curtain wall system back painted glazed unit
4. Cladding Type 2C - Stick curtain wall system vertical glazed unit
5. Cladding Type 2D - Stick curtain wall system tilted glazing unit
6. Metal PPC flashing shadow gap detail
7. Cladding type 1A - Insulation and Lime render overclad wall
8. Timber structure to structural engineer's specification
9. Cladding Type 2 Horizontal cap to parapet
10. Cladding Type 2A - Stick curtain wall system opaque insulated panel with expressed vertical shadow gap joints
11. Structural timber deck to engineer's specification
12. Roof Type 1 Metal roof
13. Roof type 2 Bitumen roof to flat roof

ALL DIMENSIONS INDICATIVE AND FINAL SIZES TO BE DEVELOPED IN STAGE 4

## BENNETTS ASSOCIATES

1 Rawstorne Place, London EC1V 7NL  
T +44(0)207 5203300 •  
www.bennettsassociates.com  
For Bennetts Associates' electronic information issue disclaimer

Project  
Port Control Centre Gravesend  
Port of London Authority

Project No. 2204

Drawing Title  
Planning  
External Walls Level 4 Sections

Drawing Number  
PCC-BA-21-L4XS1-DP-A-0

Revision/Suitability  
P2 S4

Scale @ A3  
1:40

Scale @ A1  
1 : 20

Revision Date  
221206

YY MM DD