




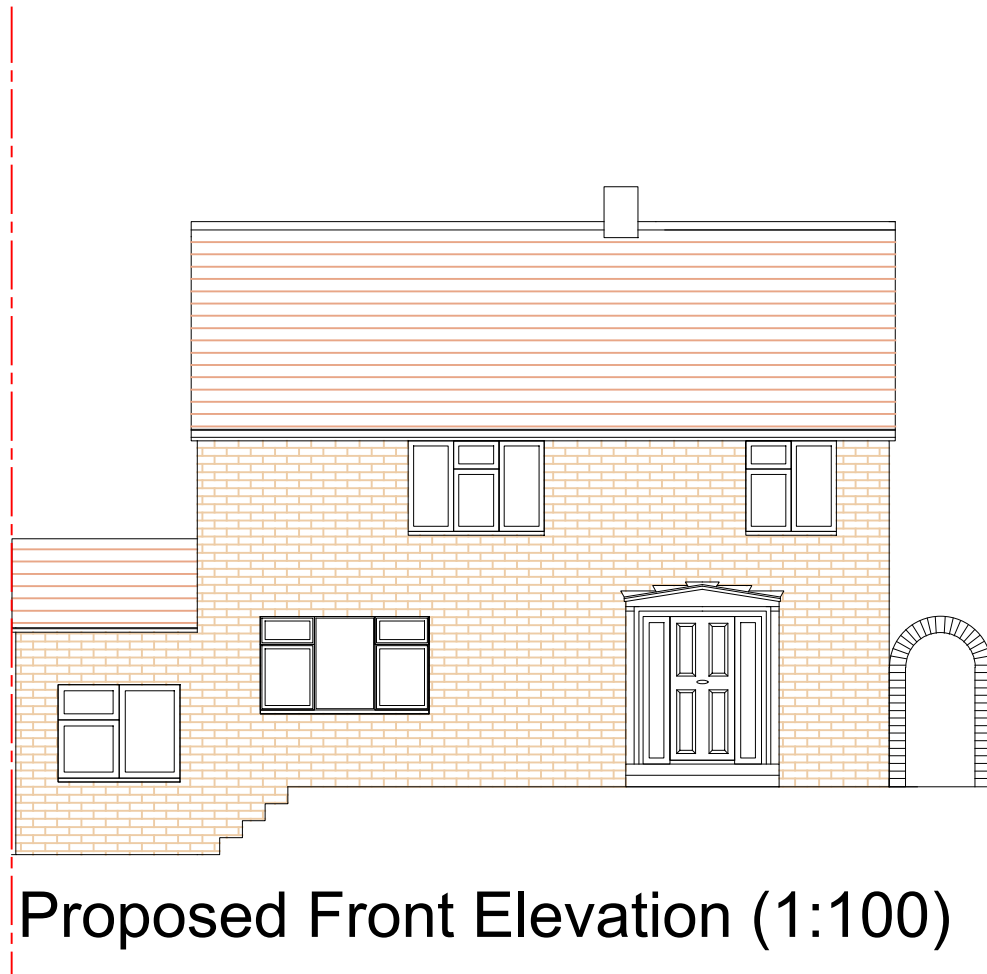


Existing Front Elevation (1:100)

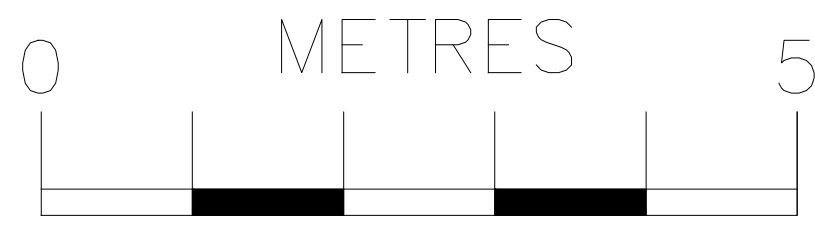


Proposed Front Elevation (1:100)

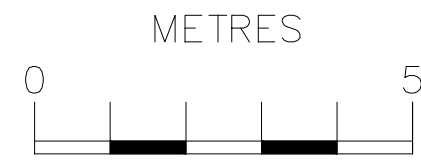


Existing Rear Elevation (1:100)

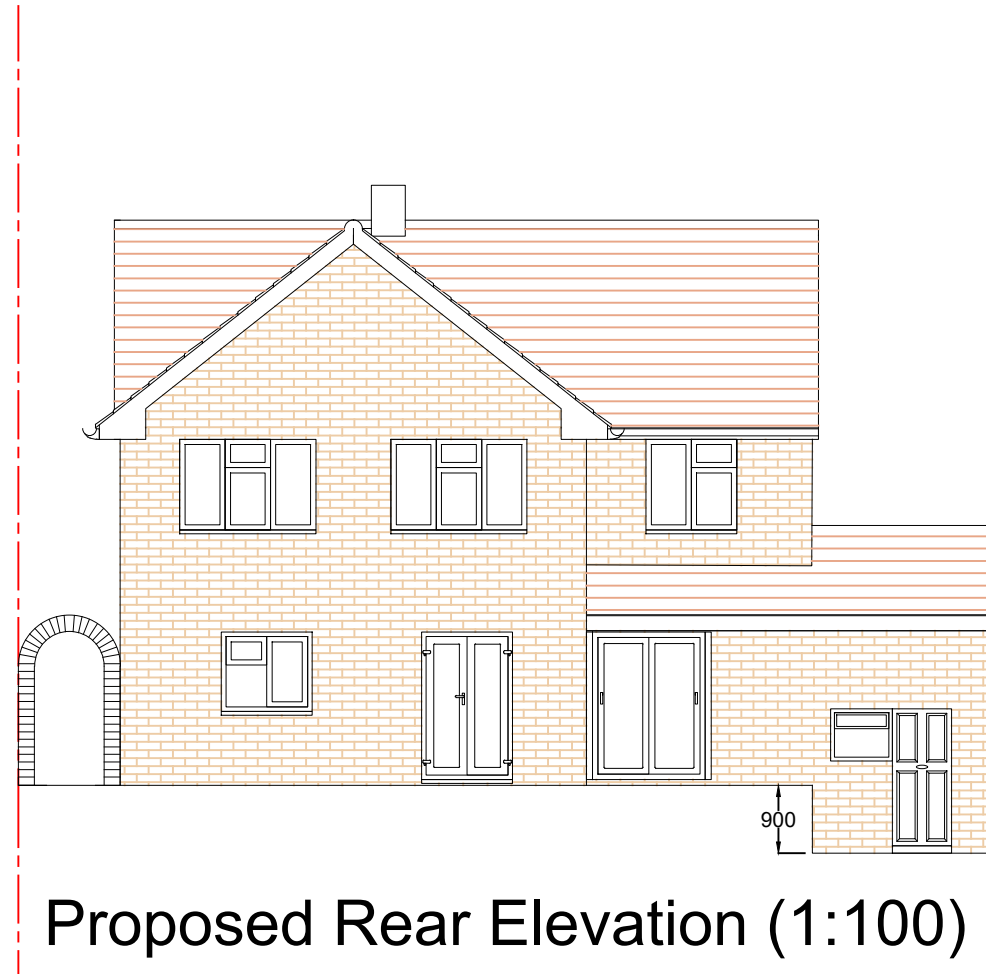


Proposed Rear Elevation (1:100)

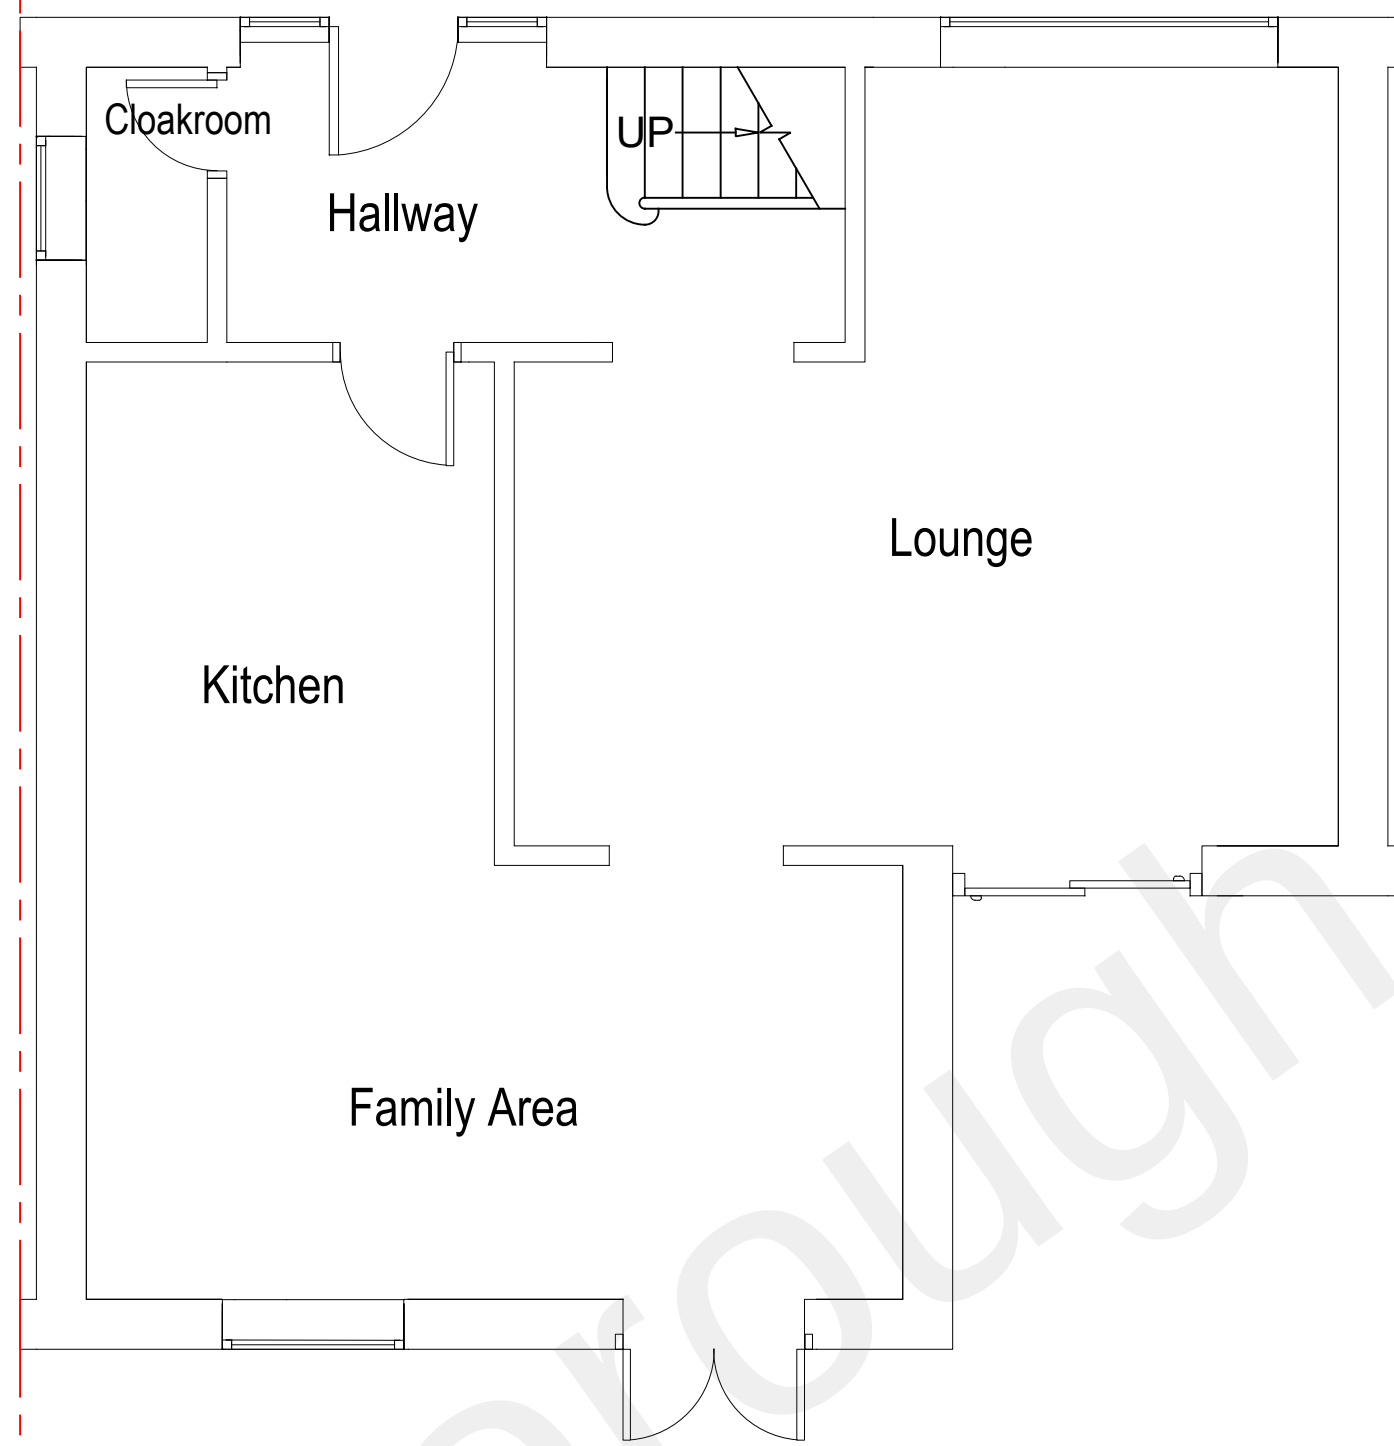


Existing Rear Floor Plan (1:50)

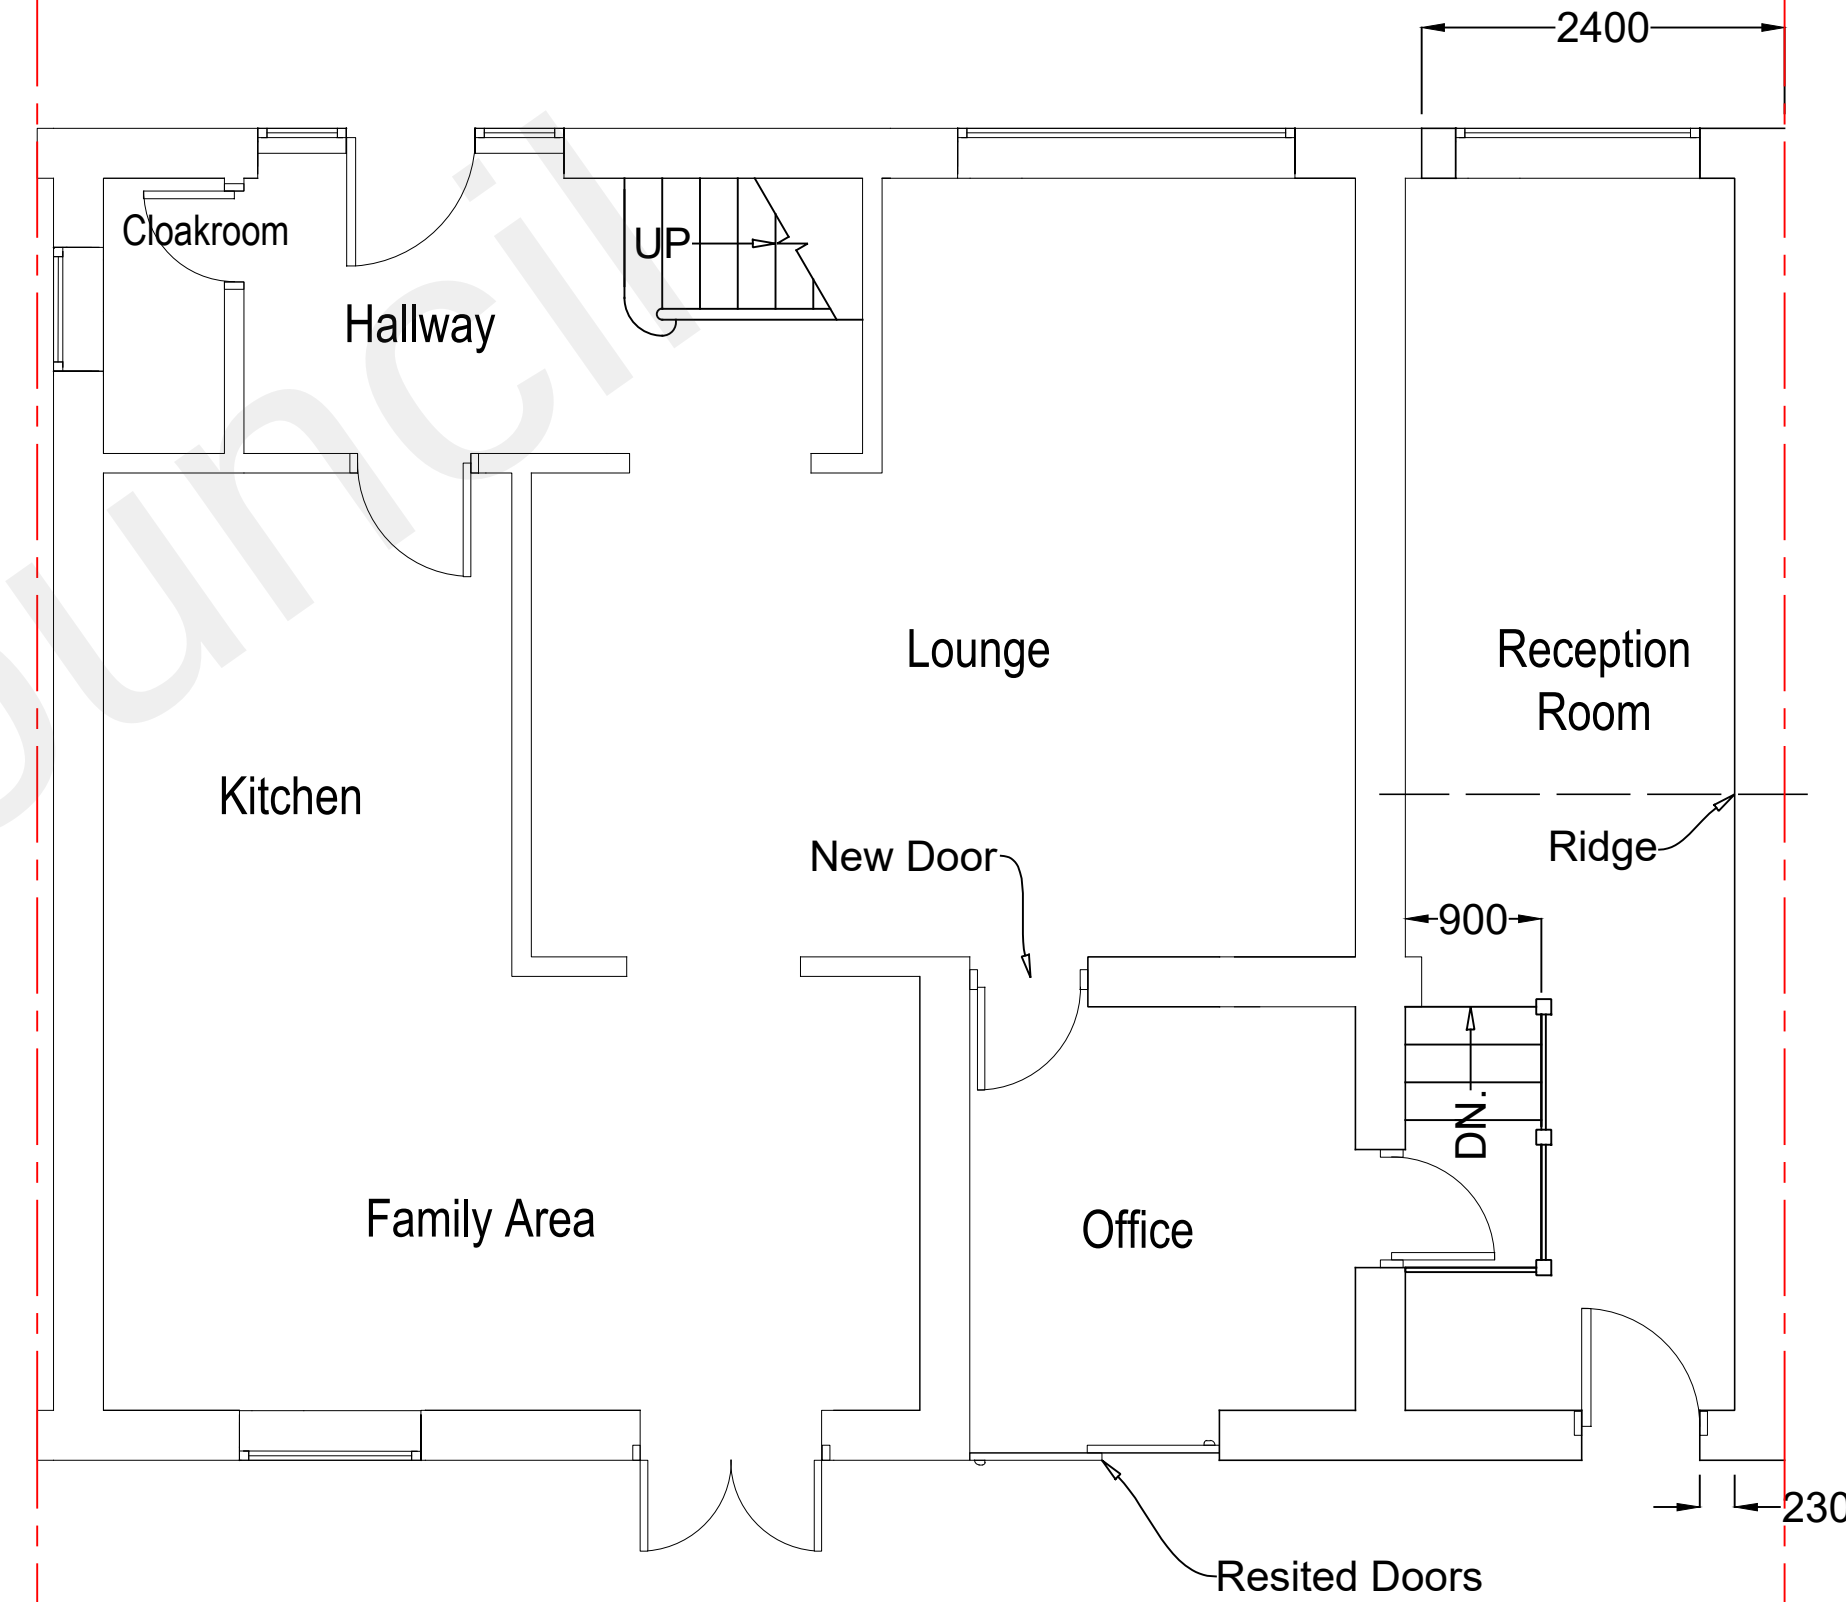


Proposed Ground Floor Plan (1:50)

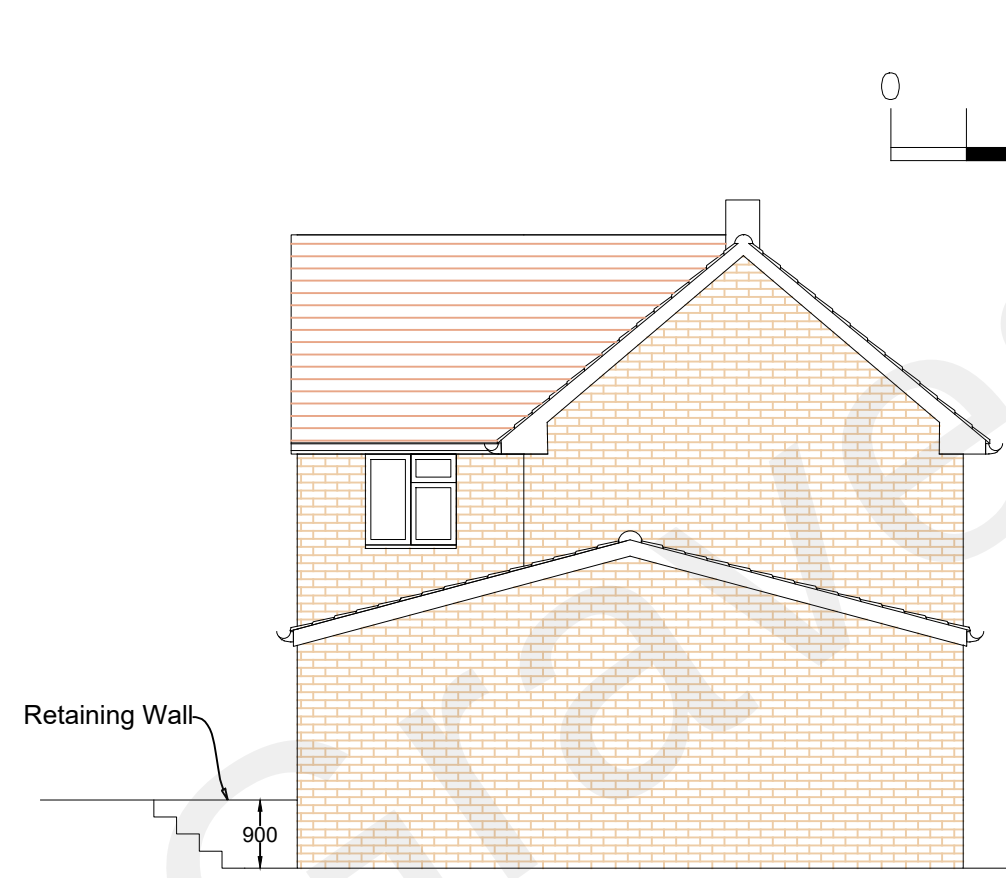


Proposed Flank Elevation (1:100)

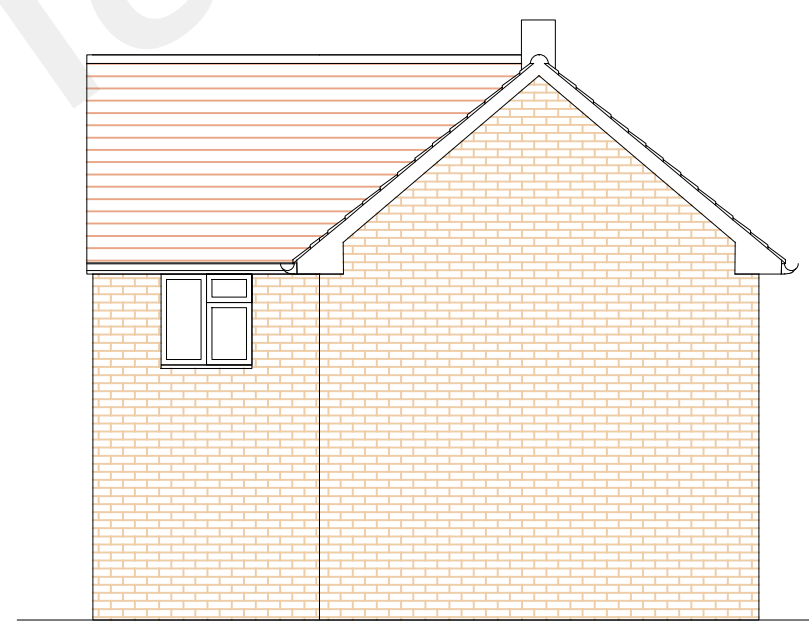

Existing Flank Elevation (1:100)

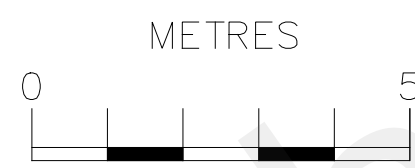

ENAID Limited
1 Cedar Drive,
Sutton at Hone,
Dartford,
Kent DA4 9EW

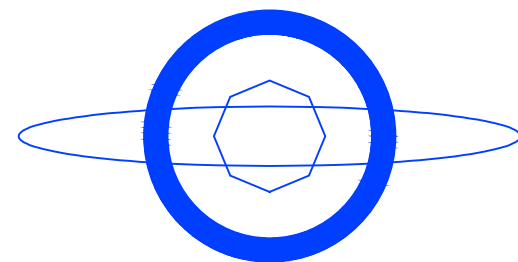

Notes: Do not scale from this drawing

Revisions:

Client:

Project:
36 Upper Avenue, Istead Rise,
DA13 9DA

Scale: As shown at A1 Date: 13/10/2022

Drawn: AM Checked: —

Drg.no: NW.02.AR.GA.170 Rev: —