
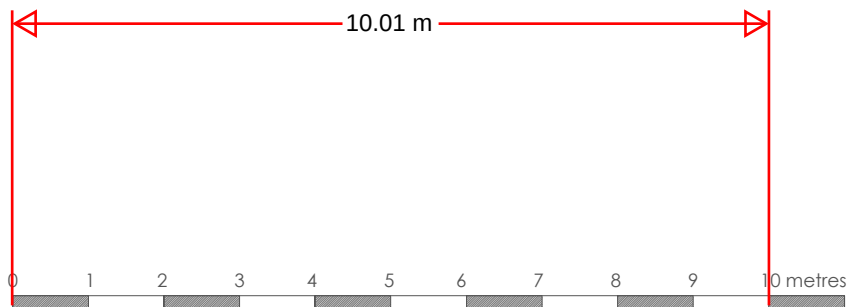


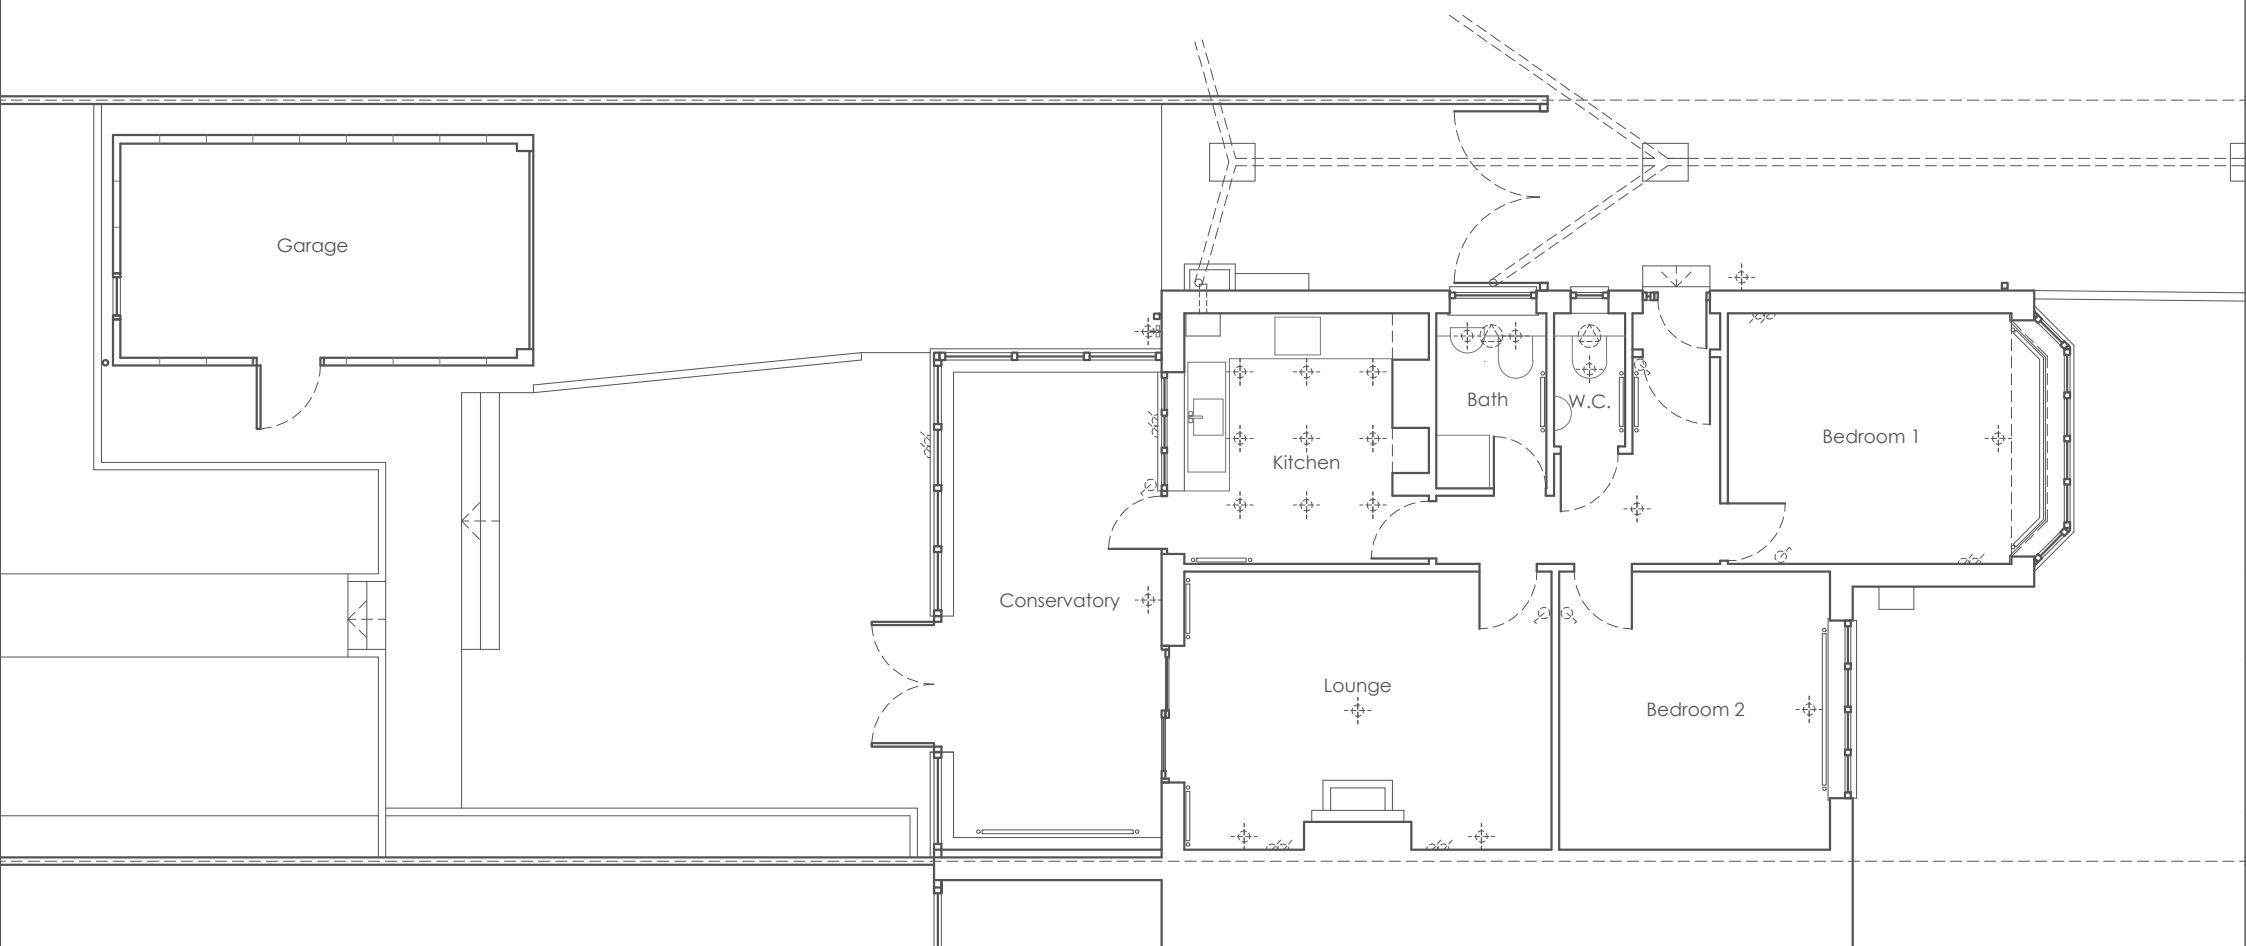

Project: **18 Dobson Road, Gravesend, Kent, DA12 5TE**
Drawing Name: **House - Porch - Ground Floor Plan - Existing**
Drawing Number: **6.3 Revision -**
Scale **1:100@A4**
Date: **14.09.23**