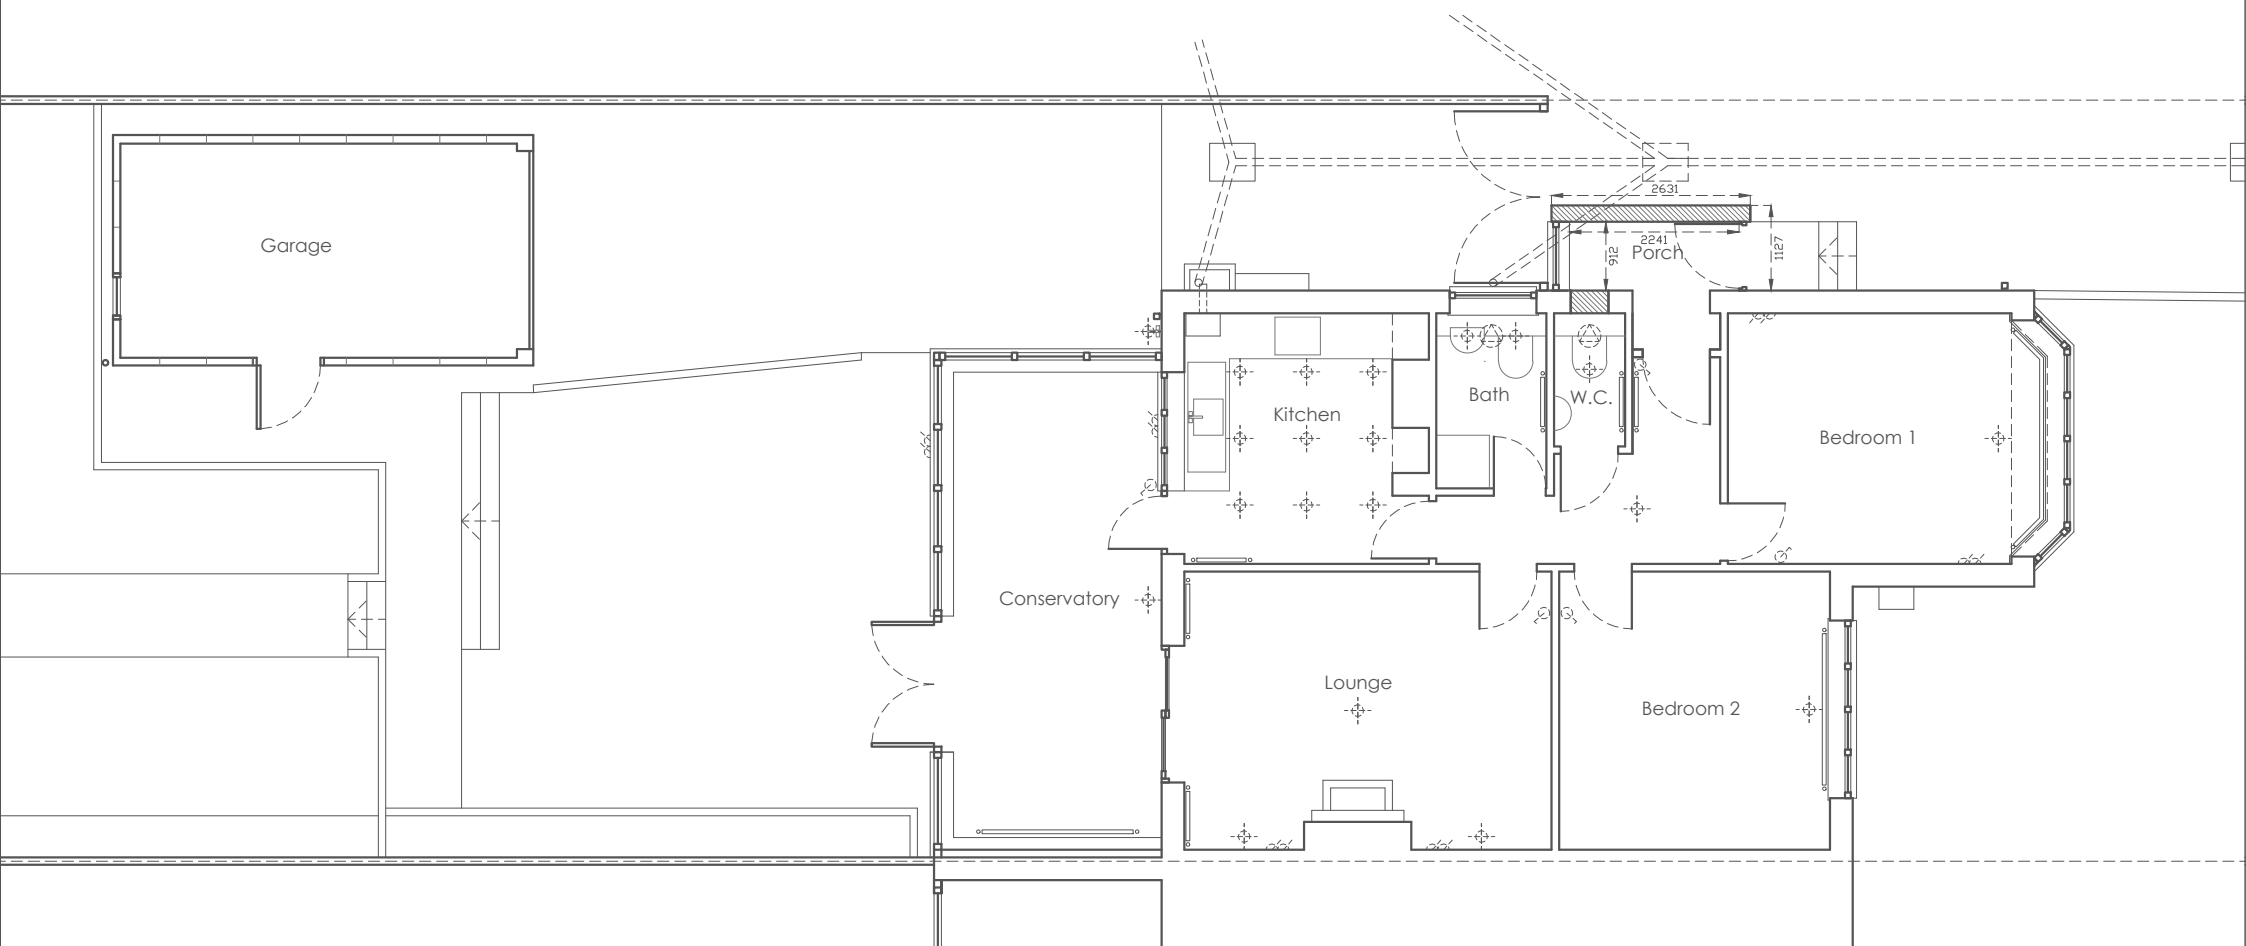


Project: **18 Dobson Road, Gravesend, Kent, DA12 5TE**
 Drawing Name: **House - Porch - Ground Floor Plan - Proposed**
 Drawing Number: **6.7** Revision -
 Scale **1:100@A4**
 Date: **14.09.23**