




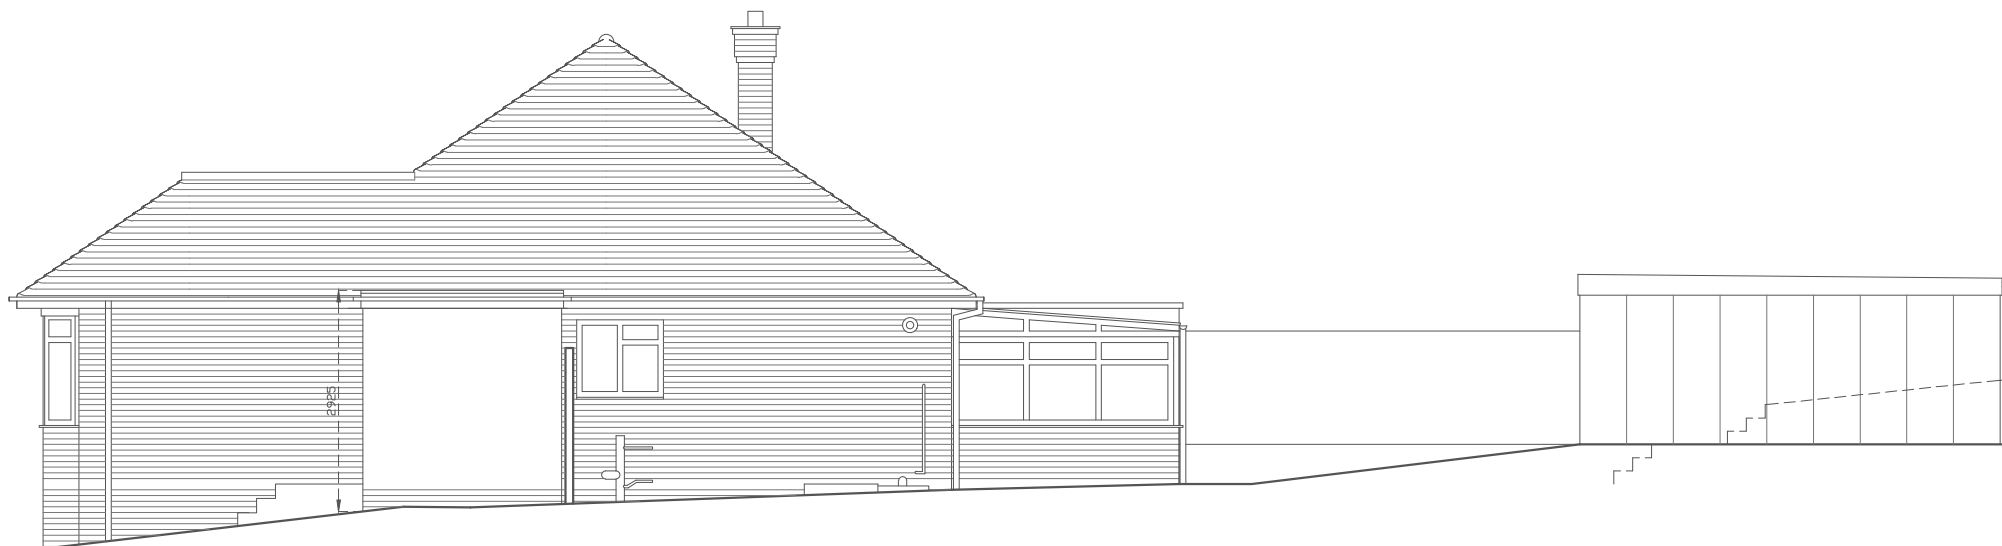

South East Elevation

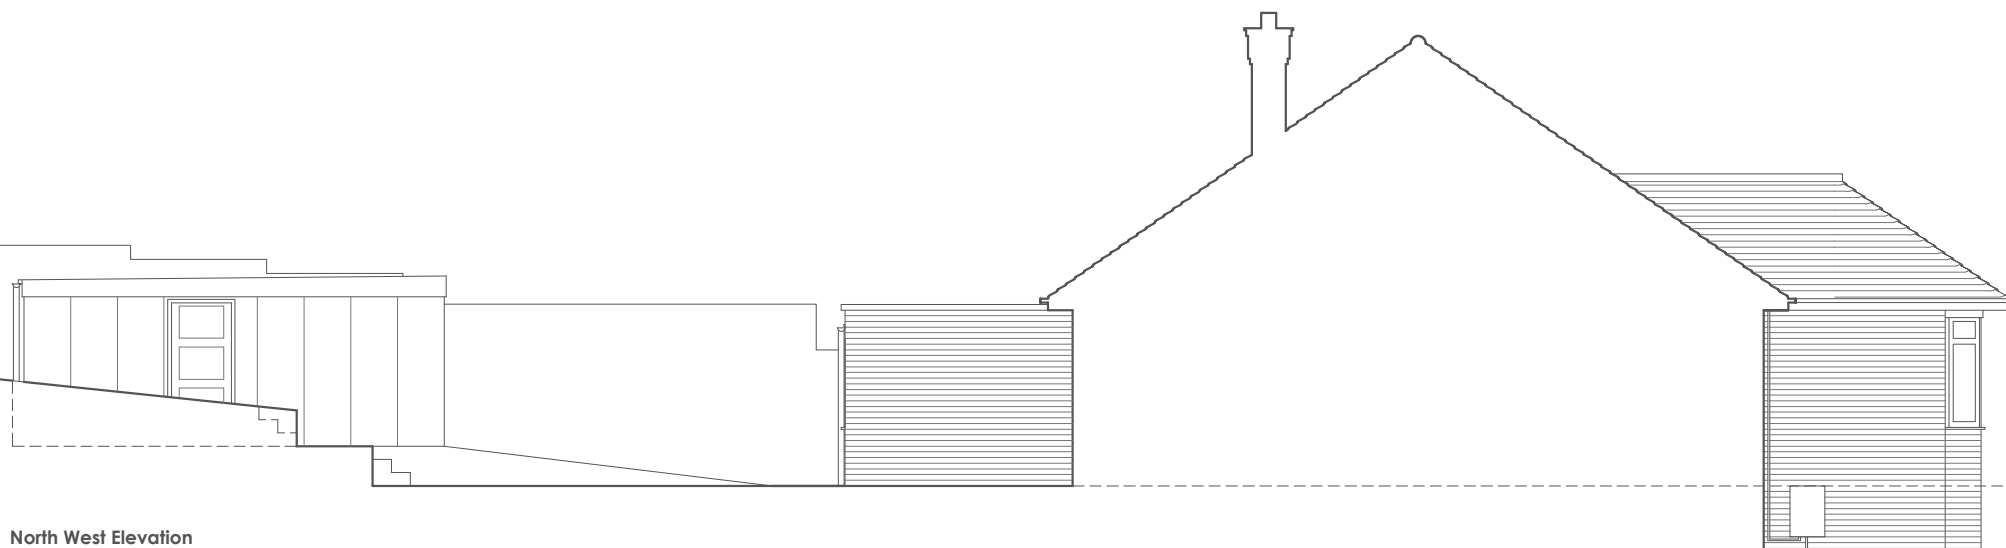

North West Elevation

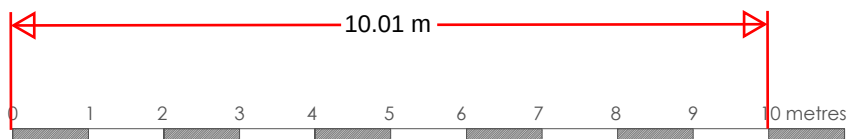

Project: 18 Dobson Road, Gravesend, Kent, DA12 5TE
 Drawing Name: **House - Porch - Elevations** - Proposed
 Drawing Number: **6.10** Revision -
 Scale **1:100@A4**
 Date: **14.09.23**