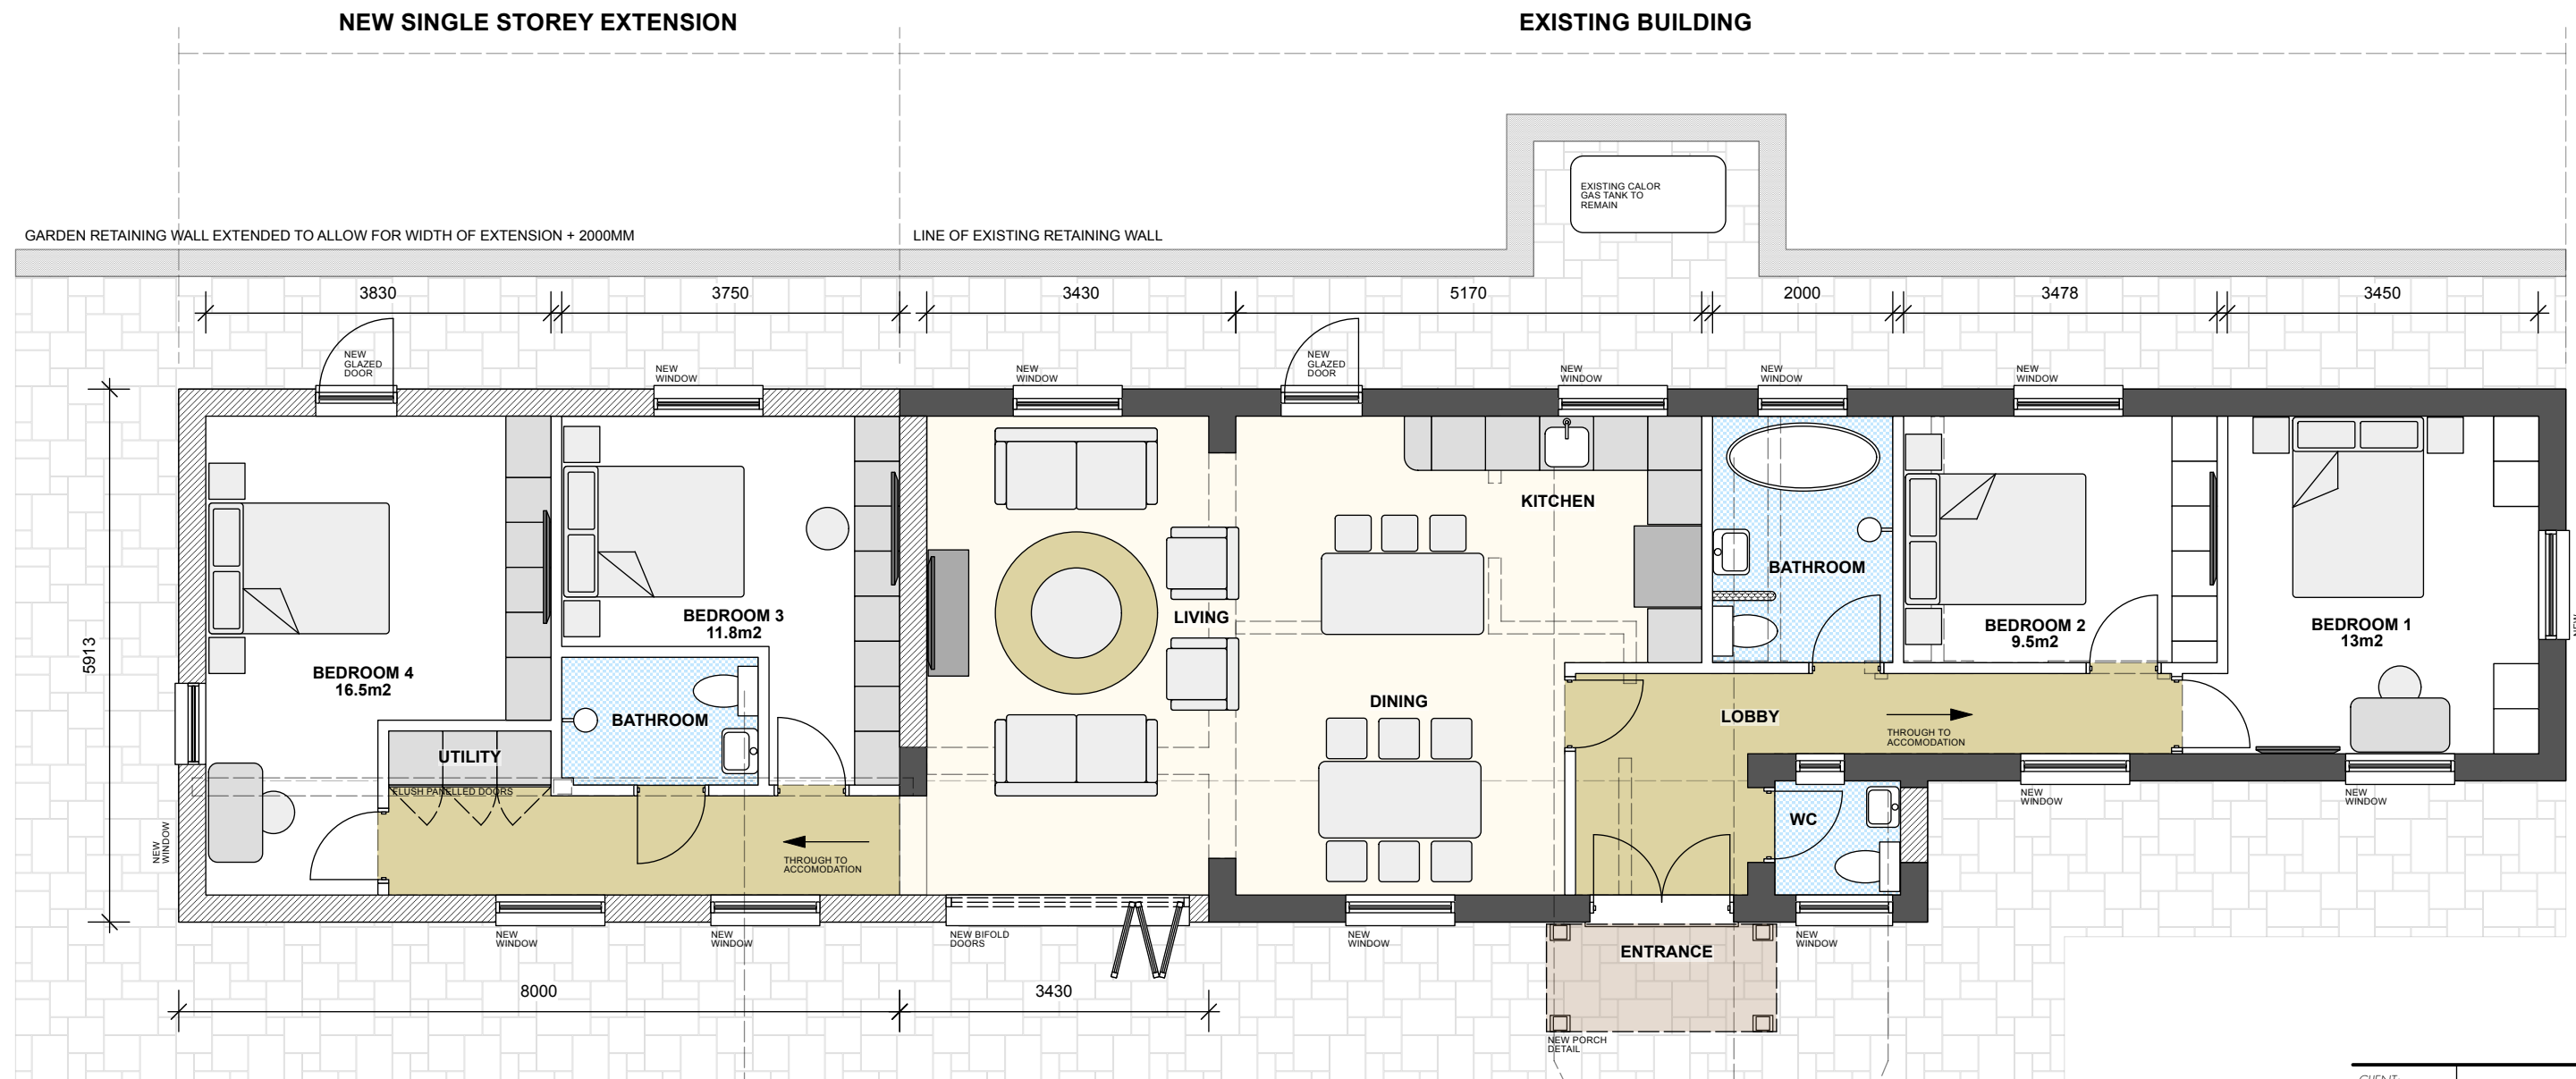


[illegible]

SCALE 1:75

NEW SINGLE FLOOR EXTENSION @52M2

CLIENT:	
PROJECT:	LICOT DEAN LANE, MEOPHAM GRAVESEND, KENT, DA130BS
DATE:	TBA
DRAWING NO:	D021 A PROPOSED GROUND FLOOR PLAN
PROJECT DATE:	TBA
SCALE:	1:75
NOTES:	

This drawing is the property of _____ it may not be duplicated or disclosed to any third party for any purpose except as authorised in writing by _____.

On no shall this drawing, figured dimensions only are to be used in preference to small scale drawings. All dimensions are to be verified on site before any work commences, any errors or omissions to be reported to the designer, the contractor is to provide full sized setting out drawings based on the information contained within this drawing for the designers approval prior to commencement of manufacture.

this drawing is to be read in conjunction with the relevant consultants and / or specialist drawings/documents and any discrepancies or variations are to be notified to the designer before the affected work commences.

EXISTING DRAINAGE RUNS TO ONSITE SEPTIC TANK, SITE INVESTIGATION TO CONFIRM.