

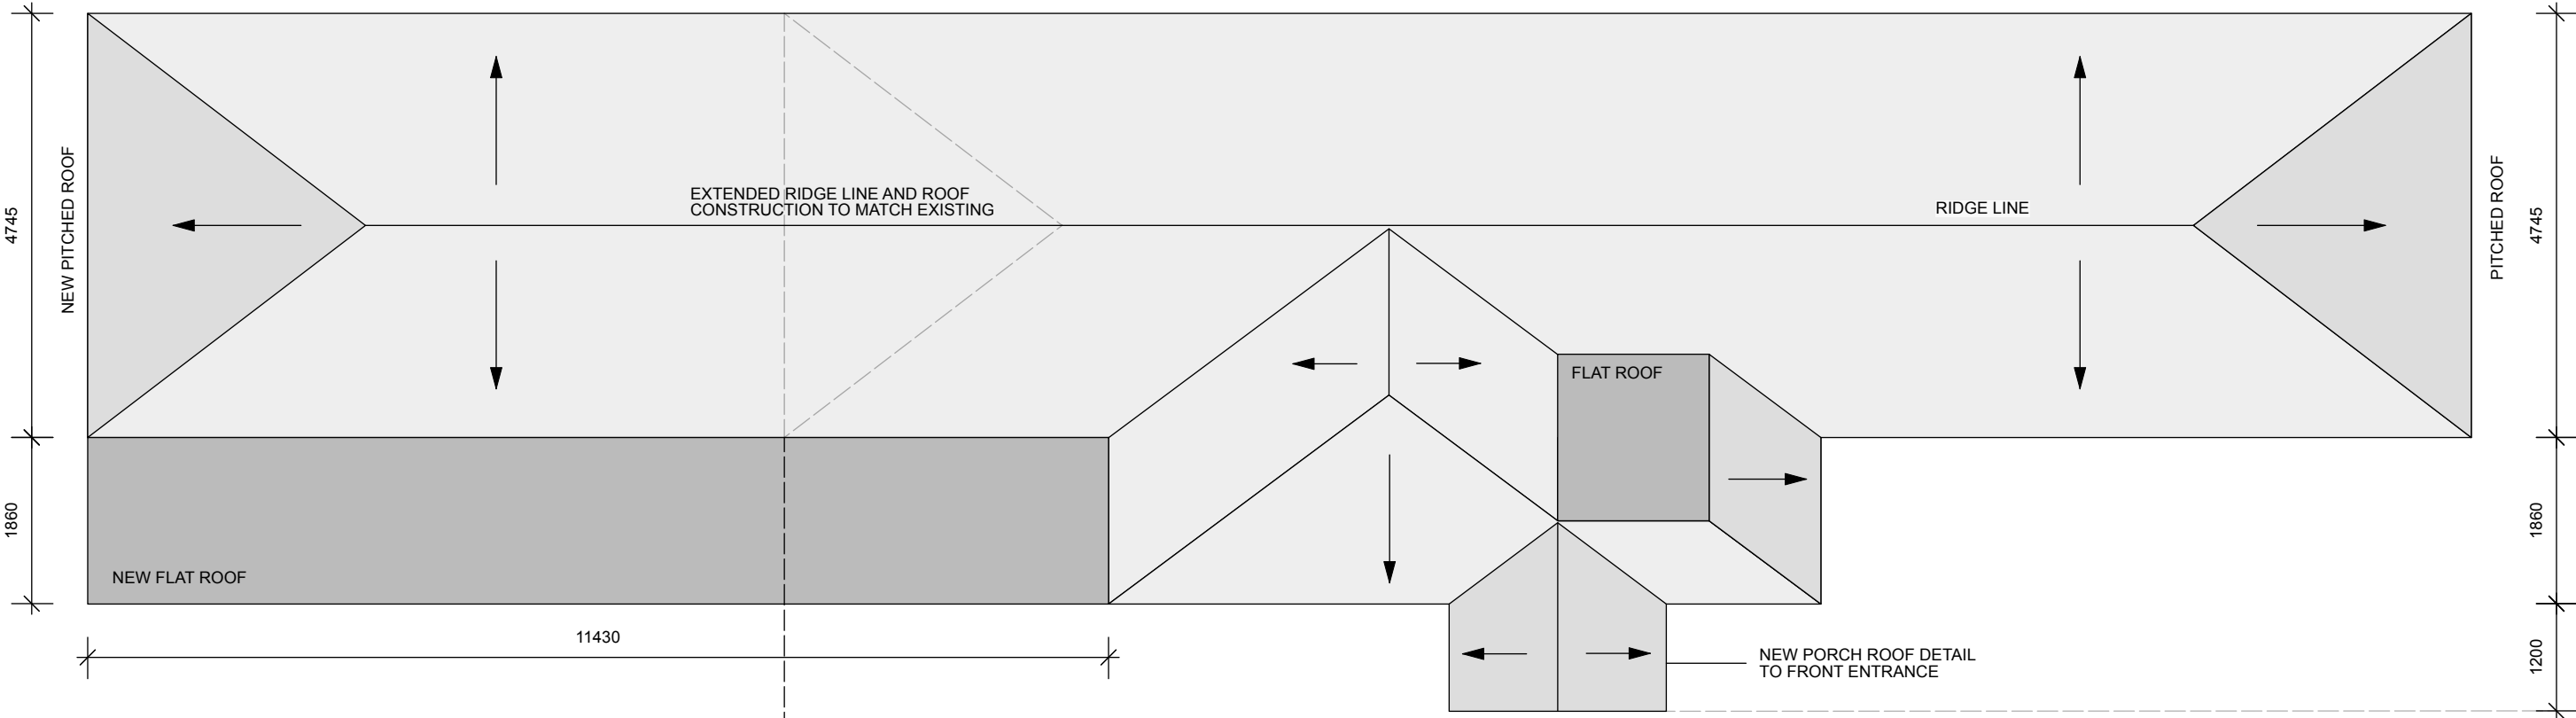


 

PROPOSED ROOF PLAN

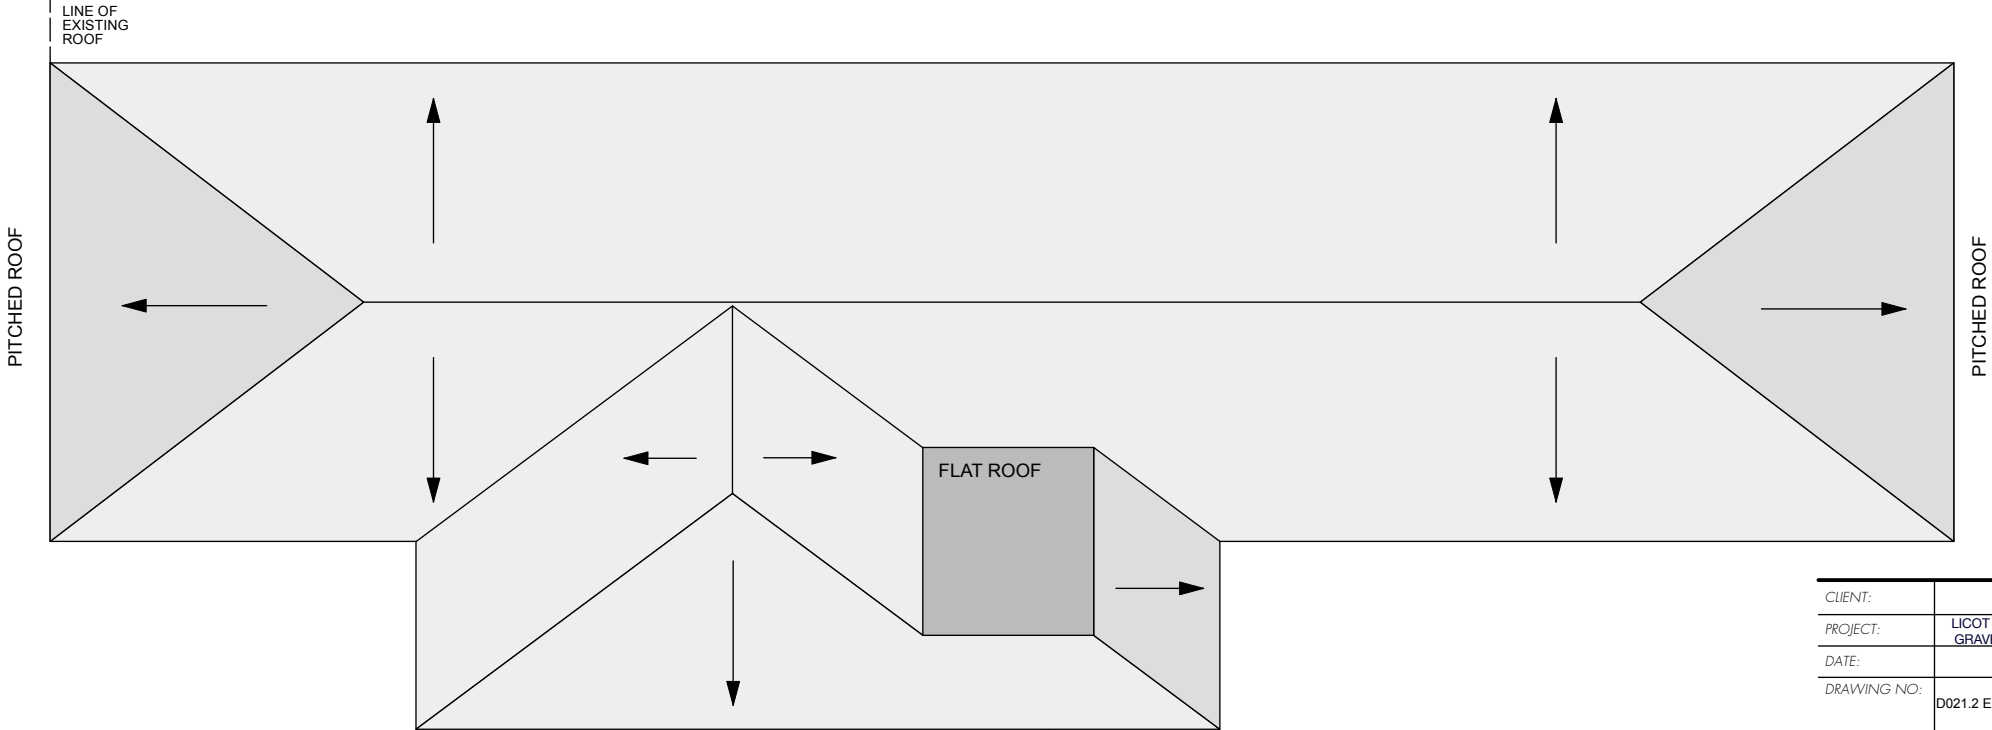

EXISTING ROOF PLAN

SCALE 1:75

CLIENT:	
PROJECT:	LICOT DEAN LANE, MEOPHAM, GRAVESEND, KENT, DA130BS
DATE:	TBA
DRAWING NO:	D021.2 EXISTING AND PROPOSED ROOF PLANS
PROJECT DATE:	TBA
SCALE:	1:75
NOTES:	

This drawing is the property of _____. It may not be duplicated or disclosed to any third party for any purpose except as authorised in writing by _____. do not scale this drawing. figured dimensions only are to be used in preference to small scale drawings. all dimensions are to be verified on site before anywork commences. any errors or omissions are to be reported to the designer. the contractor is to provide full sized setting out drawings based on the information contained within this drawing for the designers approval prior to commencement of manufacture. this drawing is to be read in conjunction with the relevant consultants and / or specialist drawings/documents and any discrepancies or variations are to be notified to the designer before the affected work commences.

