


C. 26-5-26 Am/B 12-2-16 Am/A 34-11-11 Am/B
 PROPOSED TWO STOREY SIDE EXTENSION AND A TWO STOREY REAR
 EXTENSION WITH CATSLIDE ROOF INCORPORATING 2NO. REAR DORMERS
 MR L BUTTON BROADLEAVES BOWSDEN LANE SHORNE DA12 3LA
 1:50 @ A3 23/123/5 OF 9 136M² PROPOSED GROUND FLOOR PLAN



Ground Floor Plan

WESTLEIGH DESIGN

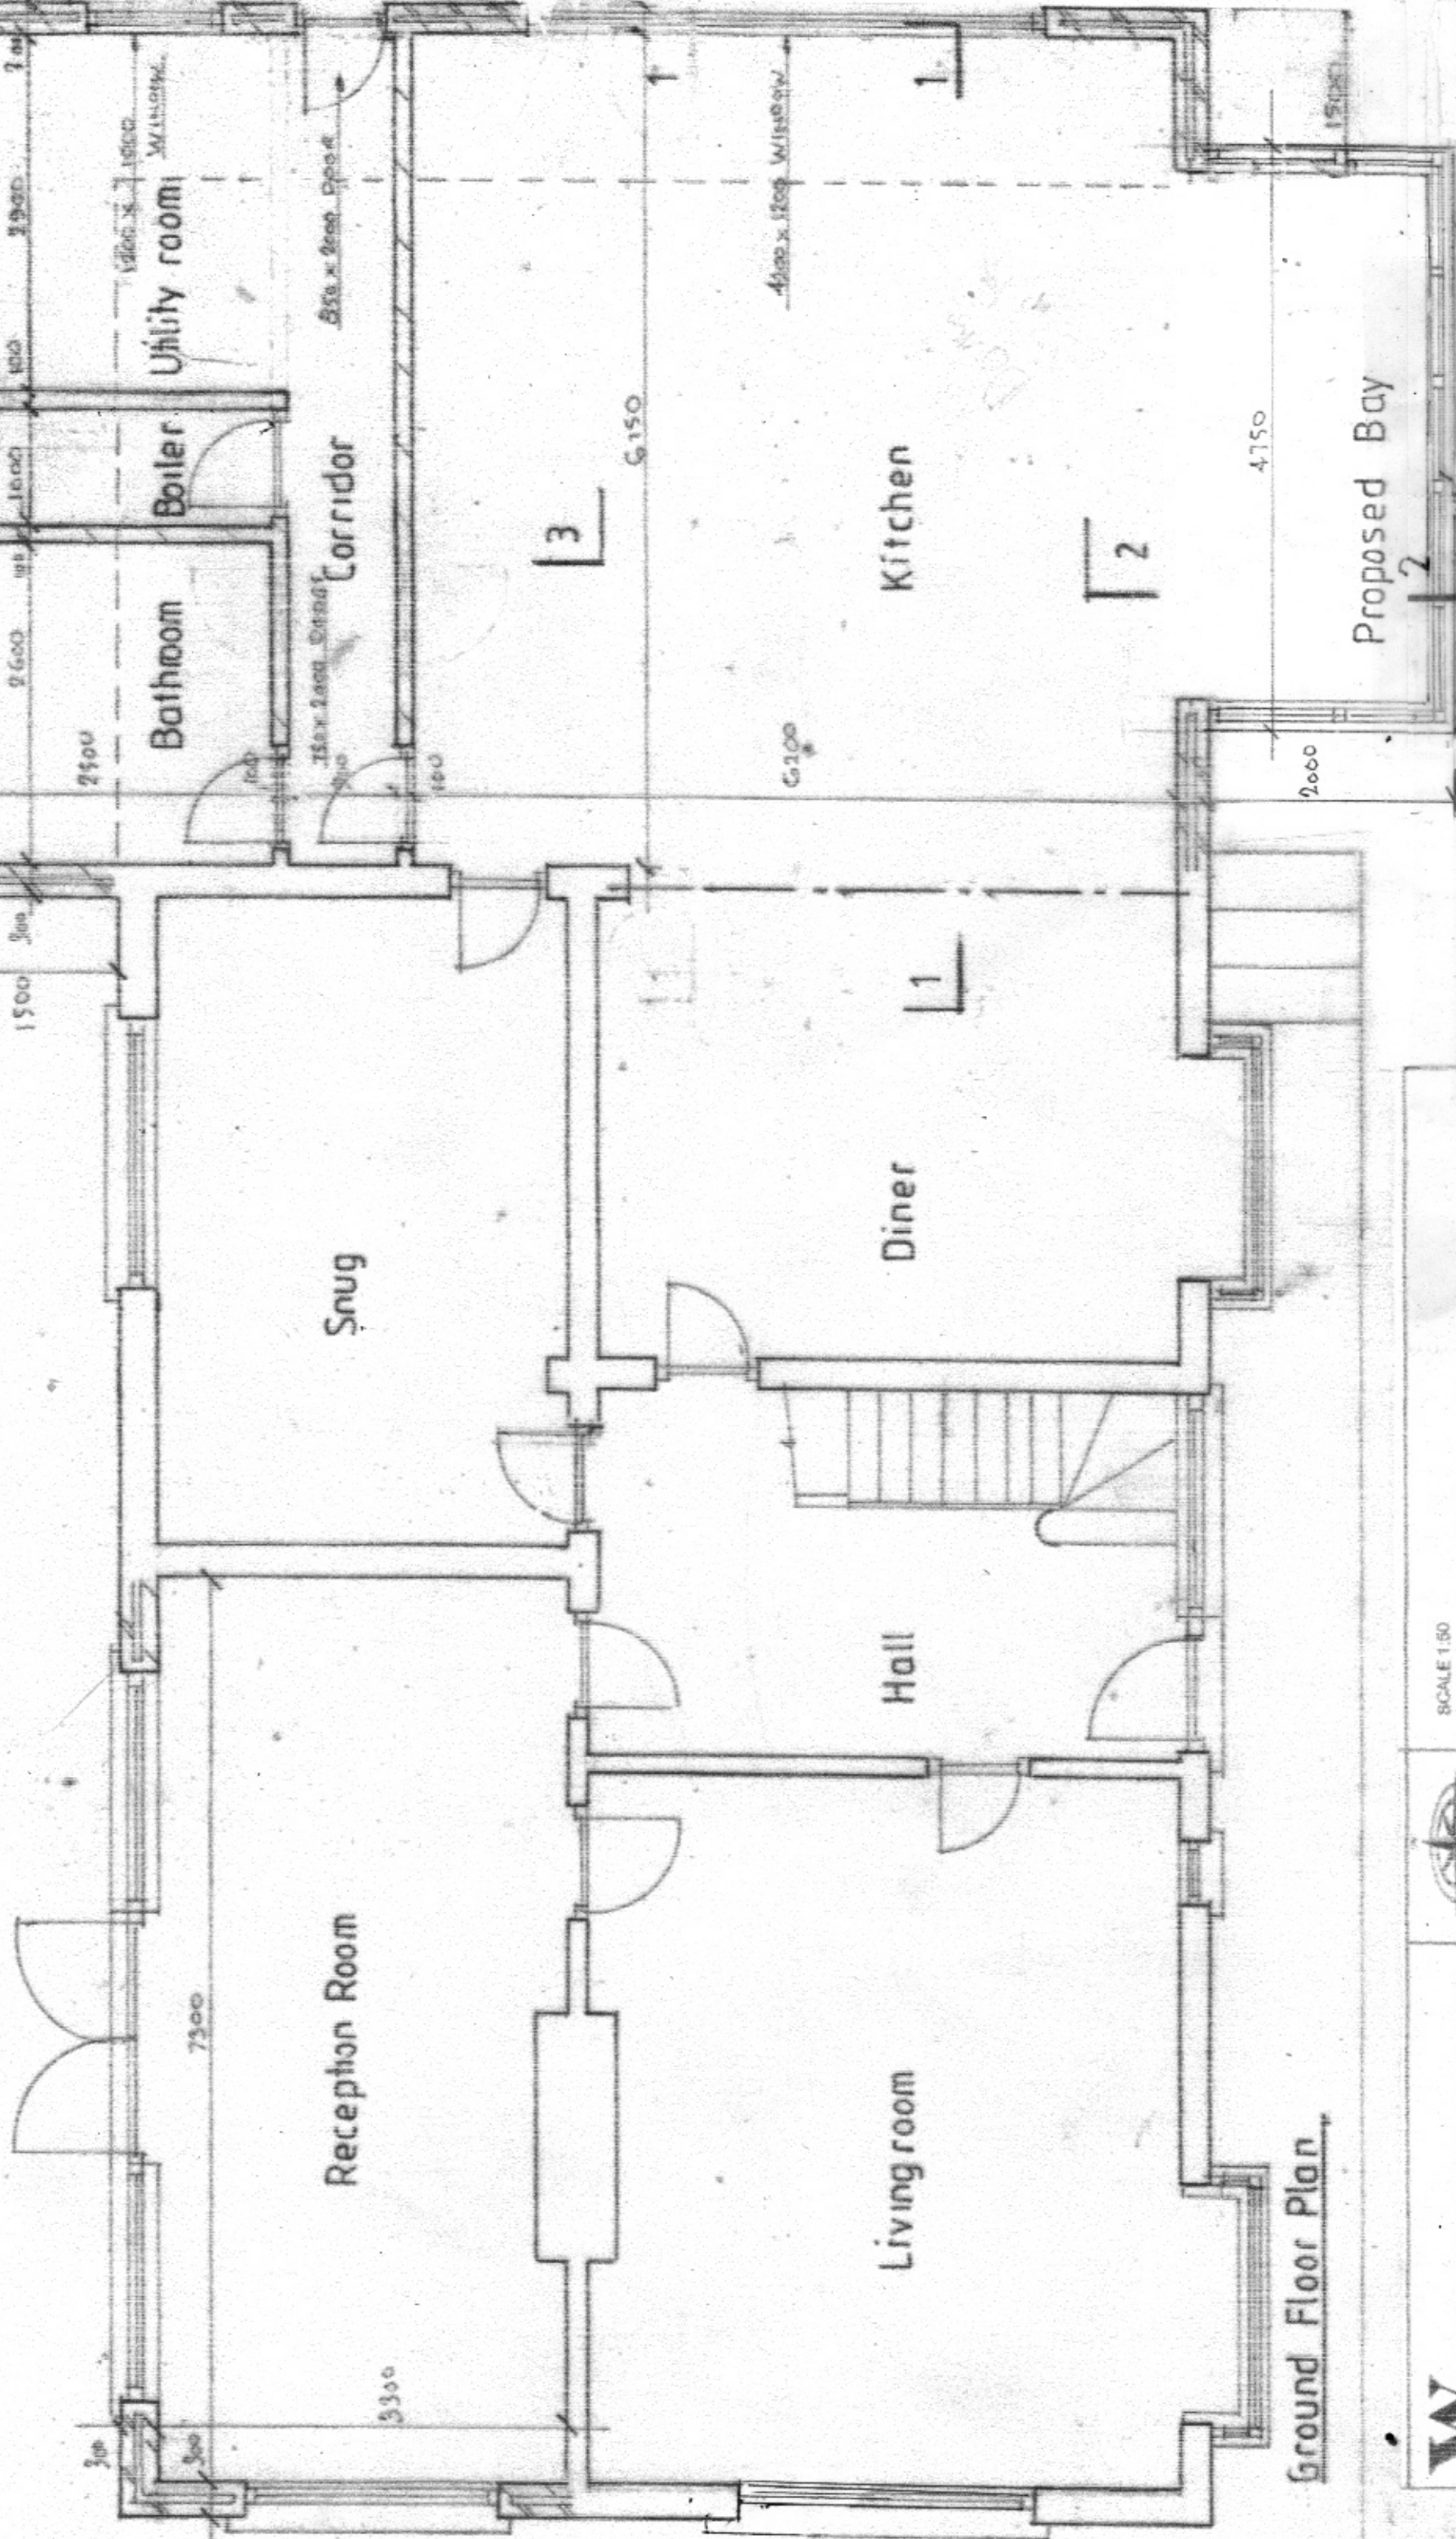

SCALE 1:50



The Oak frame of the Bay will be sat directly on the facing brick perimeter wall just as it is in the existing house from elevation. Within the frame will be casement windows to match the house.