



1M @ 1:100
5M @ 1:500
1 m


2M @ 1:50
50M @ 1:1250

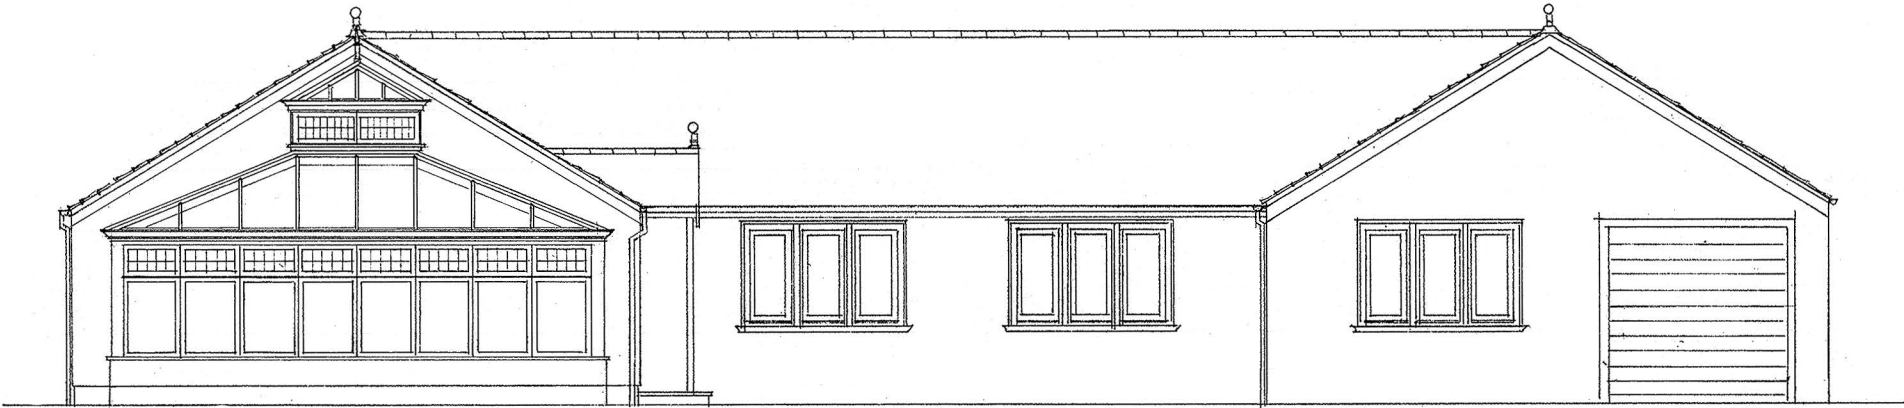


EAST FACING ELEVATION

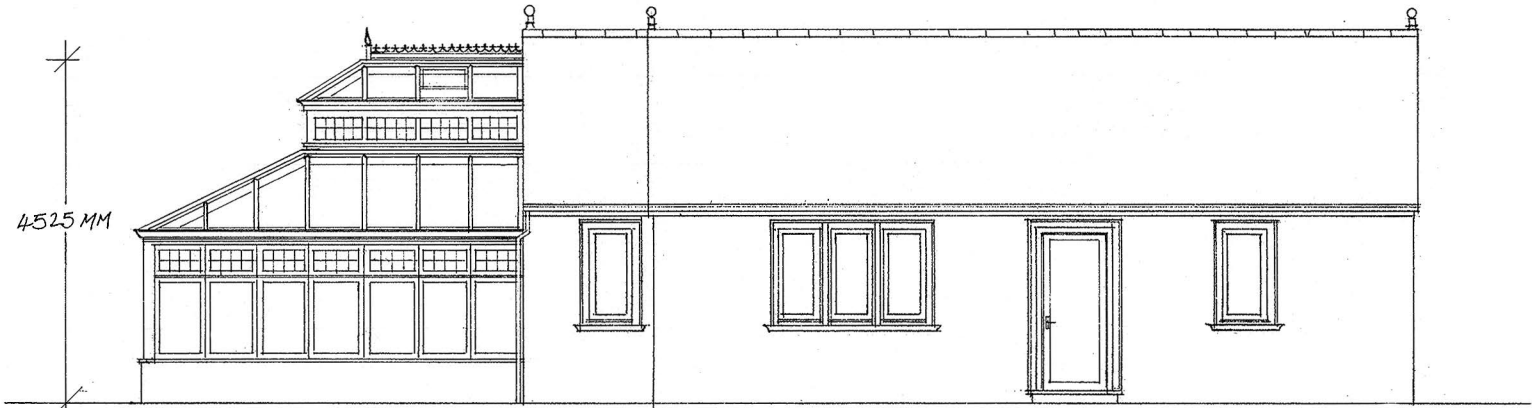

NORTH FACING ELEVATION

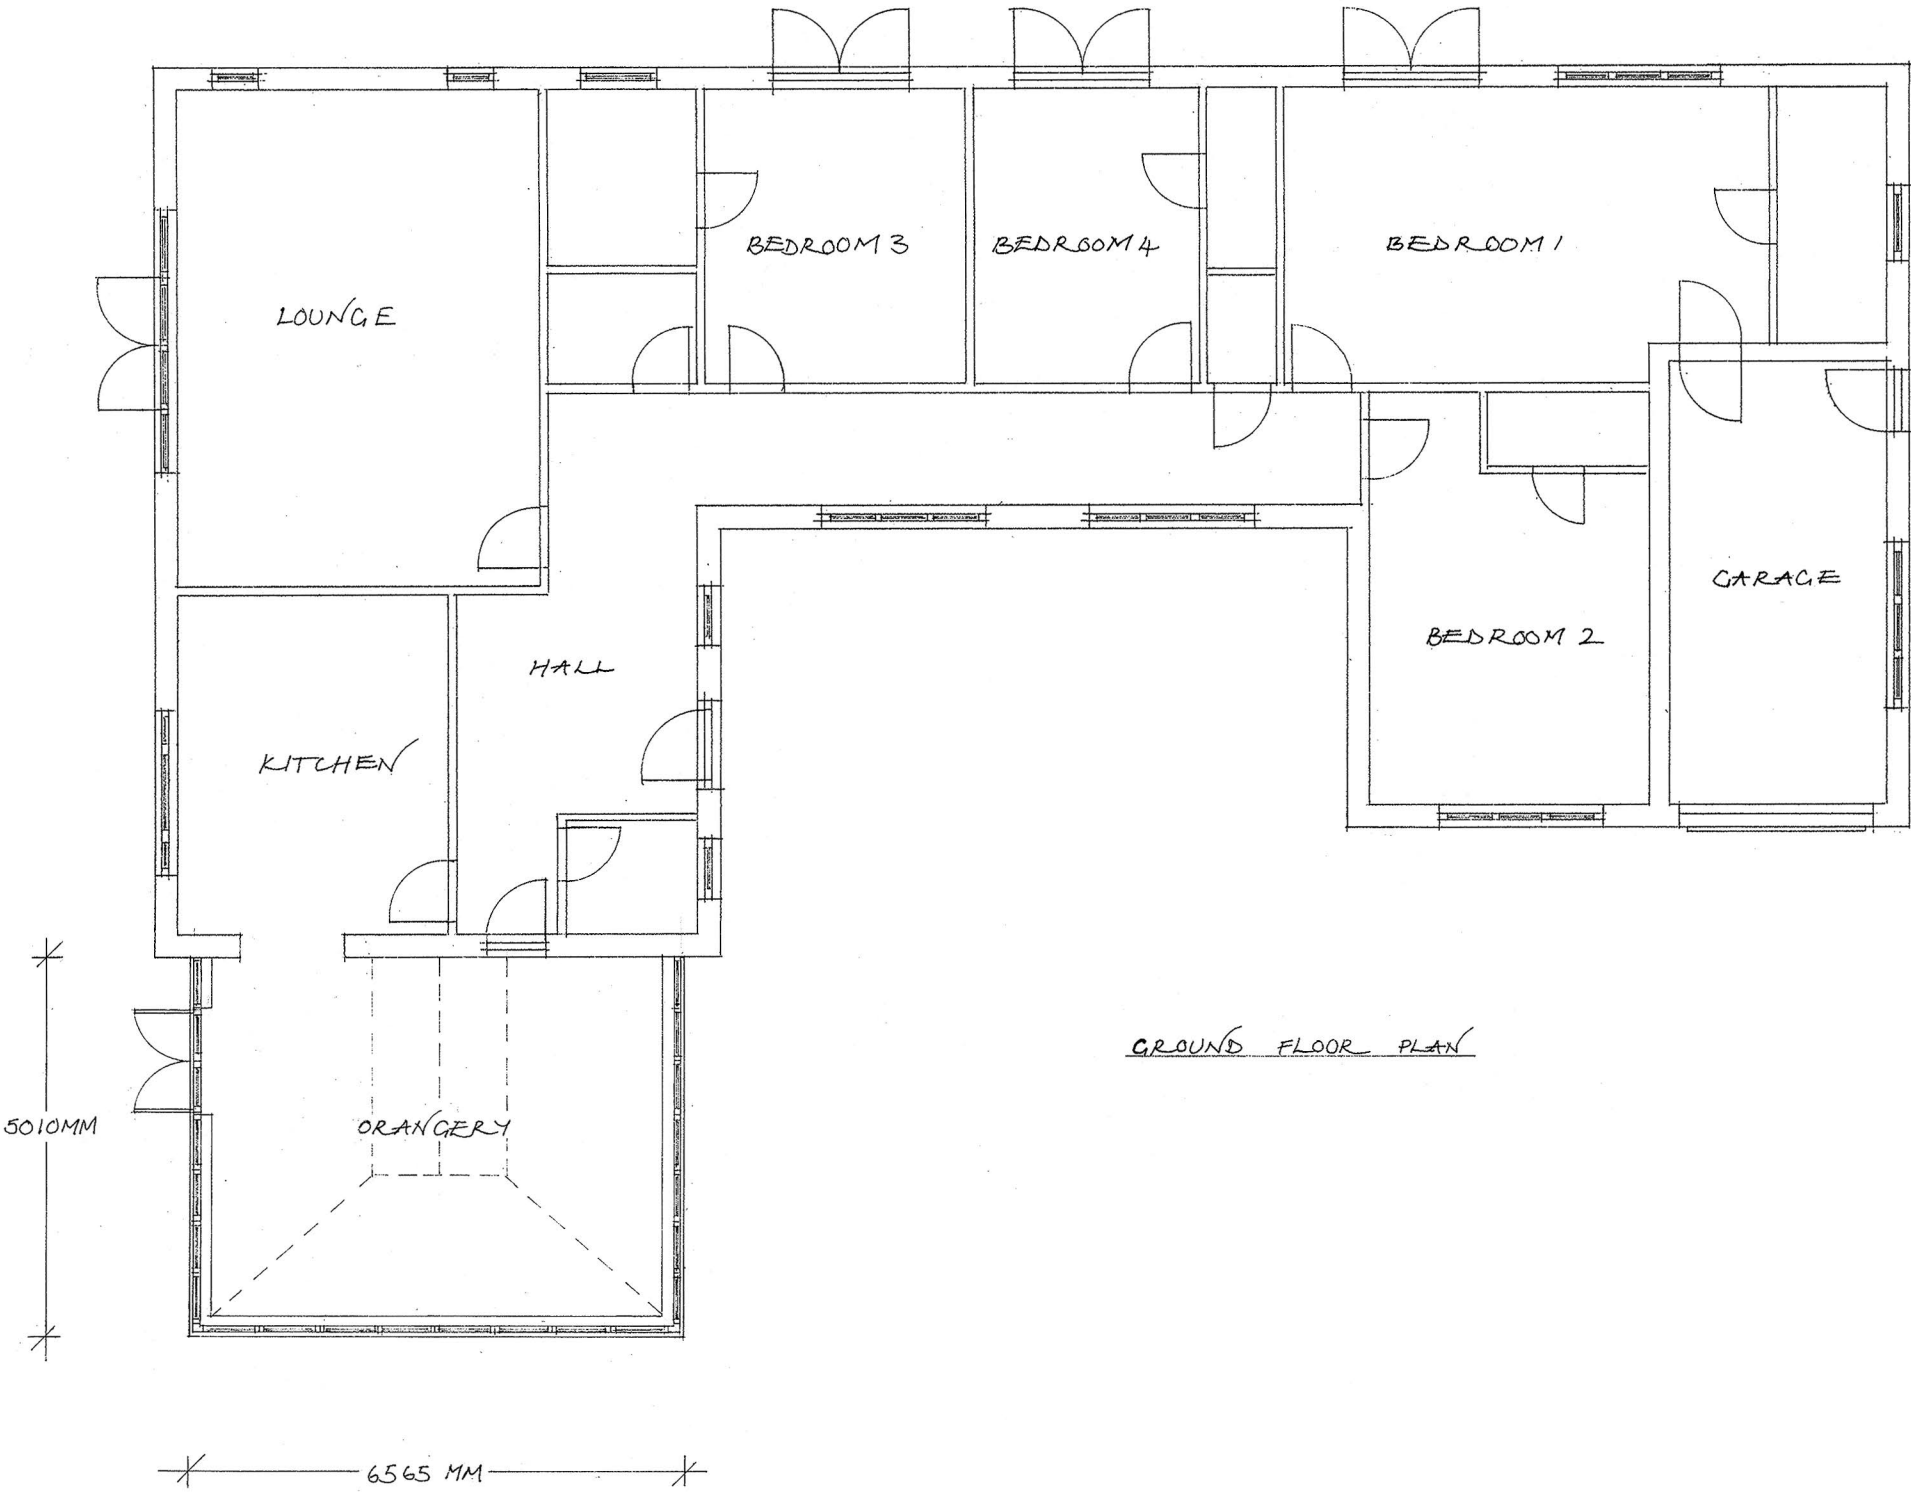

GROUND FLOOR PLAN

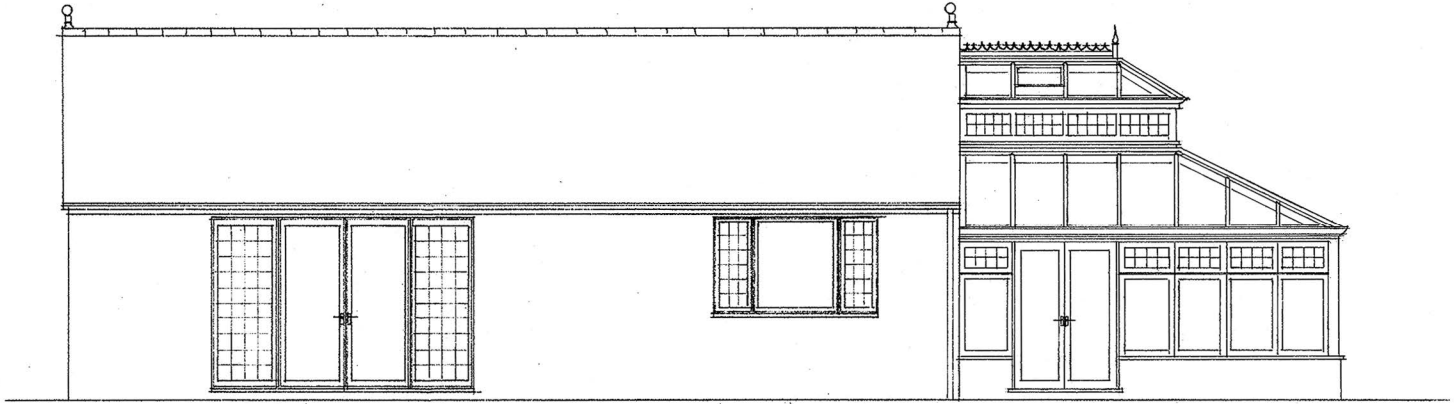

SOUTH FACING ELEVATION



VALE
GARDEN
HOUSES
LTD

LONDONTHORPE ROAD
GRANTHAM
LINCOLNSHIRE, NG31 9SJ
TEL: 01476 564433 FAX: 01476 578555

NOTE:
BASEWORKS ARE TO BE SET OUT ONLY TO FOUNDATION DRAWINGS. CONTRACTORS AND ERECTORS MUST VERIFY ALL DIMENSIONS ON SITE BEFORE WORK COMMENCES.

THIS DRAWING, ITS DESIGN AND APPLICATION TO SITE, AND ITS COMPONENTS REMAINS THE PROPERTY OF VALE GARDEN HOUSES LTD. AND MAY NOT BE REPRODUCED IN ANY WAY WITHOUT PRIOR CONSENT

Rev	Date	Details

Client: 55927
MRS. R. SHOTTON

Address:
HALFACRE,
ROUND STREET,
SOLE STREET,
GRAVESEND,
KENT,
DA13 9BA

Scale: 1:100 @ A2	Date: 18.12.23
Drawn By: ANA	Checked By: G.H.
Drawing: EXISTING PLAN & ELEVATIONS	
Drawing No. A20 14325 -1 (P1)	