


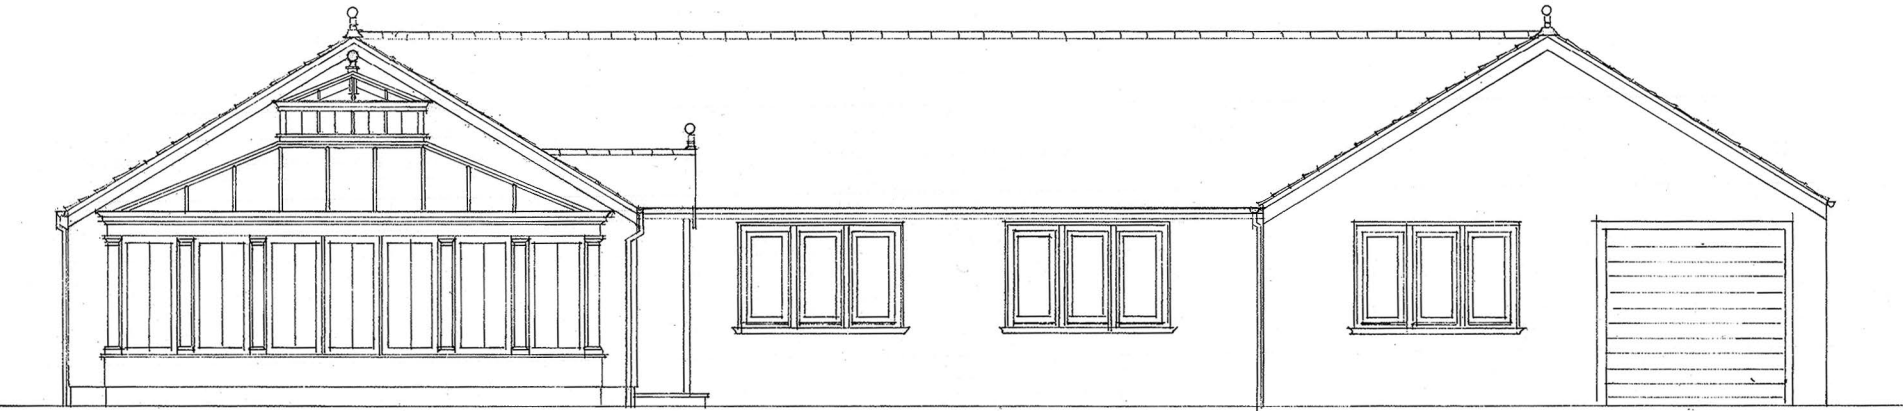


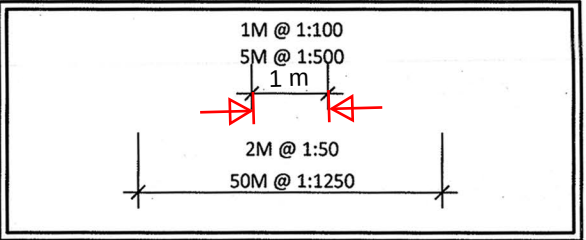


EAST FACING ELEVATION

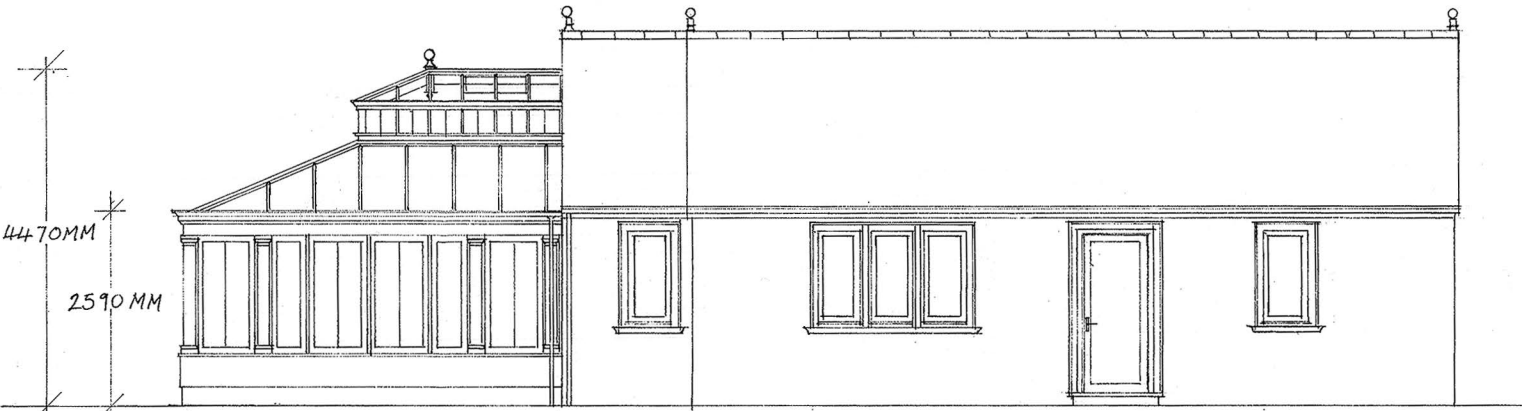

NORTH FACING ELEVATION

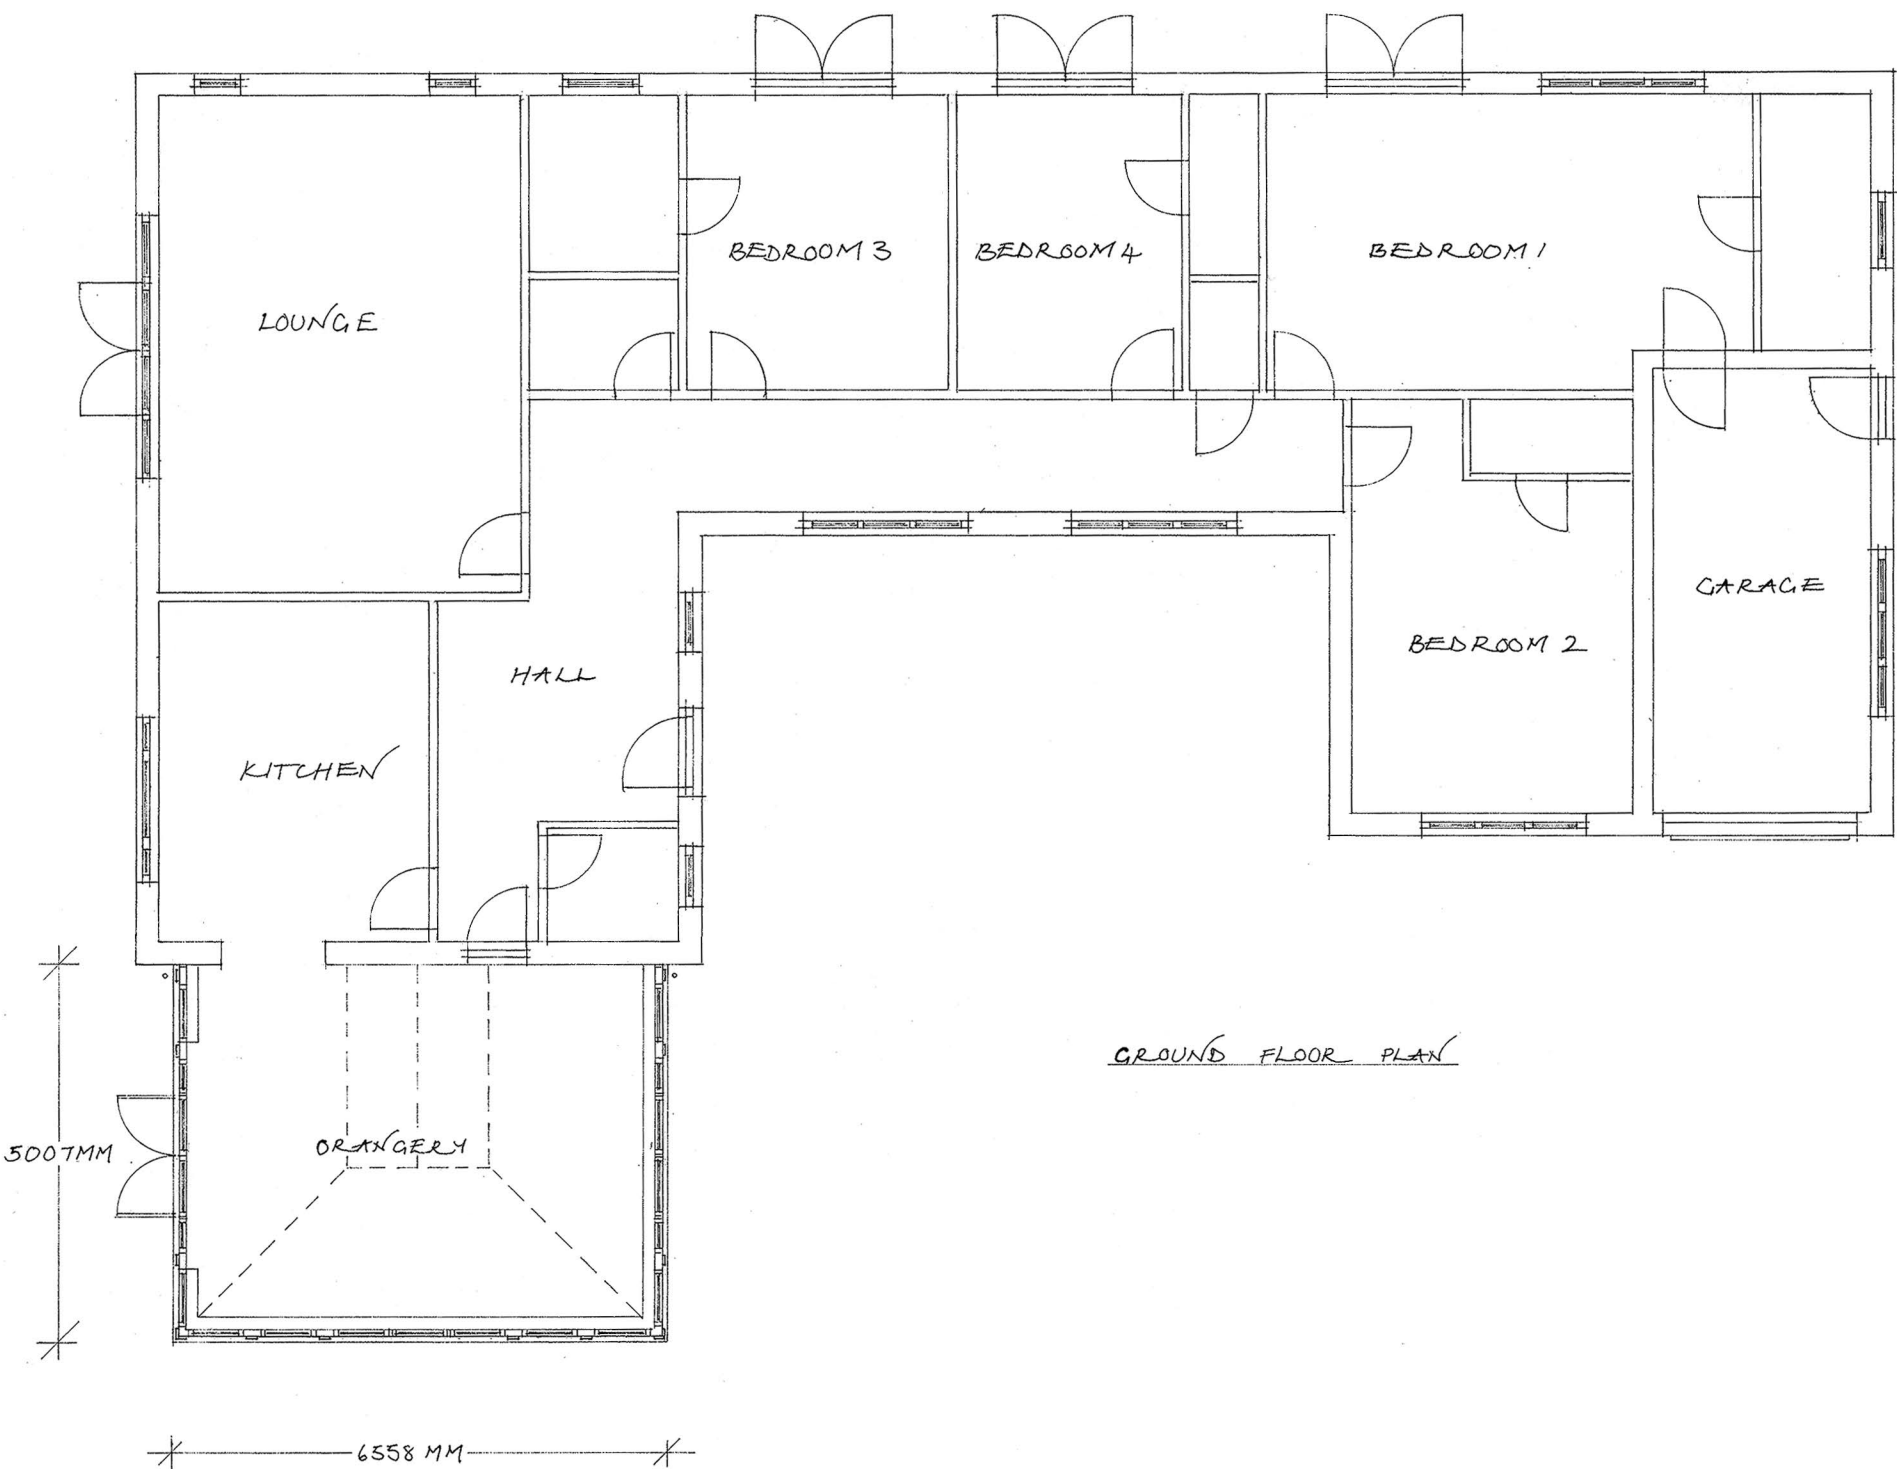

GROUND FLOOR PLAN

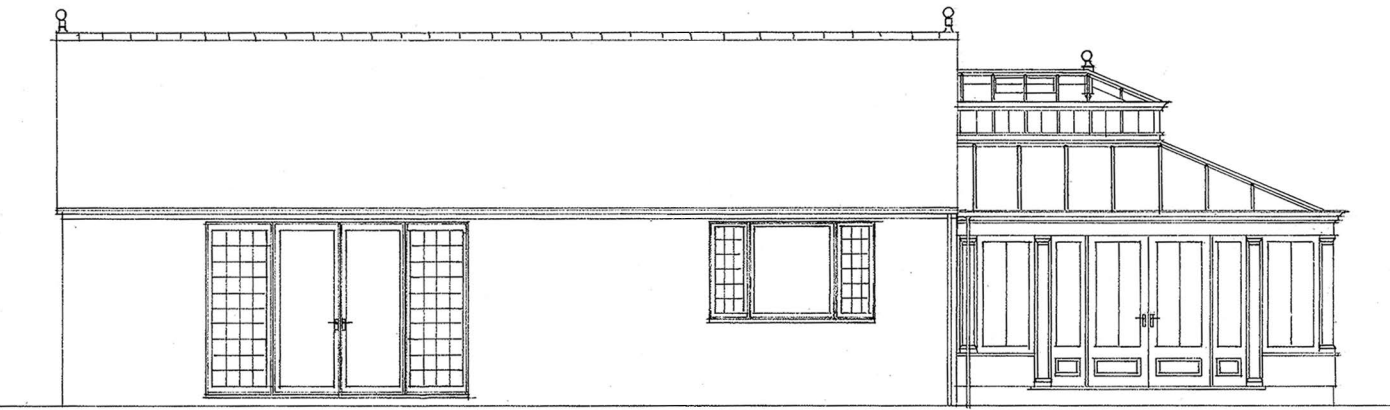

SOUTH FACING ELEVATION



VALE
GARDEN
HOUSES
LTD

LONDONTHORPE ROAD
GRANTHAM
LINCOLNSHIRE, NG31 9SJ
TEL: 01476 564433 FAX: 01476 578555

NOTE:
BASEWORKS ARE TO BE SET OUT ONLY TO
FOUNDATION DRAWINGS. CONTRACTORS AND
ERECTORS MUST VERIFY ALL DIMENSIONS ON
SITE BEFORE WORK COMMENCES.

THIS DRAWING, ITS DESIGN AND APPLICATION
TO SITE, AND ITS COMPONENTS REMAINS THE
PROPERTY OF VALE GARDEN HOUSES LTD.
AND MAY NOT BE REPRODUCED IN ANY WAY
WITHOUT PRIOR CONSENT

Rev	Date:	Details:

Client: 55927
MRS. R. SHOTTON

Address:
HALFACRE,
ROUND STREET,
SOLE STREET,
GRAYESEND,
KENT,
DA13 9BA

Scale: 1:100 @ A2	Date: 18.12.23
Drawn By: ANNA	Checked By: G.H.

Drawing:
PROPOSED PLAN & ELEVATIONS

Drawing No.
A2Q 14325 -1 (P2)