


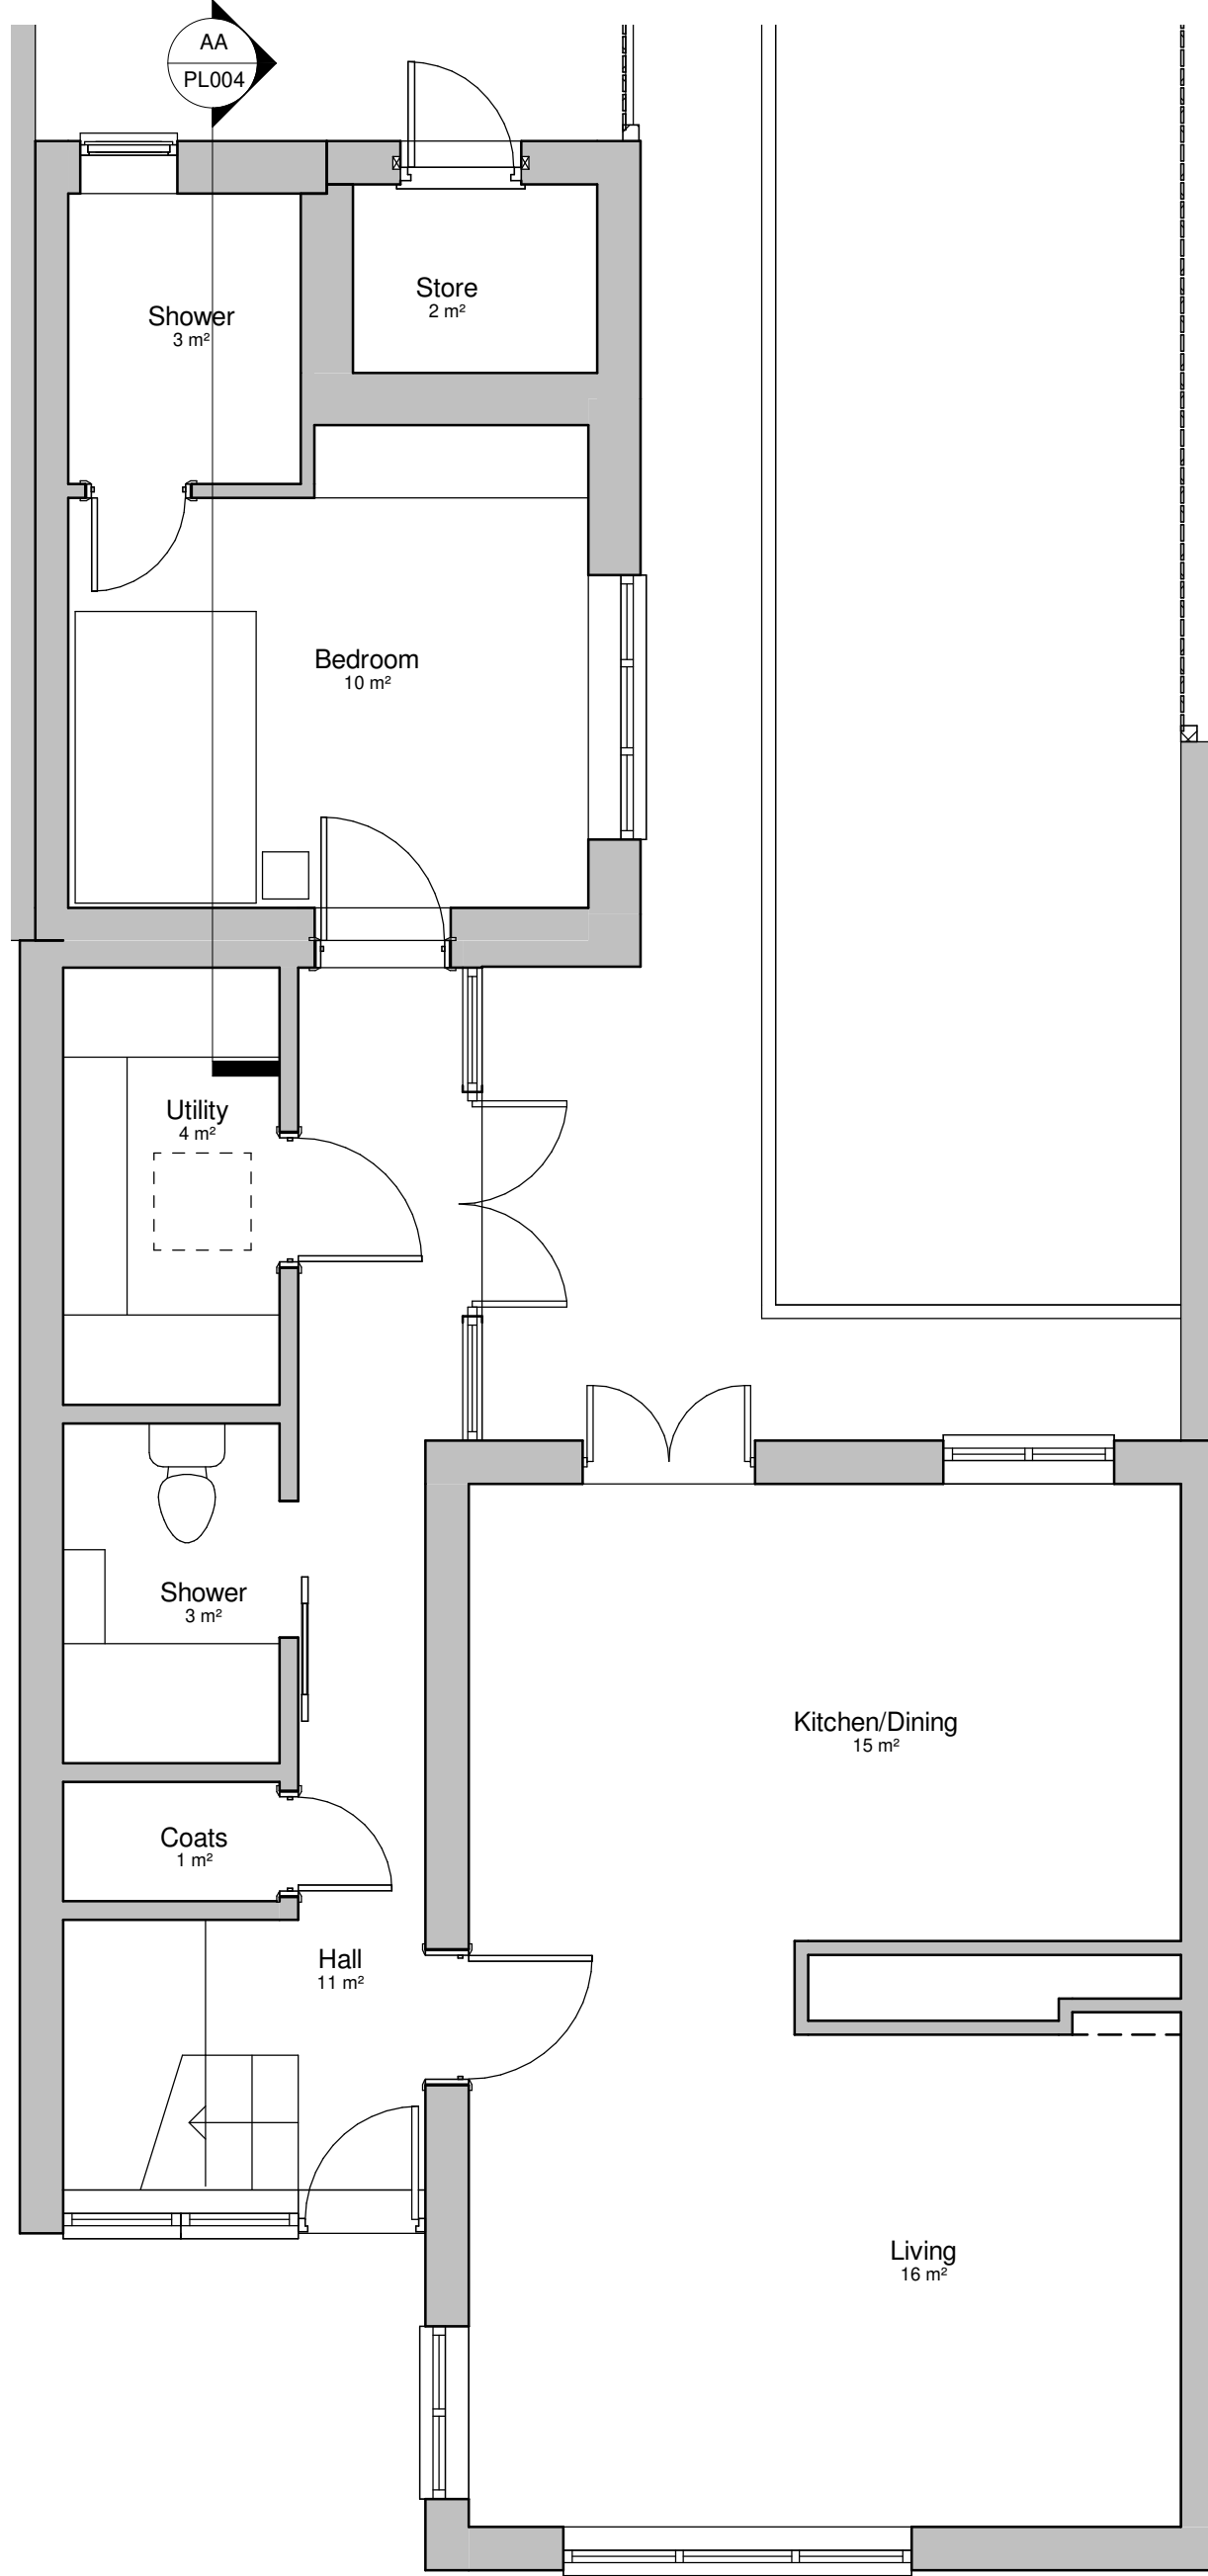


Ground Floor
1 : 50




Right Elevation
1 : 50




Front Elevation
1 : 50

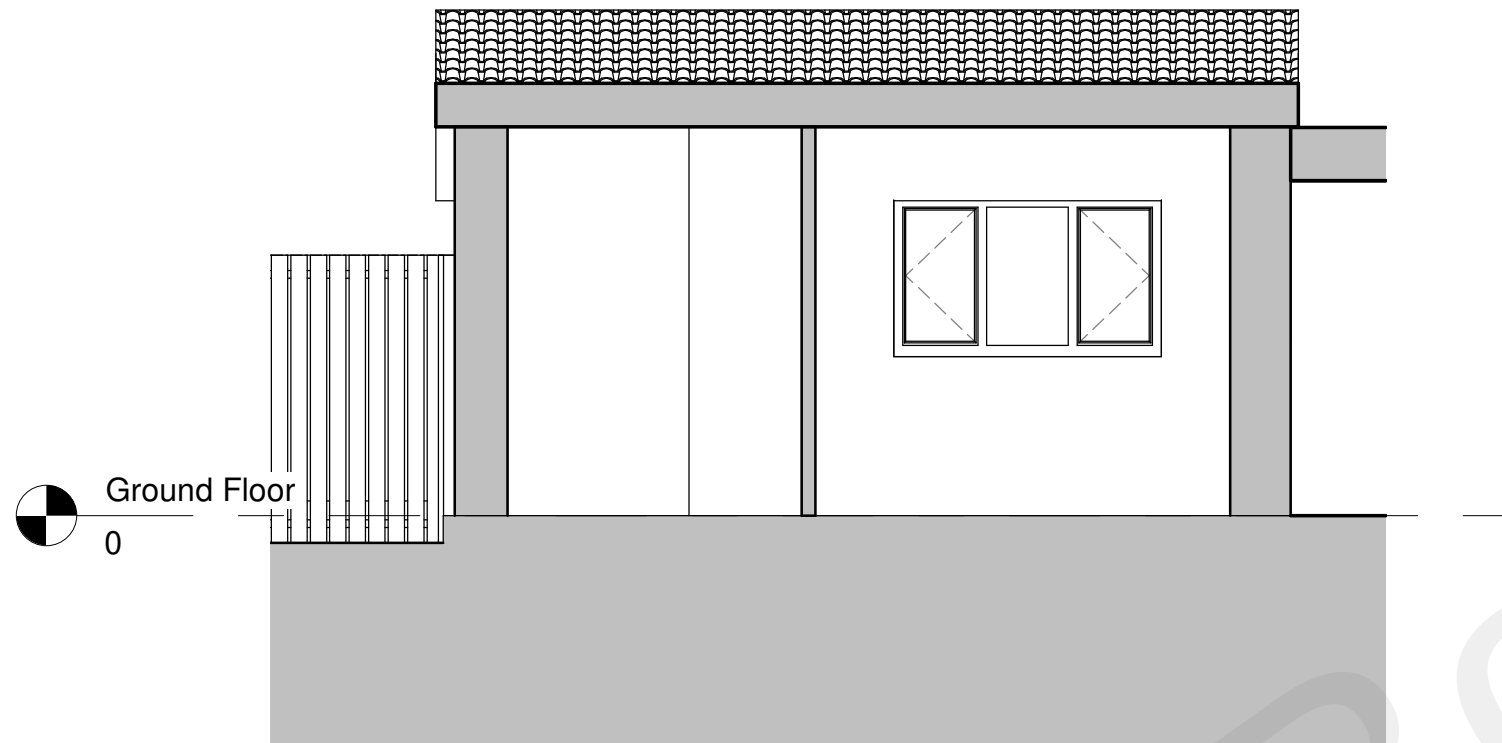


Section AA
1 : 50

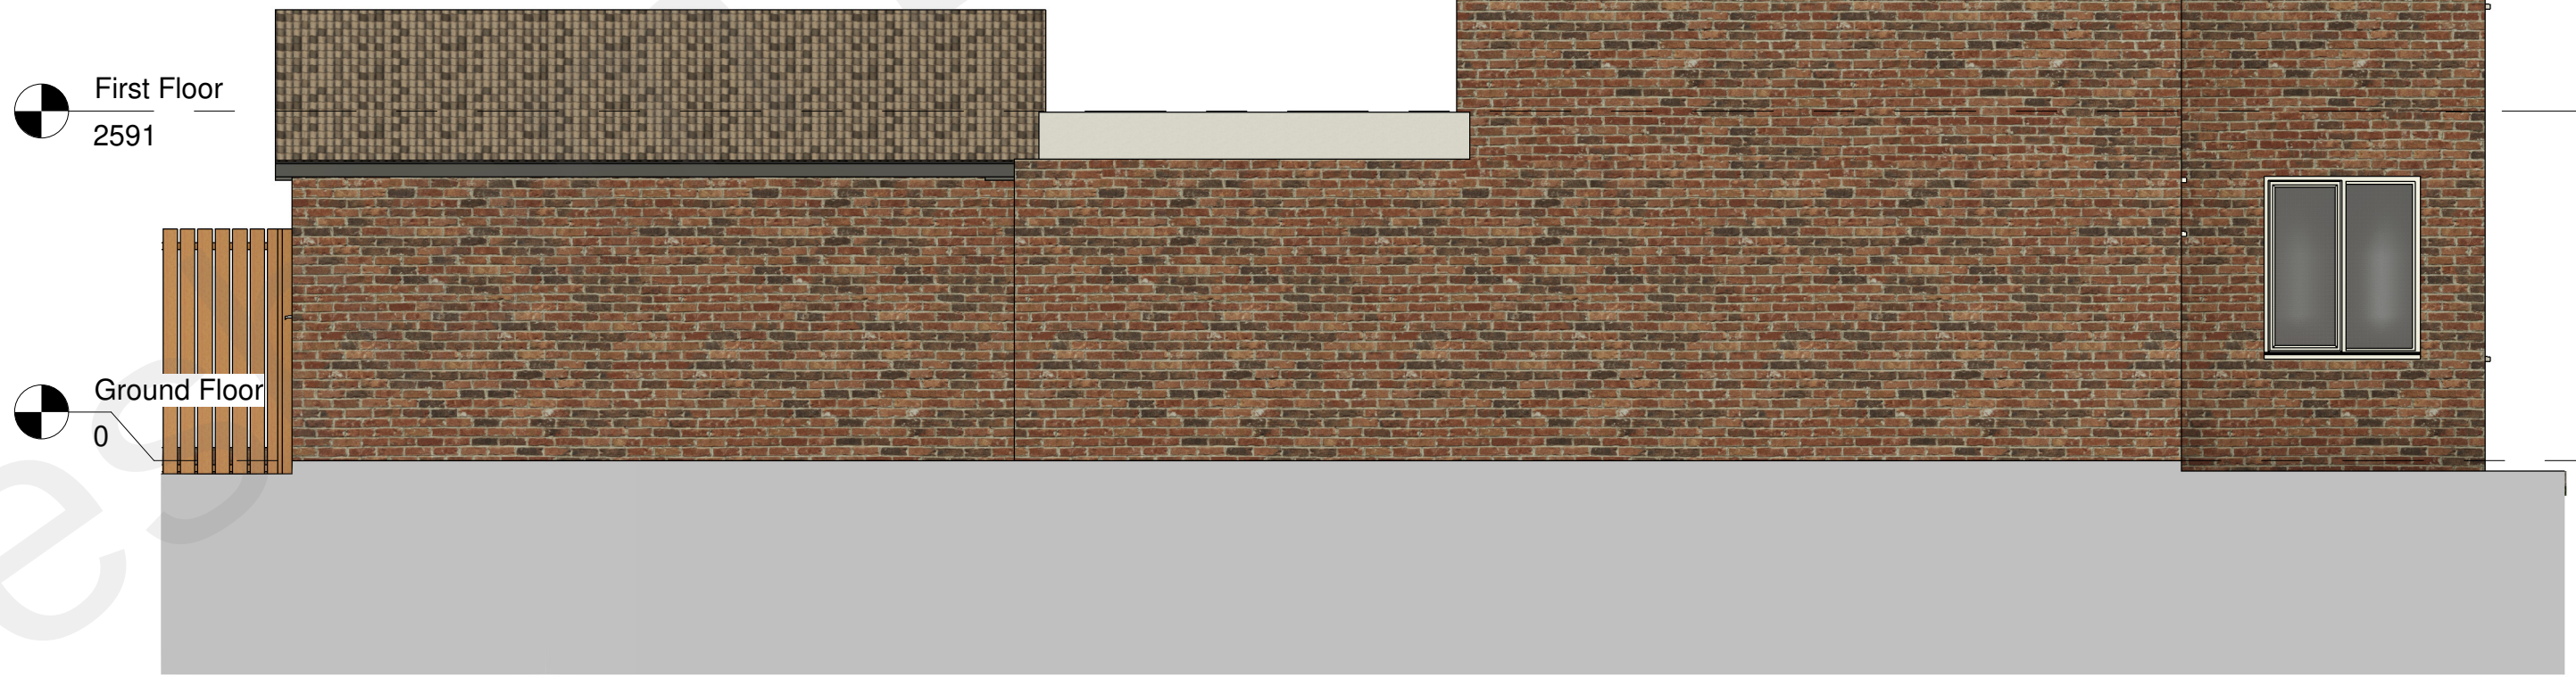

Left Elevation
1 : 50

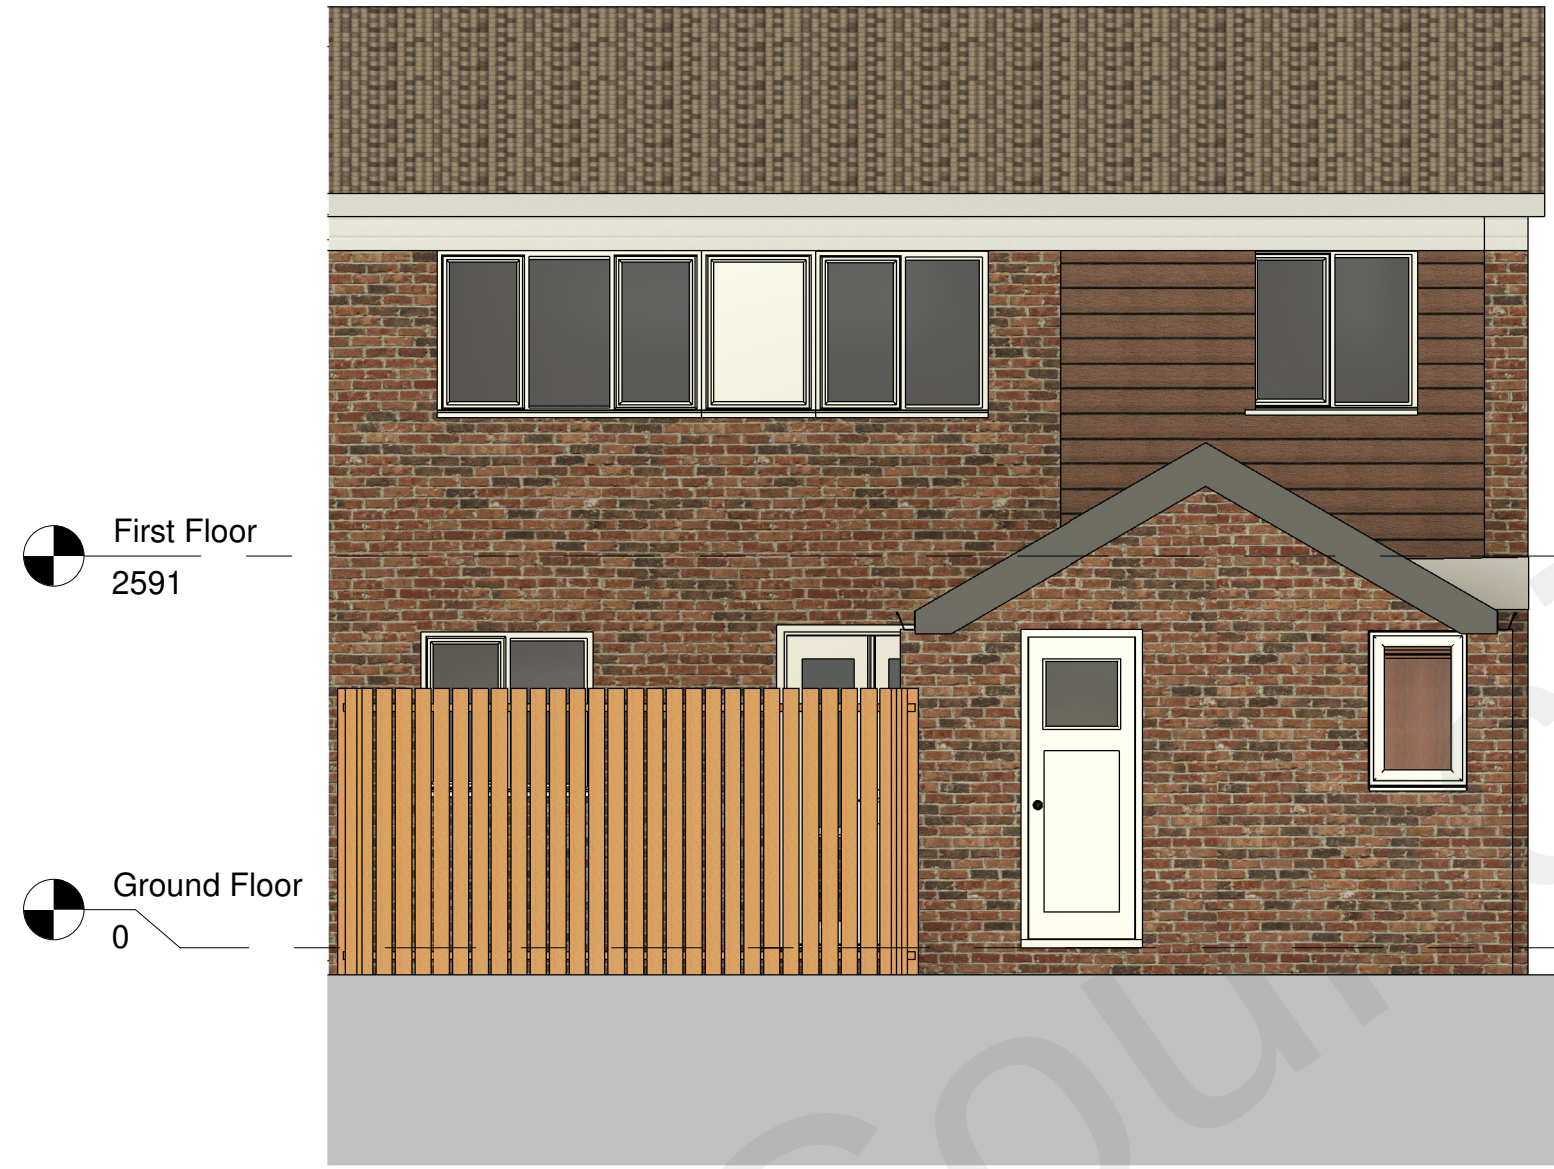


Rear Elevation
1 : 50

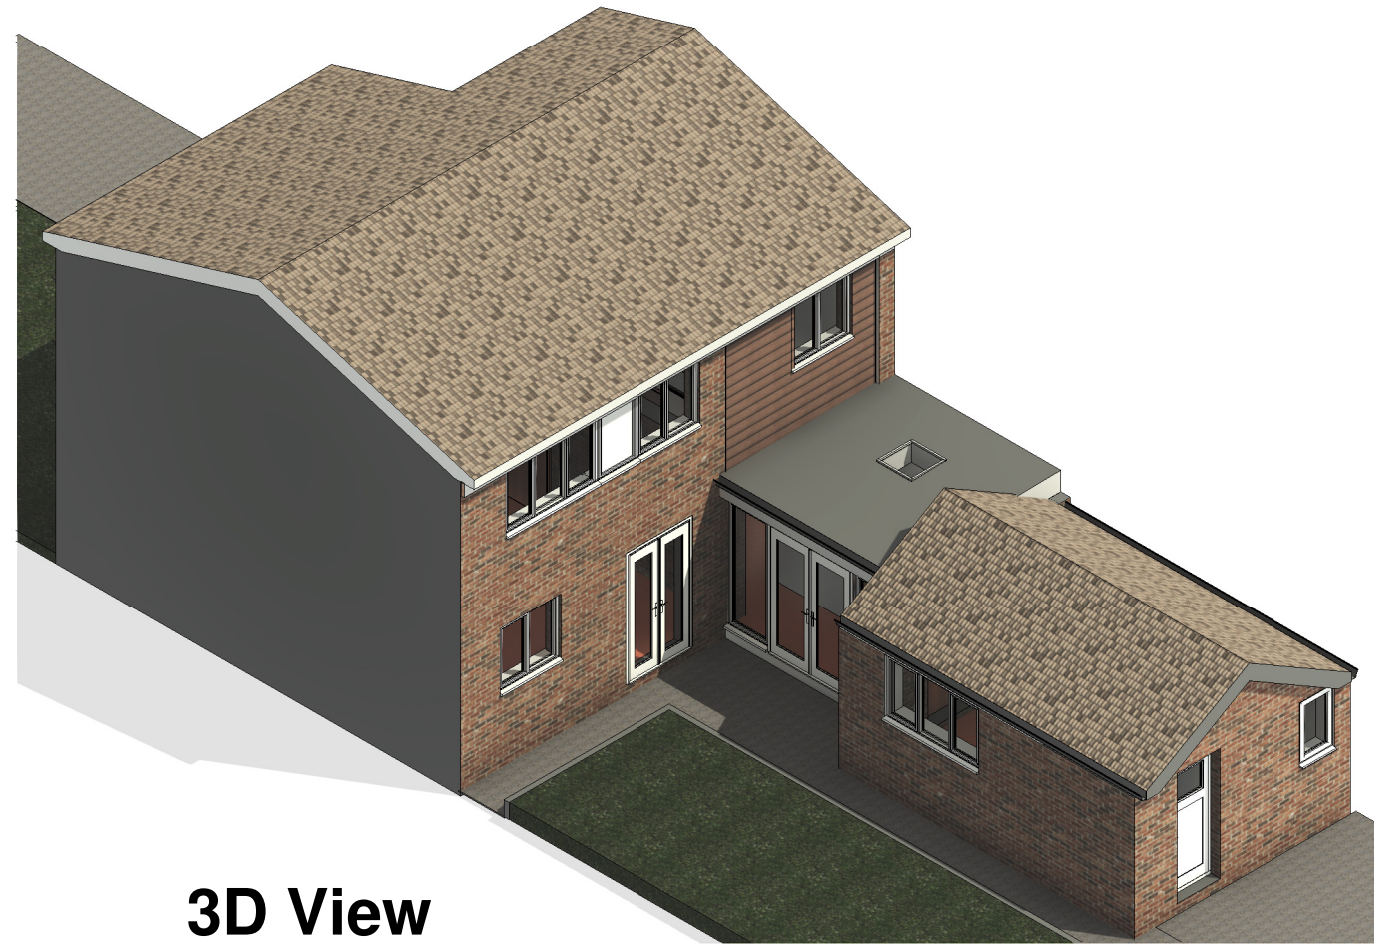

3D View

This drawing is protected under copyright

 

Rev	Description	Date

PROJECT
34 Churchside, Vigo,
DA13 0SJ

TITLE
Proposed Drawing

CLIENT

DRAWN BY AK	CHECKED BY AK	DATE 22/12/22
SCALE (@ A1) 1 : 50	PROJECT NUMBER 491	
DRAWING NUMBER PL004		REV