


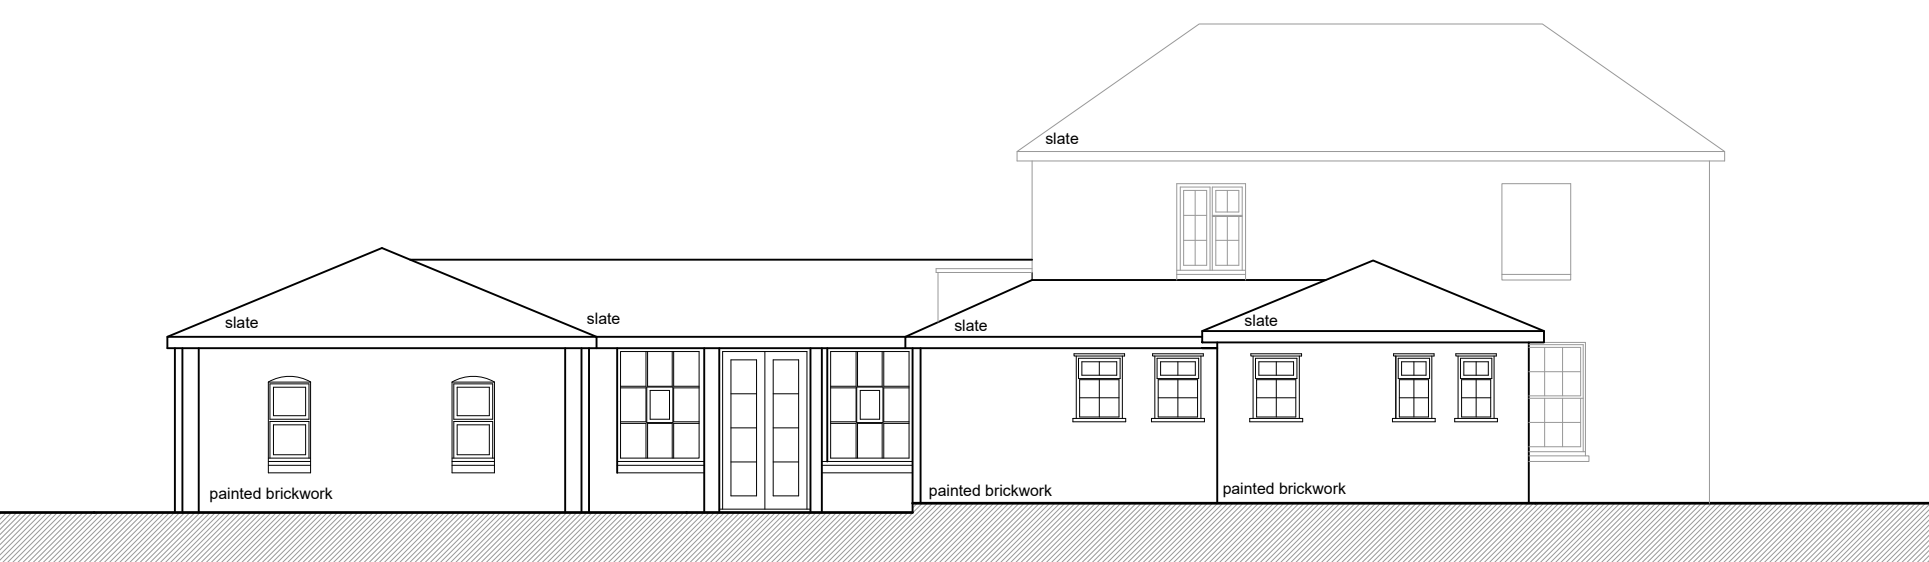

Front Elevation - East
Existing
scale 1:100 @ A1



Side Elevation - North
Existing
scale 1:100 @ A1



Side Elevation - South
Existing
scale 1:100 @ A1



Rear Elevation - West
Existing
scale 1:100 @ A1




Sectional Rear Elevation
- West
Existing
scale 1:100 @ A1




Front Elevation - East
Proposed
scale 1:100 @ A1



Side Elevation - North
Proposed
scale 1:100 @ A1

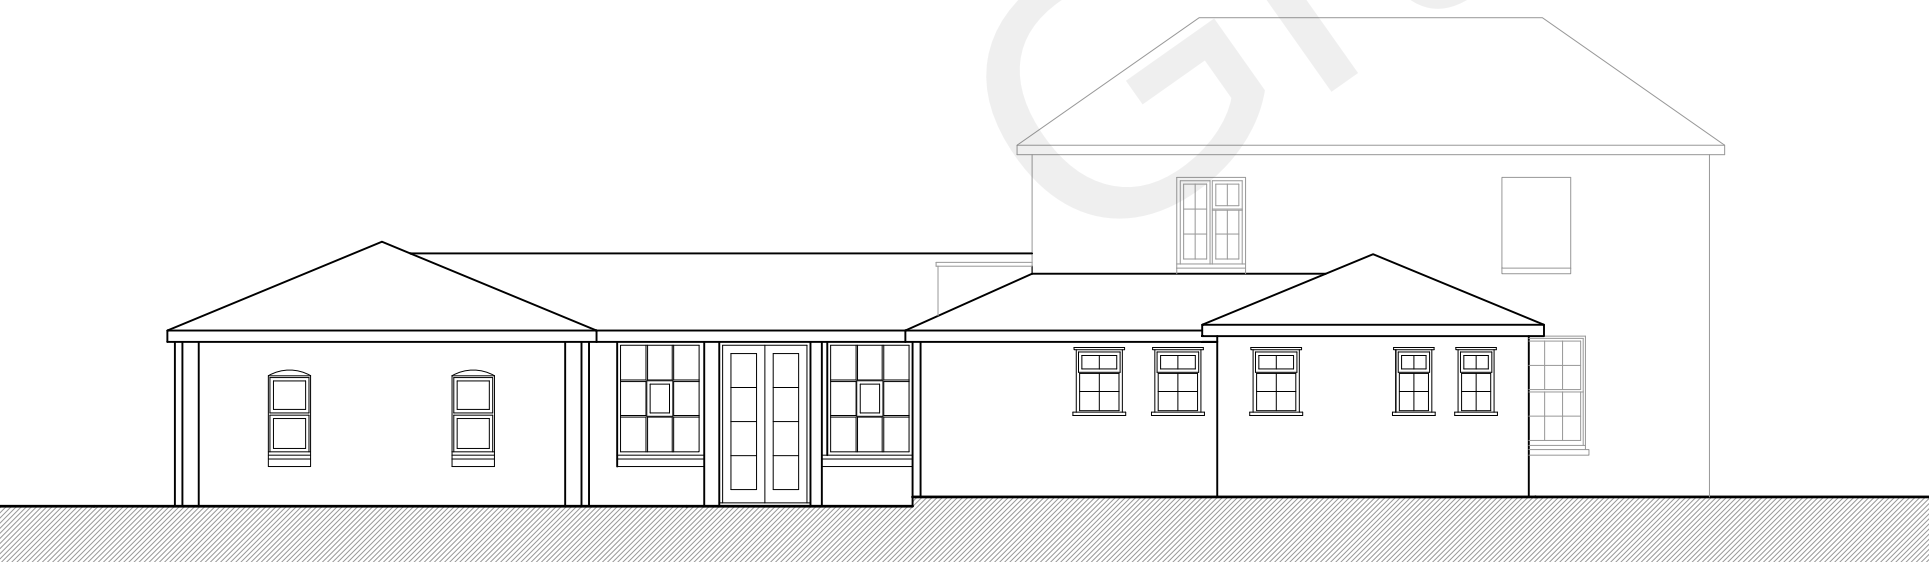

Side Elevation - South
Proposed
scale 1:100 @ A1

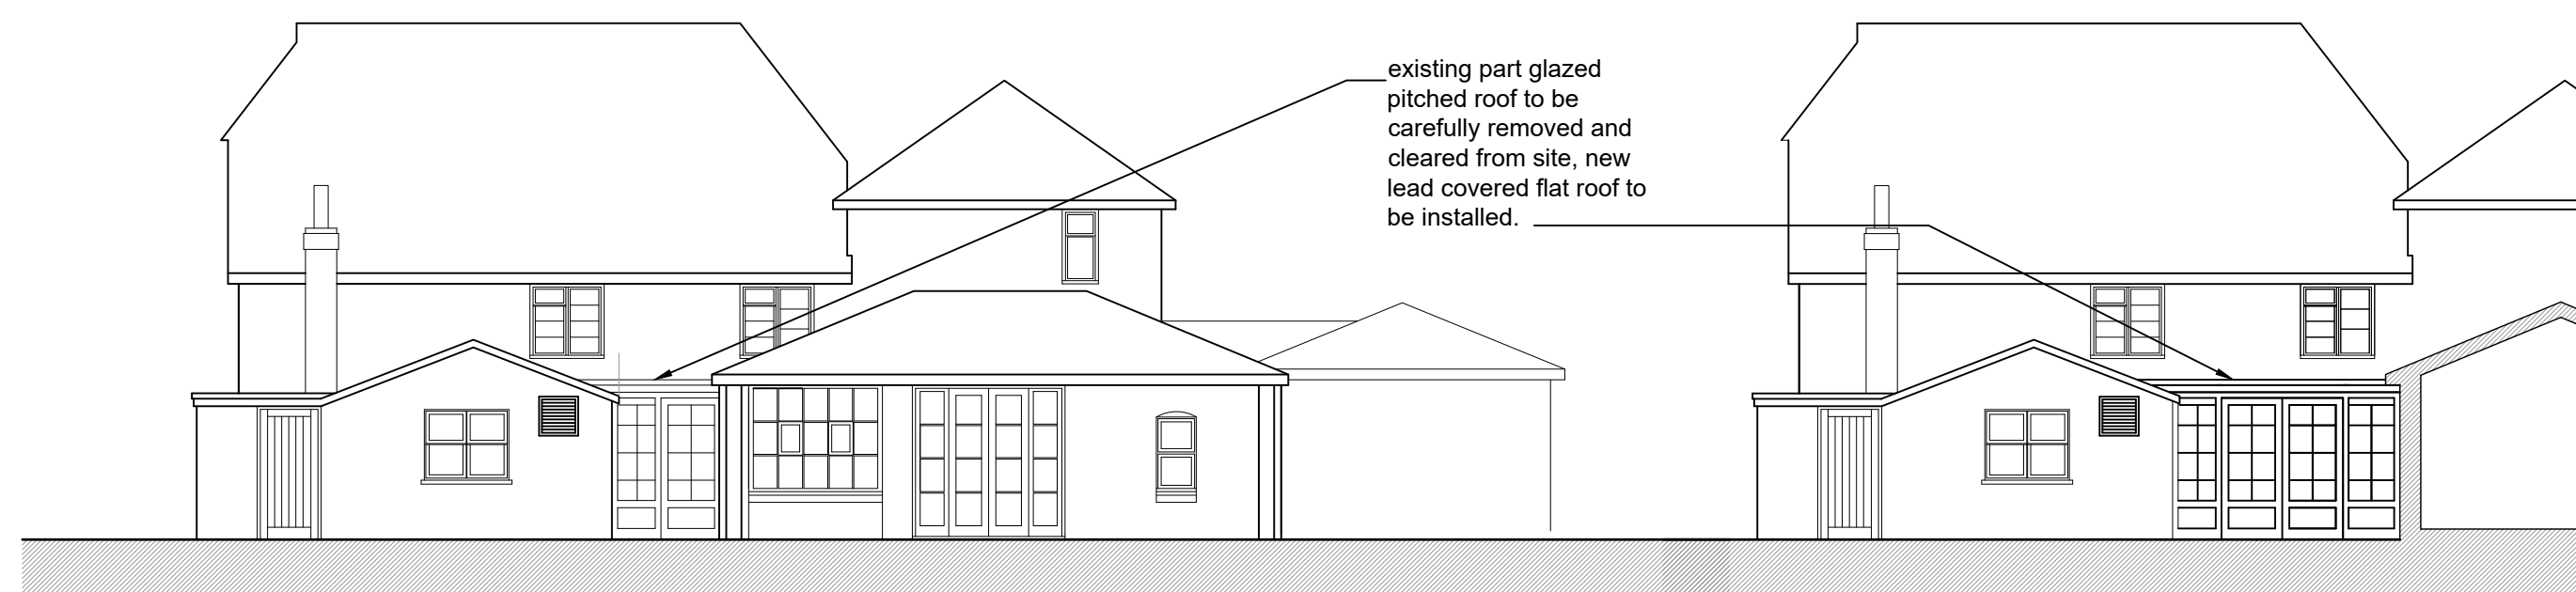

Rear Elevation - West
Proposed
scale 1:100 @ A1



Sectional Rear Elevation
- West
Proposed
scale 1:100 @ A1



Copyright This drawing is the property of Maylands Consulting. Its copyright and design content is reserved by them and the drawing is issued on the condition that it is not copied, reproduced, retained or disclosed to any other unauthorised person, either wholly or in part without the consent in writing of Maylands Consulting. Do not scale this drawing.

Verify all dimensions on site before commencing any work or preparing any shop drawings. All dimensions are in mm unless otherwise stated. Report any alterations or omissions to the Architect. This drawing incorporates information from other professions. Maylands Consulting cannot accept responsibility for the integrity or accuracy of such information. Any clarification and/or additions that are required appertaining to such information should be sought from the relevant party or their appointed representative.



Maylands Consulting

SURVEYING
ARCHITECTURAL DESIGN
PROJECT MANAGEMENT



Milroy House
Sayers Lane
Tenterden
Kent TN30 6BW
Tel: 01580 761723
Fax: 01580 761378
email: mail@maylandsconsulting.co.uk
www.maylandsconsulting.co.uk
Regulated by RICS

Client
Shepherd Neame
17 Court Street
Faversham
Kent



Project
The George PH,
Wrotham Road
Meopham
Gravesend, Kent. DA13 0AH

Drawing Name
Existing & Proposed Elevations

Status
Planning

Scale
1:50

Date
Nov 2017

Drawn By
R.F

Checked By

Job Number
MC17075

Drawing No

Revision

003