


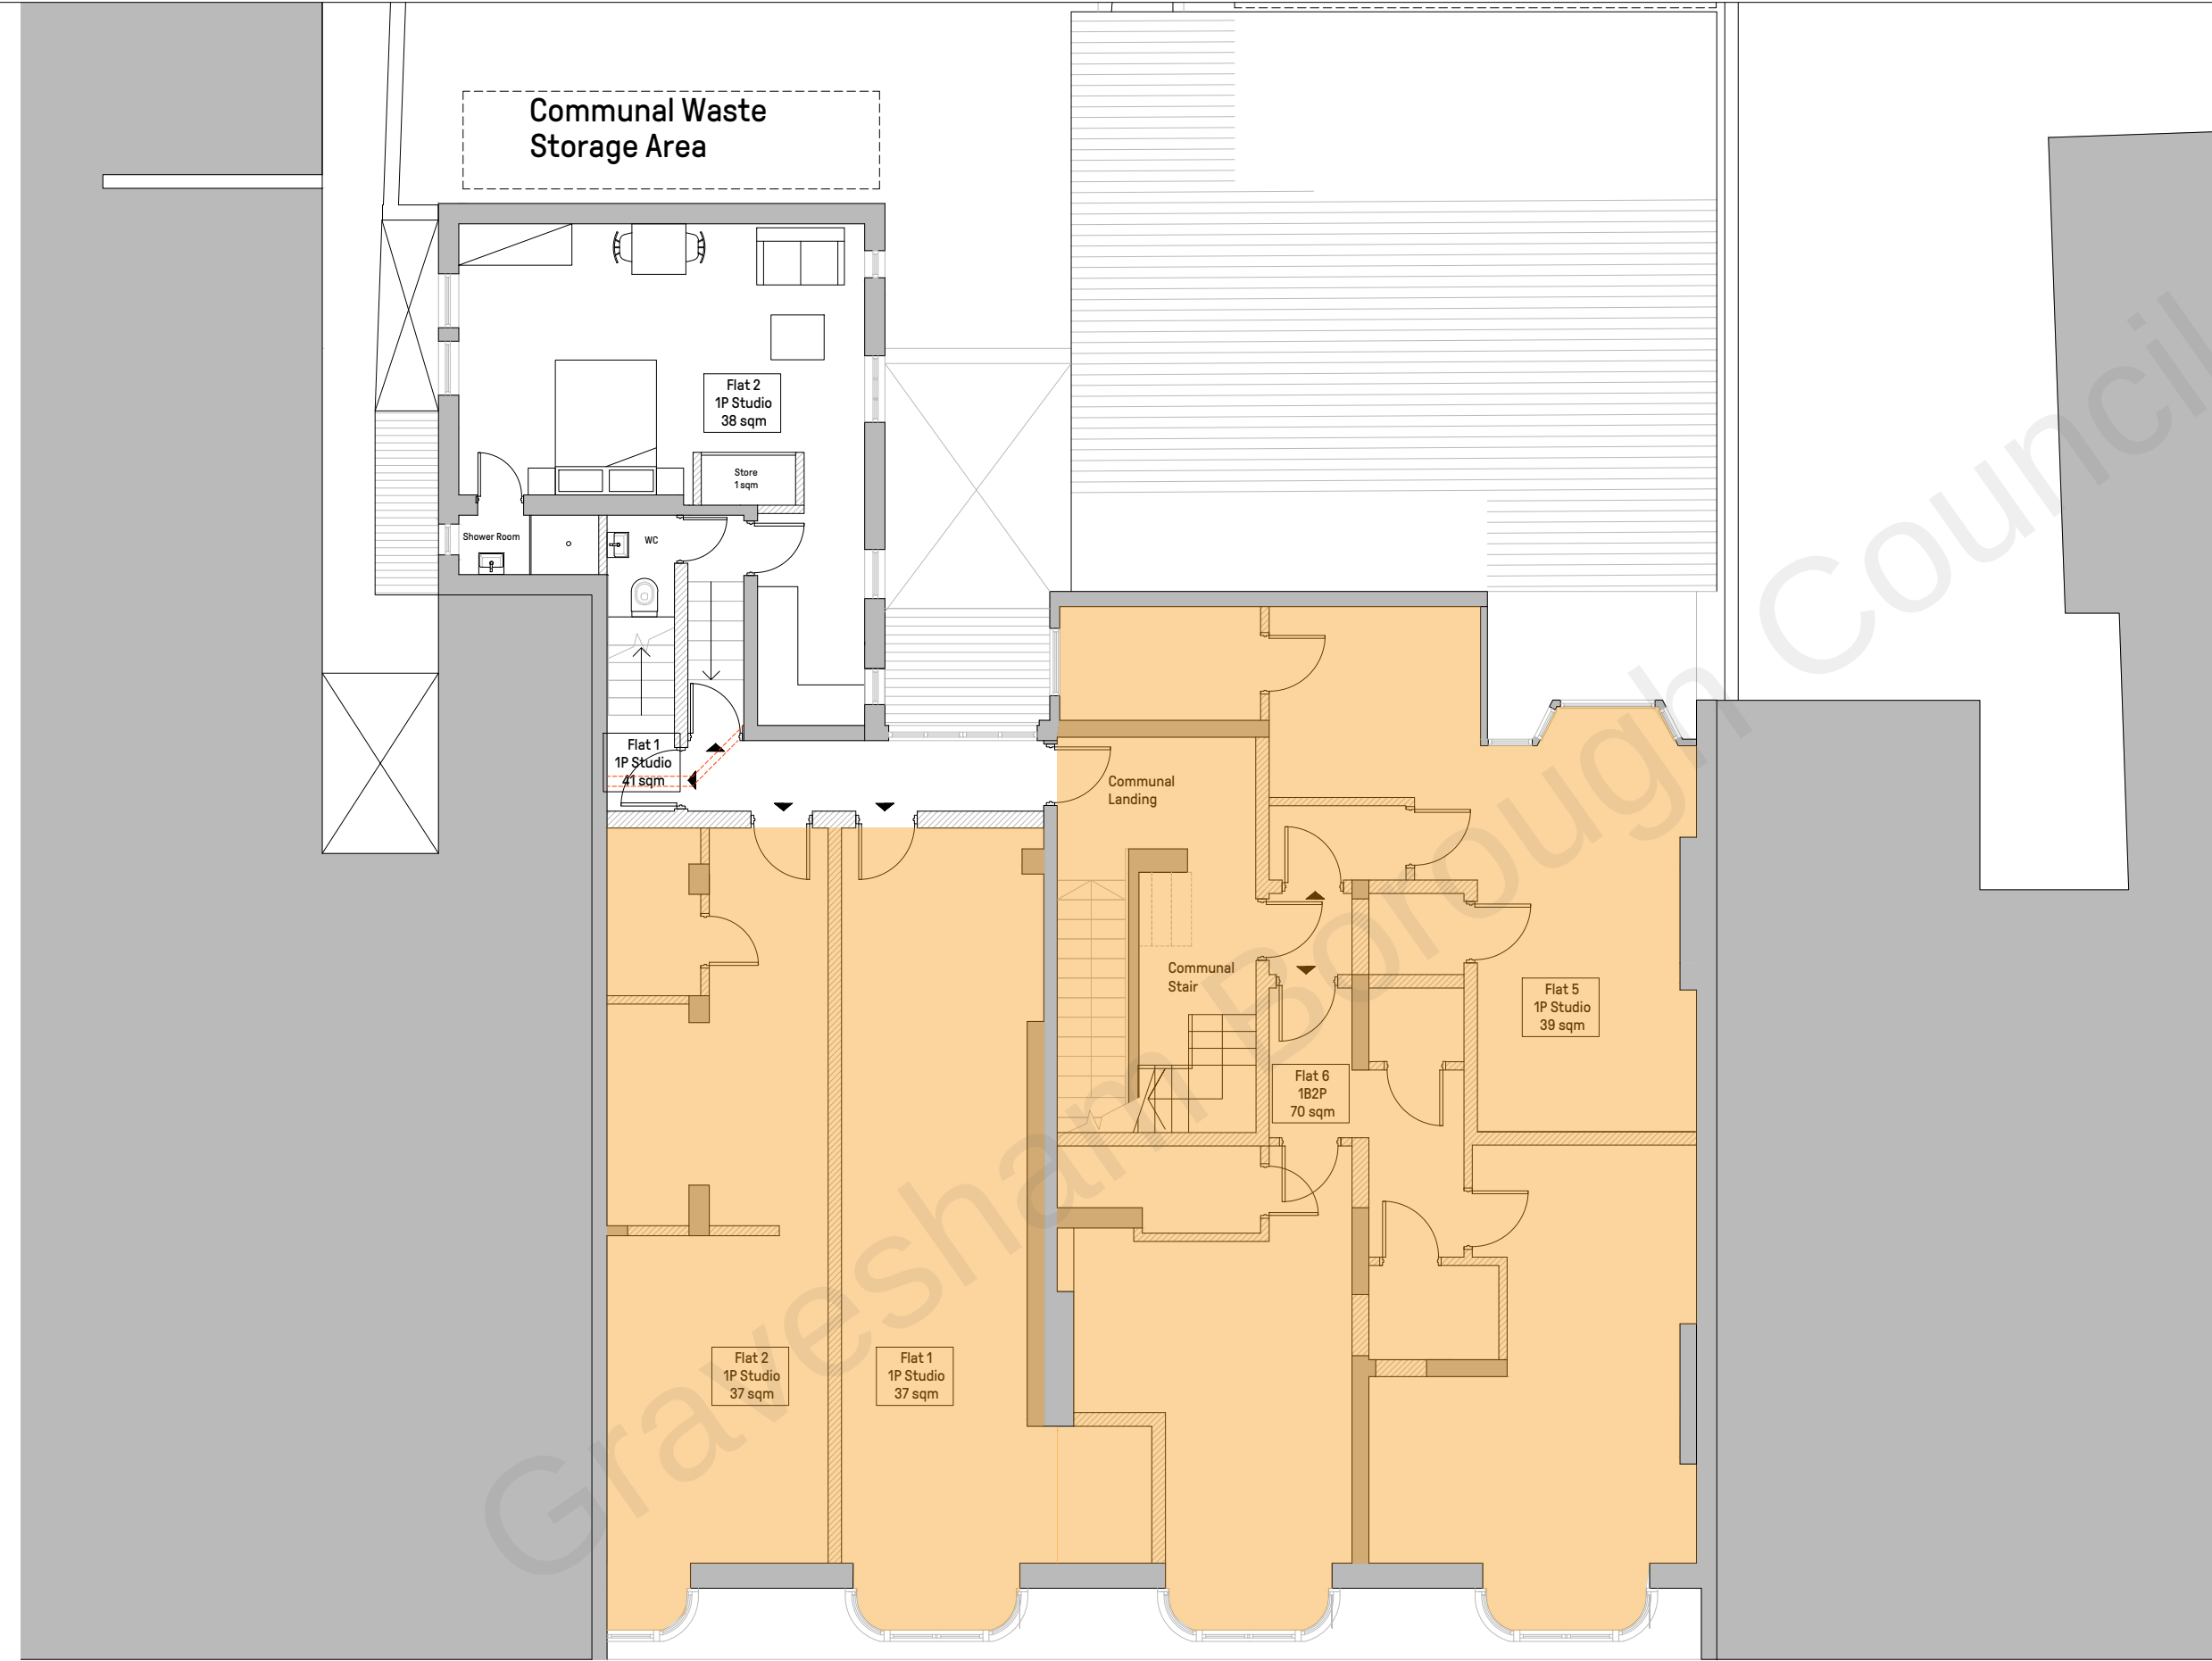


- Do not scale from this drawing, except for planning purposes.
- Check all dimensions on site.
- Subject to survey.
- Subject to site inspection.
- Site boundary lines are indicative only.

KEY:

- Boundary
- Existing Walls
- Proposed Walls
- Existing Residential (Not Part of this application)

|                   |          |    |                   |
|-------------------|----------|----|-------------------|
| P1                | 19.08.22 | DR | PLANNING ISSUE    |
| -                 | 17.12.21 | DR | Preliminary Issue |
| Rev               | Date     | By | Description       |
| Revision Schedule |          |    |                   |

 

project  
22-25 NEW ROAD  
GRAVESEND  
DA11 0AA

title  
PROPOSED FIRST FLOOR PLAN

sheet number  
050311

drawing status  
PLANNING

contract no. client ref.

|                                                  |                        |          |            |
|--------------------------------------------------|------------------------|----------|------------|
| scale                                            | date                   | drawn by | checked by |
| 1 : 100                                          | DEC 21                 | DR       | CG         |
| project no.                                      | drawing number         | revision |            |
| 12126                                            | CGL-XX-01-DR-A-050311- |          |            |
| originator-zone-level -type -role - sheet number |                        |          |            |



Level 2 Irongate House  
30 Dukes Place  
London EC3A 7LP

T: +44 (0)20 7539 1200  
E: hq@cgluk.com  
www.cgluk.com

