


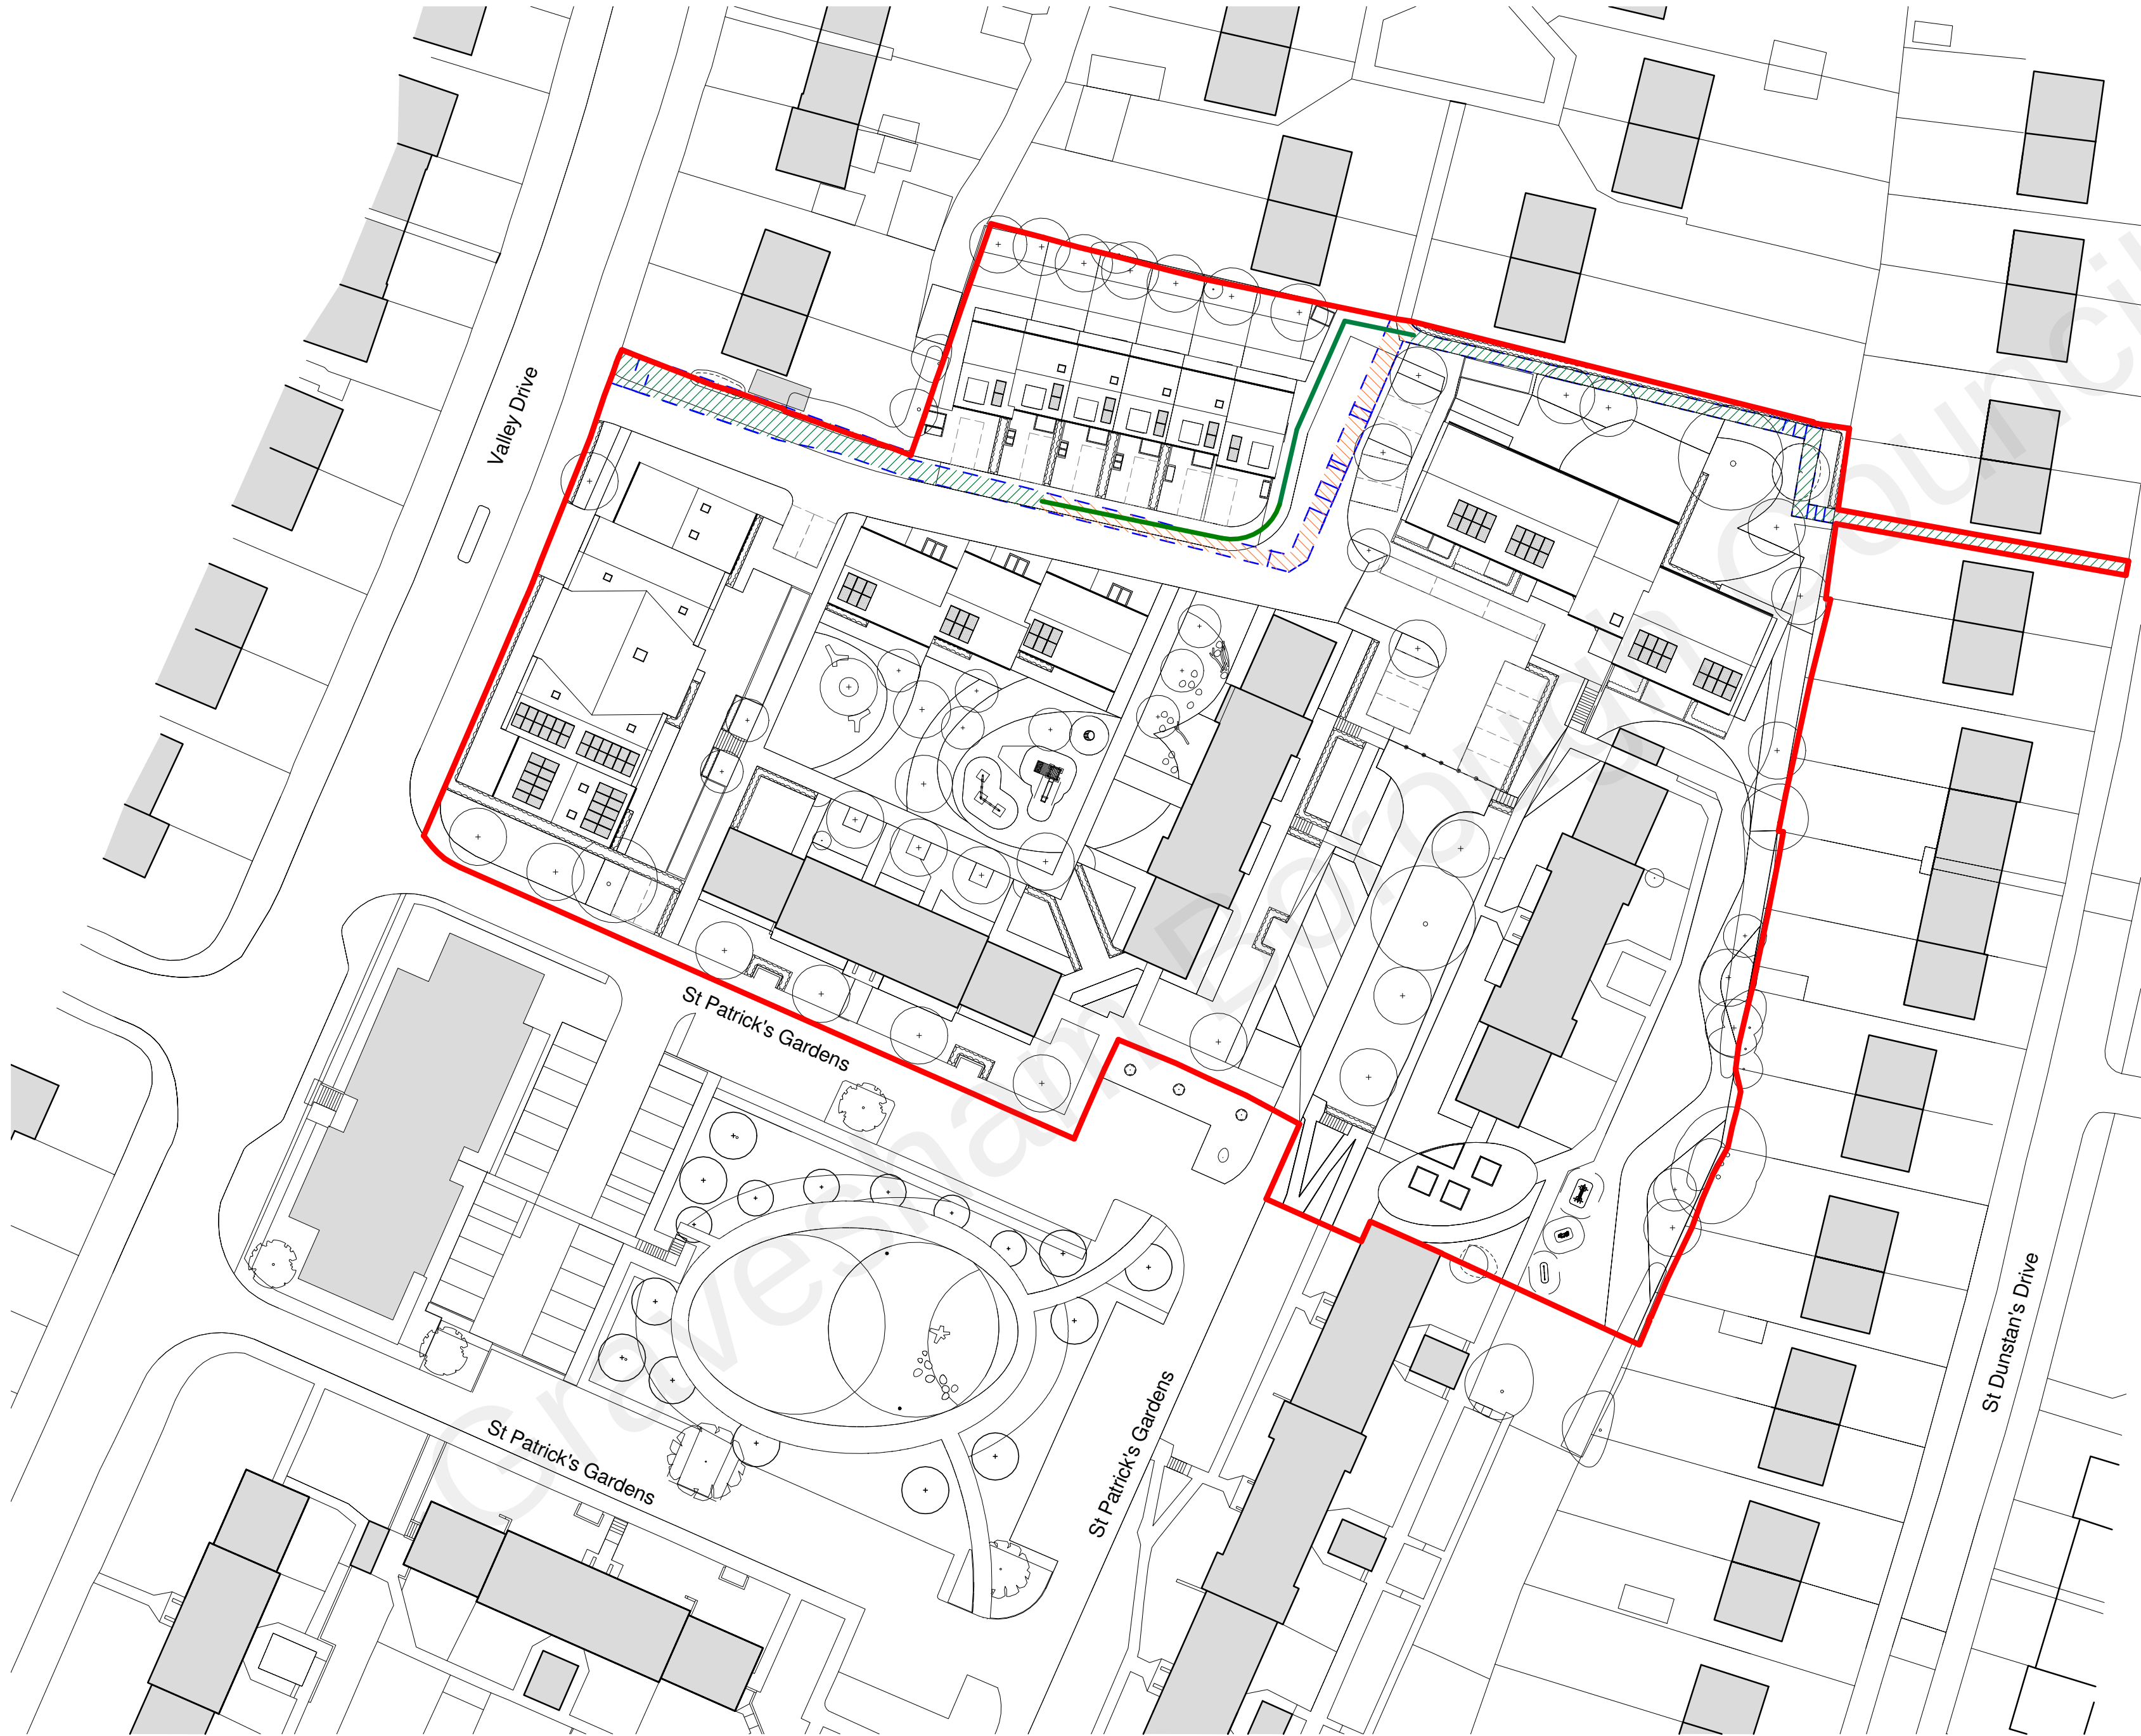

- Key:**
- Site boundary
 - PROW NGX30 - existing formal pedestrian pathway as below extract
 - PROW - as existing and within proposed shared surface
 - PROW - as existing and within proposed formal pedestrian pathway
 - Proposed formal pedestrian pathway



Extract of Public Right of Way (PROW) NGX-30 from the County of Kent Map

Notes:
Do not scale. All dimensions are in millimetres unless otherwise stated. This drawing should be read in conjunction with all relevant project information and contract documentation. All dimensions to be checked prior to fabrication and/or commencement of works. All works to comply with all relevant legal standards, building regulations and warranty provider requirements. Report any discrepancies, if in doubt ask.

Revisions:		Rev	Status	Date	Description	Drm	Chkd
P01	S3	14.12.22	Preliminary Issue			CD	
P02	S3	14.12.22	Minor Amendments to Overlay following Client Comments			CD	
P03	S3	14.12.22	Minor Amendments following Client Meeting 14.12.22			CD	
P04	S3	23.12.22	Minor Amendment			AA	

Client Name:
Gravesham Borough Council

Project Name:
St Columba's Close

Drawing Name:
Proposed Roof Plan PROW Overlay

Drawing Number:
SCC-BPTW-04-05-DR-A-0171

Rev: **P04** Status: **S3**

Project No: **20-169** RIBA Stage: **-** Drawn By: **CD** Scale: **1:500 @ A2**

PRELIMINARY - FOR COMMENT

40 Norman Road,
Greenwich, London
SE10 9QX
t 020 8293 5175
bptw.co.uk

