


Proposed Side (South) Elevation:

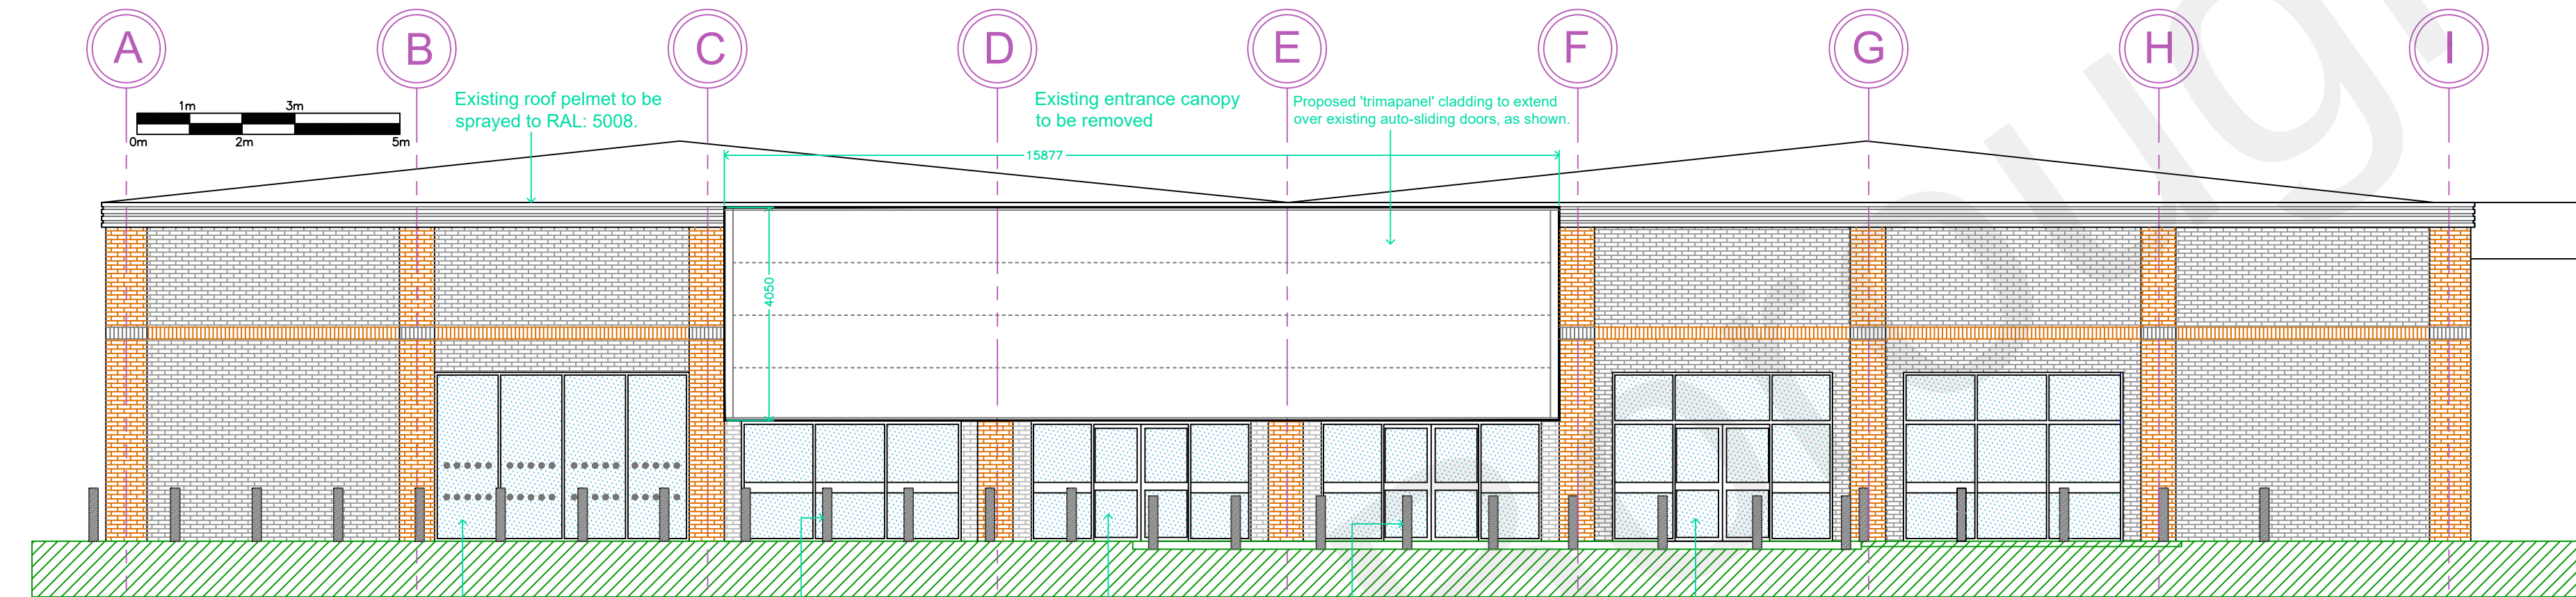

Proposed Front (East) Elevation:


Existing auto-sliding doors to old Outdoor Projects Centre to be removed and install new Showroom Window. Aluminum frames powder-coated to RAL: 5008. Apply frosted vinyl manifestations to comply with DDA Guidance. Window to match height of existing windows.

Extend existing security bollard protection.

Existing aluminium frames to windows and auto-sliding doors - to be sprayed to RAL: 5008.

Existing bollards to be sprayed to RAL: 5008.

Existing auto-sliding door to old customer entrance, to be retained and used for 'Click and Collect' operation.

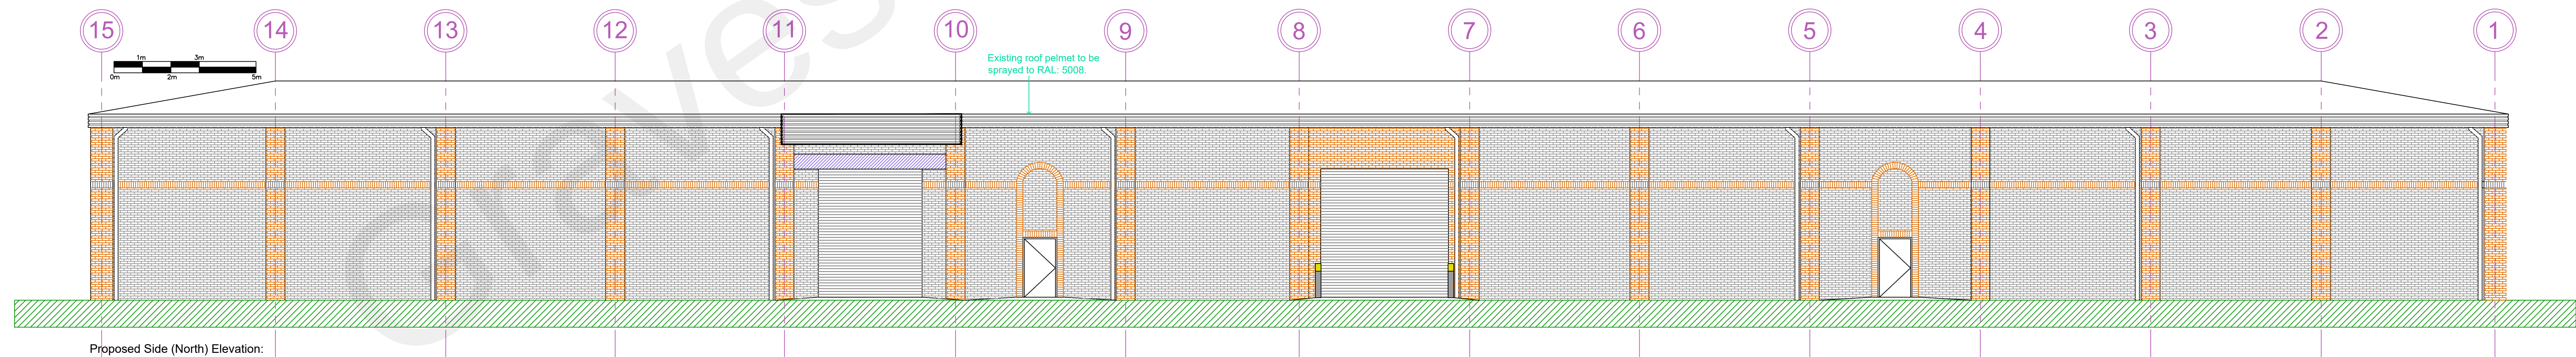

Proposed Side (North) Elevation:

Revised:
A (11.05.2022) ADDITIONAL NOTES ON EXISTING AND PROPOSED SITE LAYOUTS TO BETTER DESCRIBE FRONT KERB AND RAMP ARRANGEMENT. DDA PARKING BAYS RELOCATED ON PROPOSED SITE PLAN. PROPOSED TROLLEY PARK INCREASED TO BE 54m (SEE P1 AND P3 GRANNYS). PROPOSED BOLLARD ARRANGEMENT ALTERED ALONG FRONT ELEVATION. PROPOSED TROMPALE CLADDING ENTRANCE RELOCATED AND INCREASED IN HEIGHT.

B (12.05.2022) 4 DDA PARKING SPACES INCREASED FROM 33.7 VAN PARKING SPACES ADDED TO PROPOSED CAR PARK LAYOUT. PROPOSED SECURITY BOLLARD ARRANGEMENT ADDED. PROPOSED COVERED TROLLEY PARK ADDED AND FLOOR-PAINTED HATCHING ADDED IN FRONT. EXISTING SERVICE YARD TO BE REMOVED TO ALLOW ACCESS FROM SERVICE YARD.



Project Address:
Wickes,
Stuart Road,
Gravesend,
DA11 0BZ

Drawing Title:
Proposed External Elevations

Drawing Number:
SBD/22/2284/P2

Drawn:
N Thompson

Page Size / Scale:
A0 / 1:100

Date:
10/05/2022

Revised:
B