




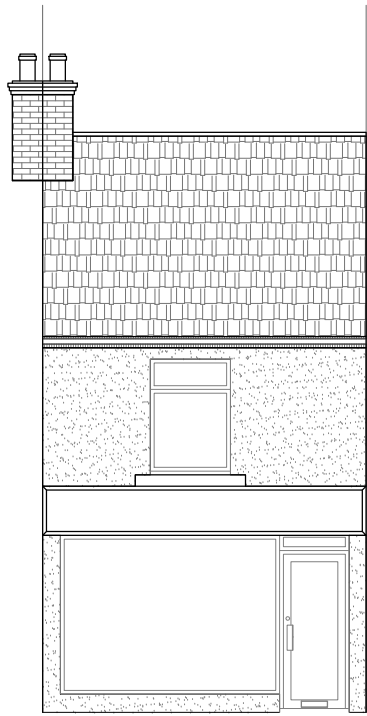


EXISTING
FRONT ELEVATION

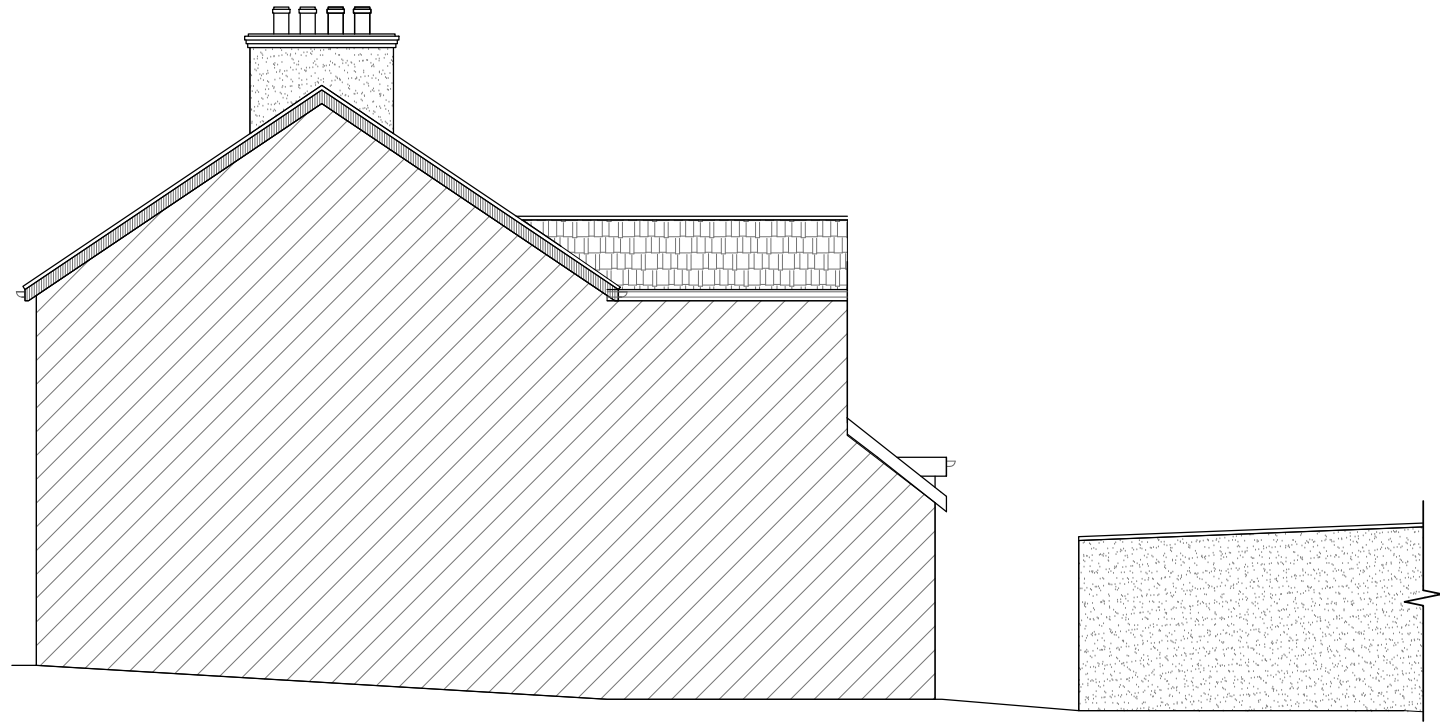

EXISTING
RH ELEVATION

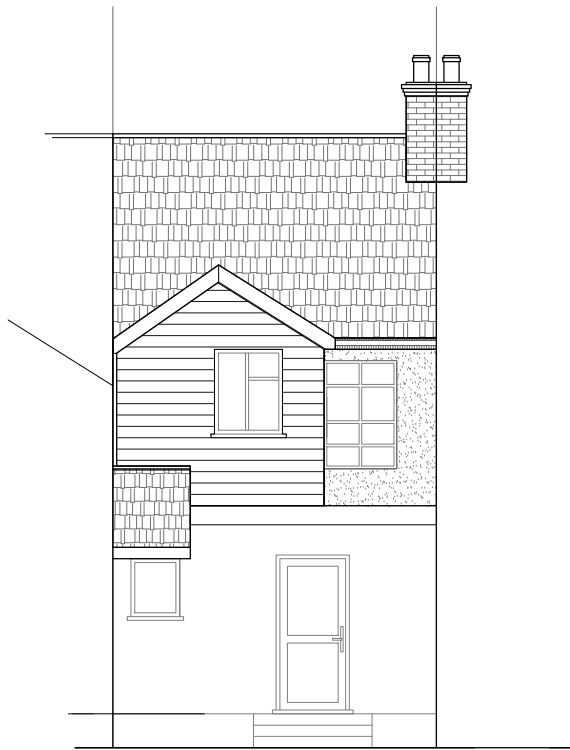


EXISTING
REAR ELEVATION

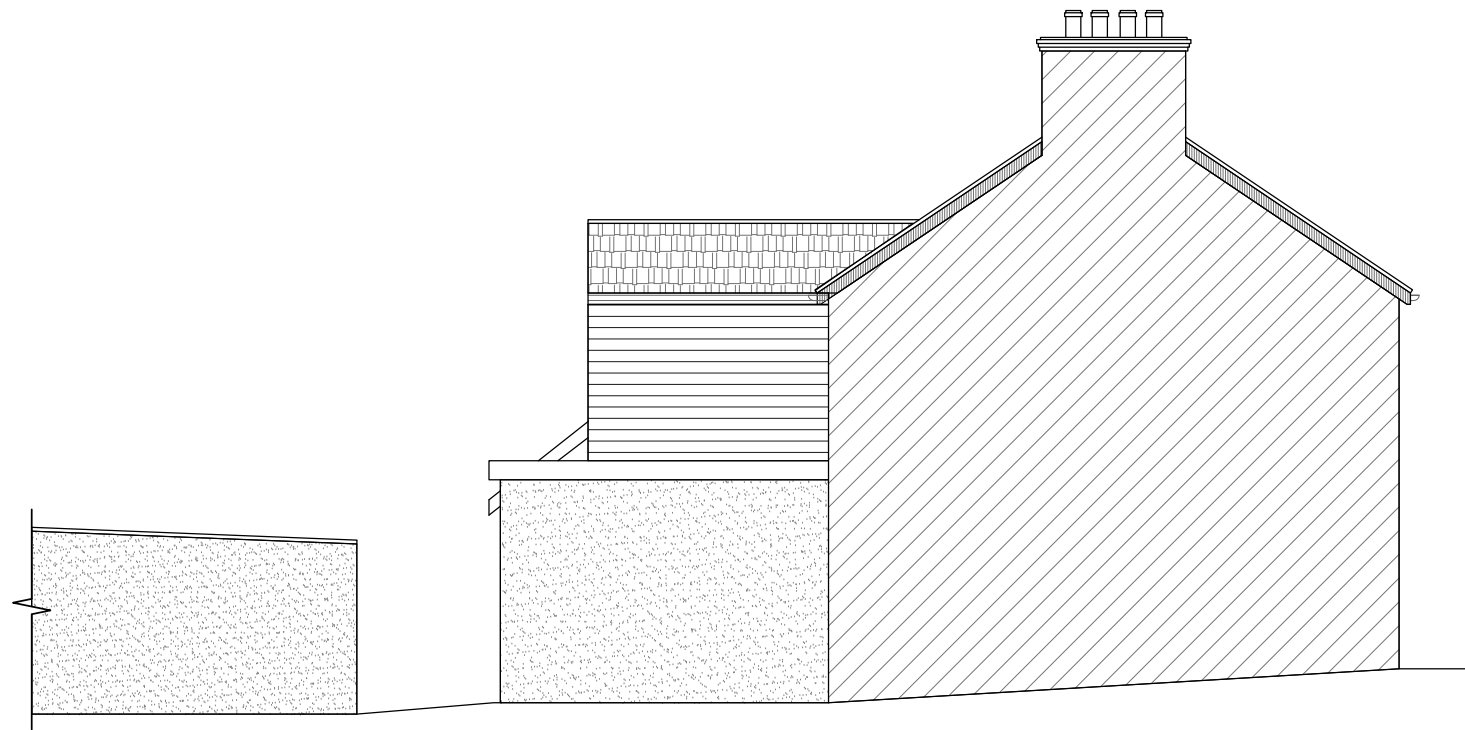

EXISTING
LH ELEVATION

Existing Elevations

1 : 100

 

GRAPHIC SCALE: 1:100

No	Description	Date	6 Stonebridge Rd, Northfleet, Gravesend DA11 9DR Existing Elevations	Client	REF	REV
.				Mr R Mathusan	.	
				Date	Sheet number	Scale (@ A3)
				Apr 2025	PL/6SR/SD102	1 : 100
				Drawn	Sanaa Designs Email - sanaadesigns@outlook.com Mobile - 07583 437570	
				MMK		
				Checked by		
				TK		