




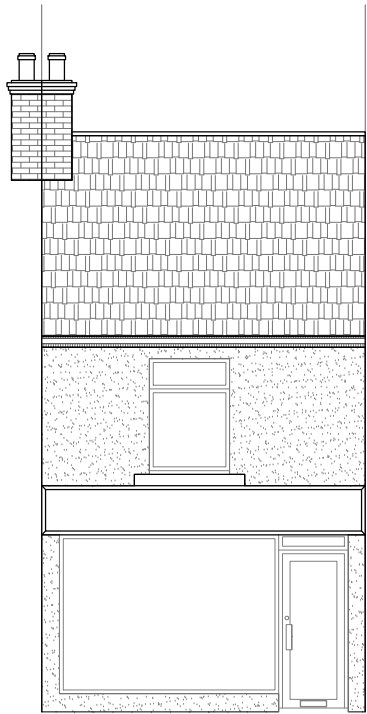


PROPOSED  
FRONT ELEVATION

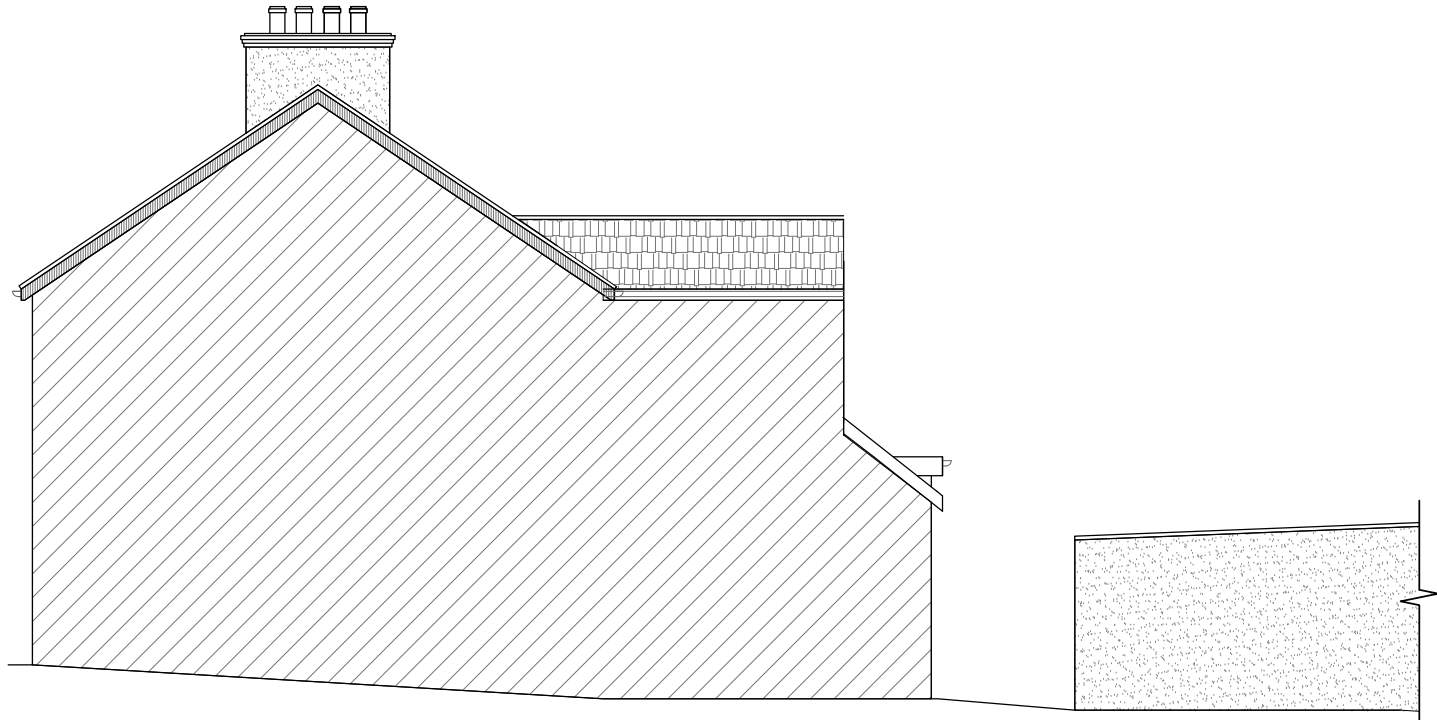

PROPOSED  
RH ELEVATION

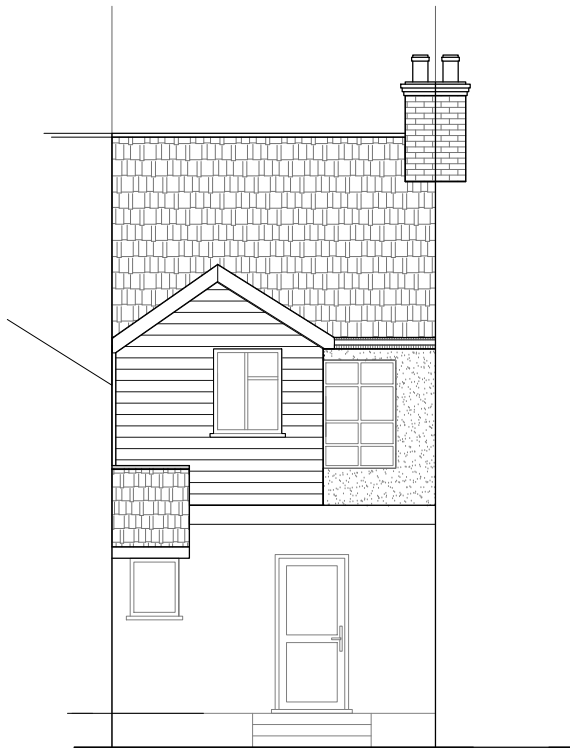

PROPOSED  
REAR ELEVATION

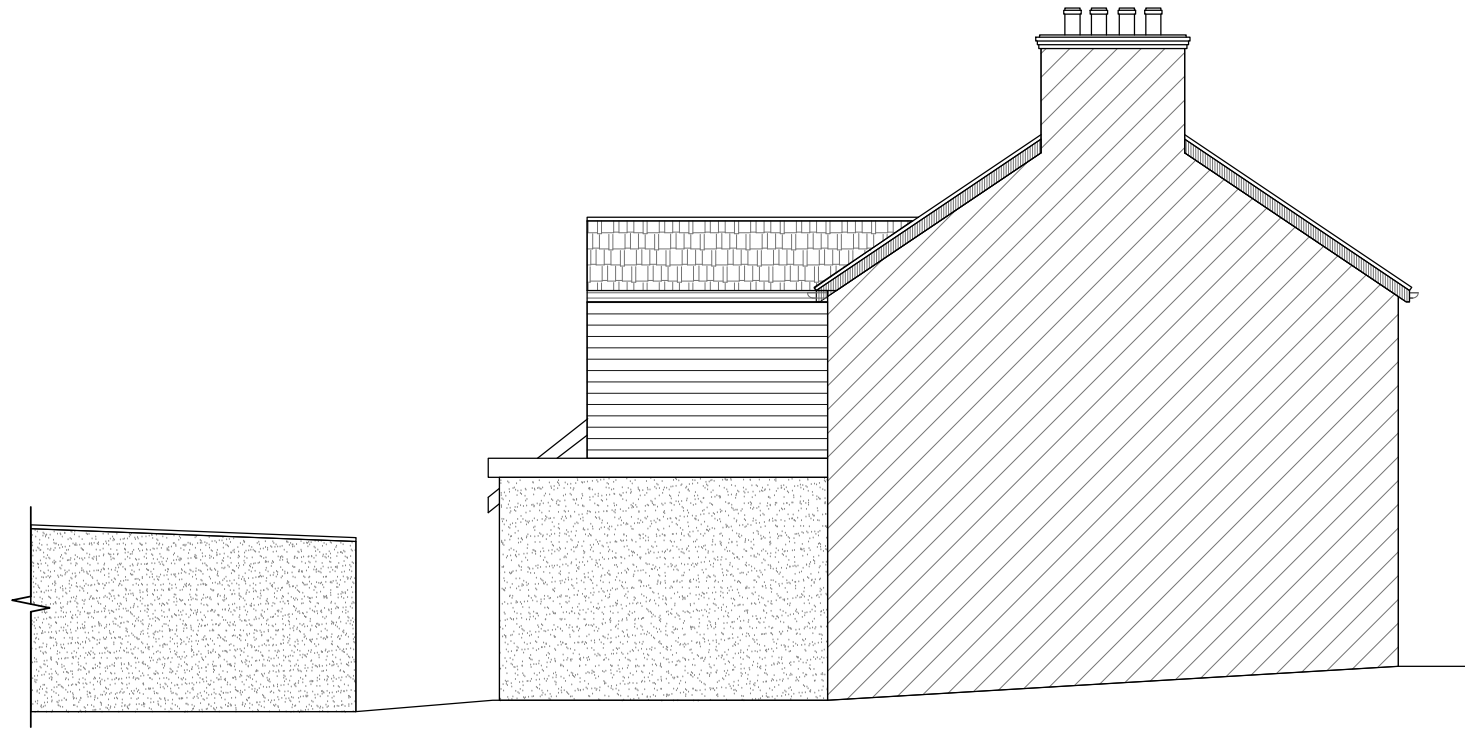

PROPOSED  
LH ELEVATION

## Proposed Elevations

1 : 100



GRAPHIC SCALE: 1:100

| No | Description | Date | 6 Stonebridge Rd, Northfleet,<br>Gravesend DA11 9DR<br><br>Proposed Elevations | Client        | REF                                                                        | REV          |
|----|-------------|------|--------------------------------------------------------------------------------|---------------|----------------------------------------------------------------------------|--------------|
| .  |             |      |                                                                                | Mr R Mathusan | .                                                                          |              |
|    |             |      |                                                                                | Date          | Sheet number                                                               | Scale (@ A3) |
|    |             |      |                                                                                | Apr 2025      | PL/6SR/SD104                                                               | 1 : 100      |
|    |             |      |                                                                                | Drawn         | Sanaa Designs<br>Email - sanaadesigns@outlook.com<br>Mobile - 07583 437570 |              |
|    |             |      |                                                                                | MMK           |                                                                            |              |
|    |             |      |                                                                                | Checked by    |                                                                            |              |
|    |             |      |                                                                                | TK            |                                                                            |              |