



12 LENNOX ROAD

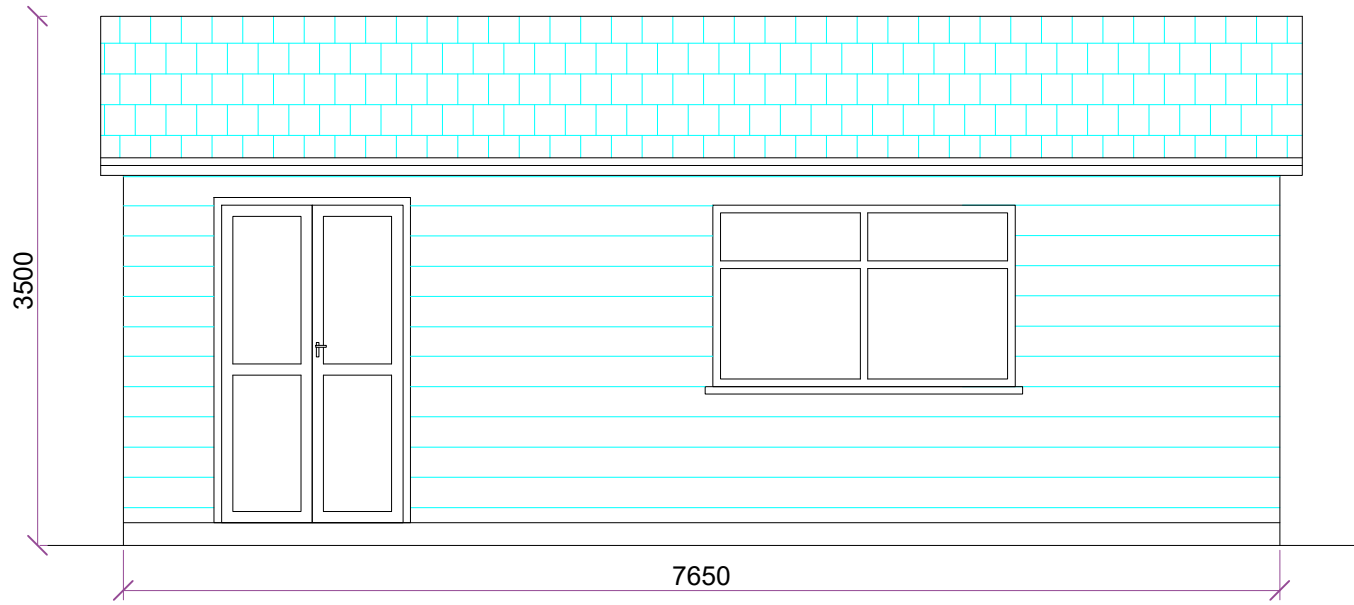


FRONT ELEVATION




LEFT SIDE ELEVATION

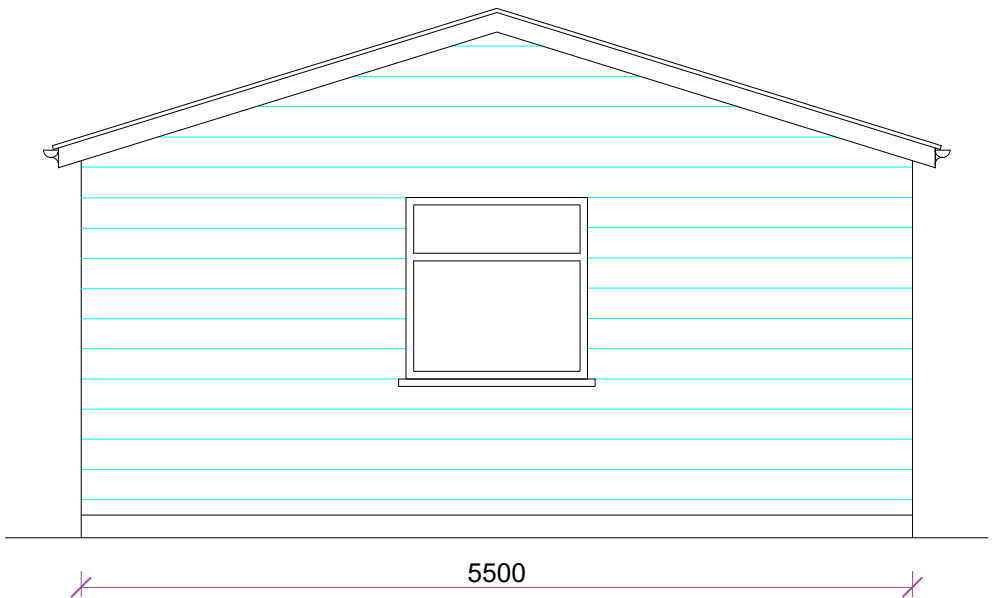

REAR ELEVATION

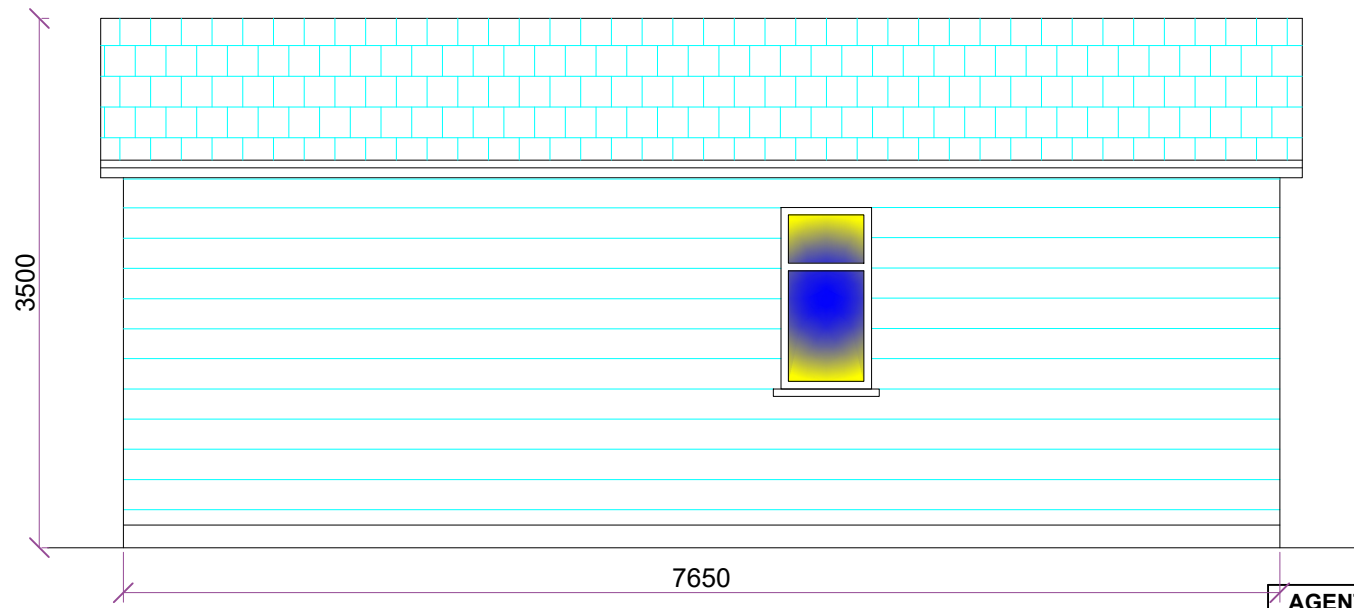

RIGHT SIDE ELEVATION

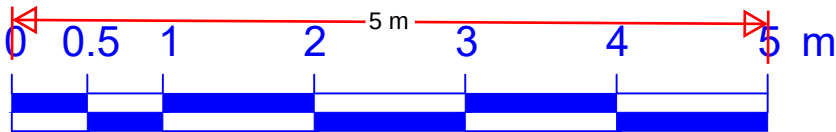

SCALE

AGENT S HANSPAL BSc MRICS		
PROJECT GARDEN ROOM FOR MR AND MRS PENEV		
ADDRESS 12 LENNOX ROAD GRAVESEND KENT DA11 0EP		
DWG No. LRGB.02	SCALE 1:50@ A3	DATE AUG 2025