


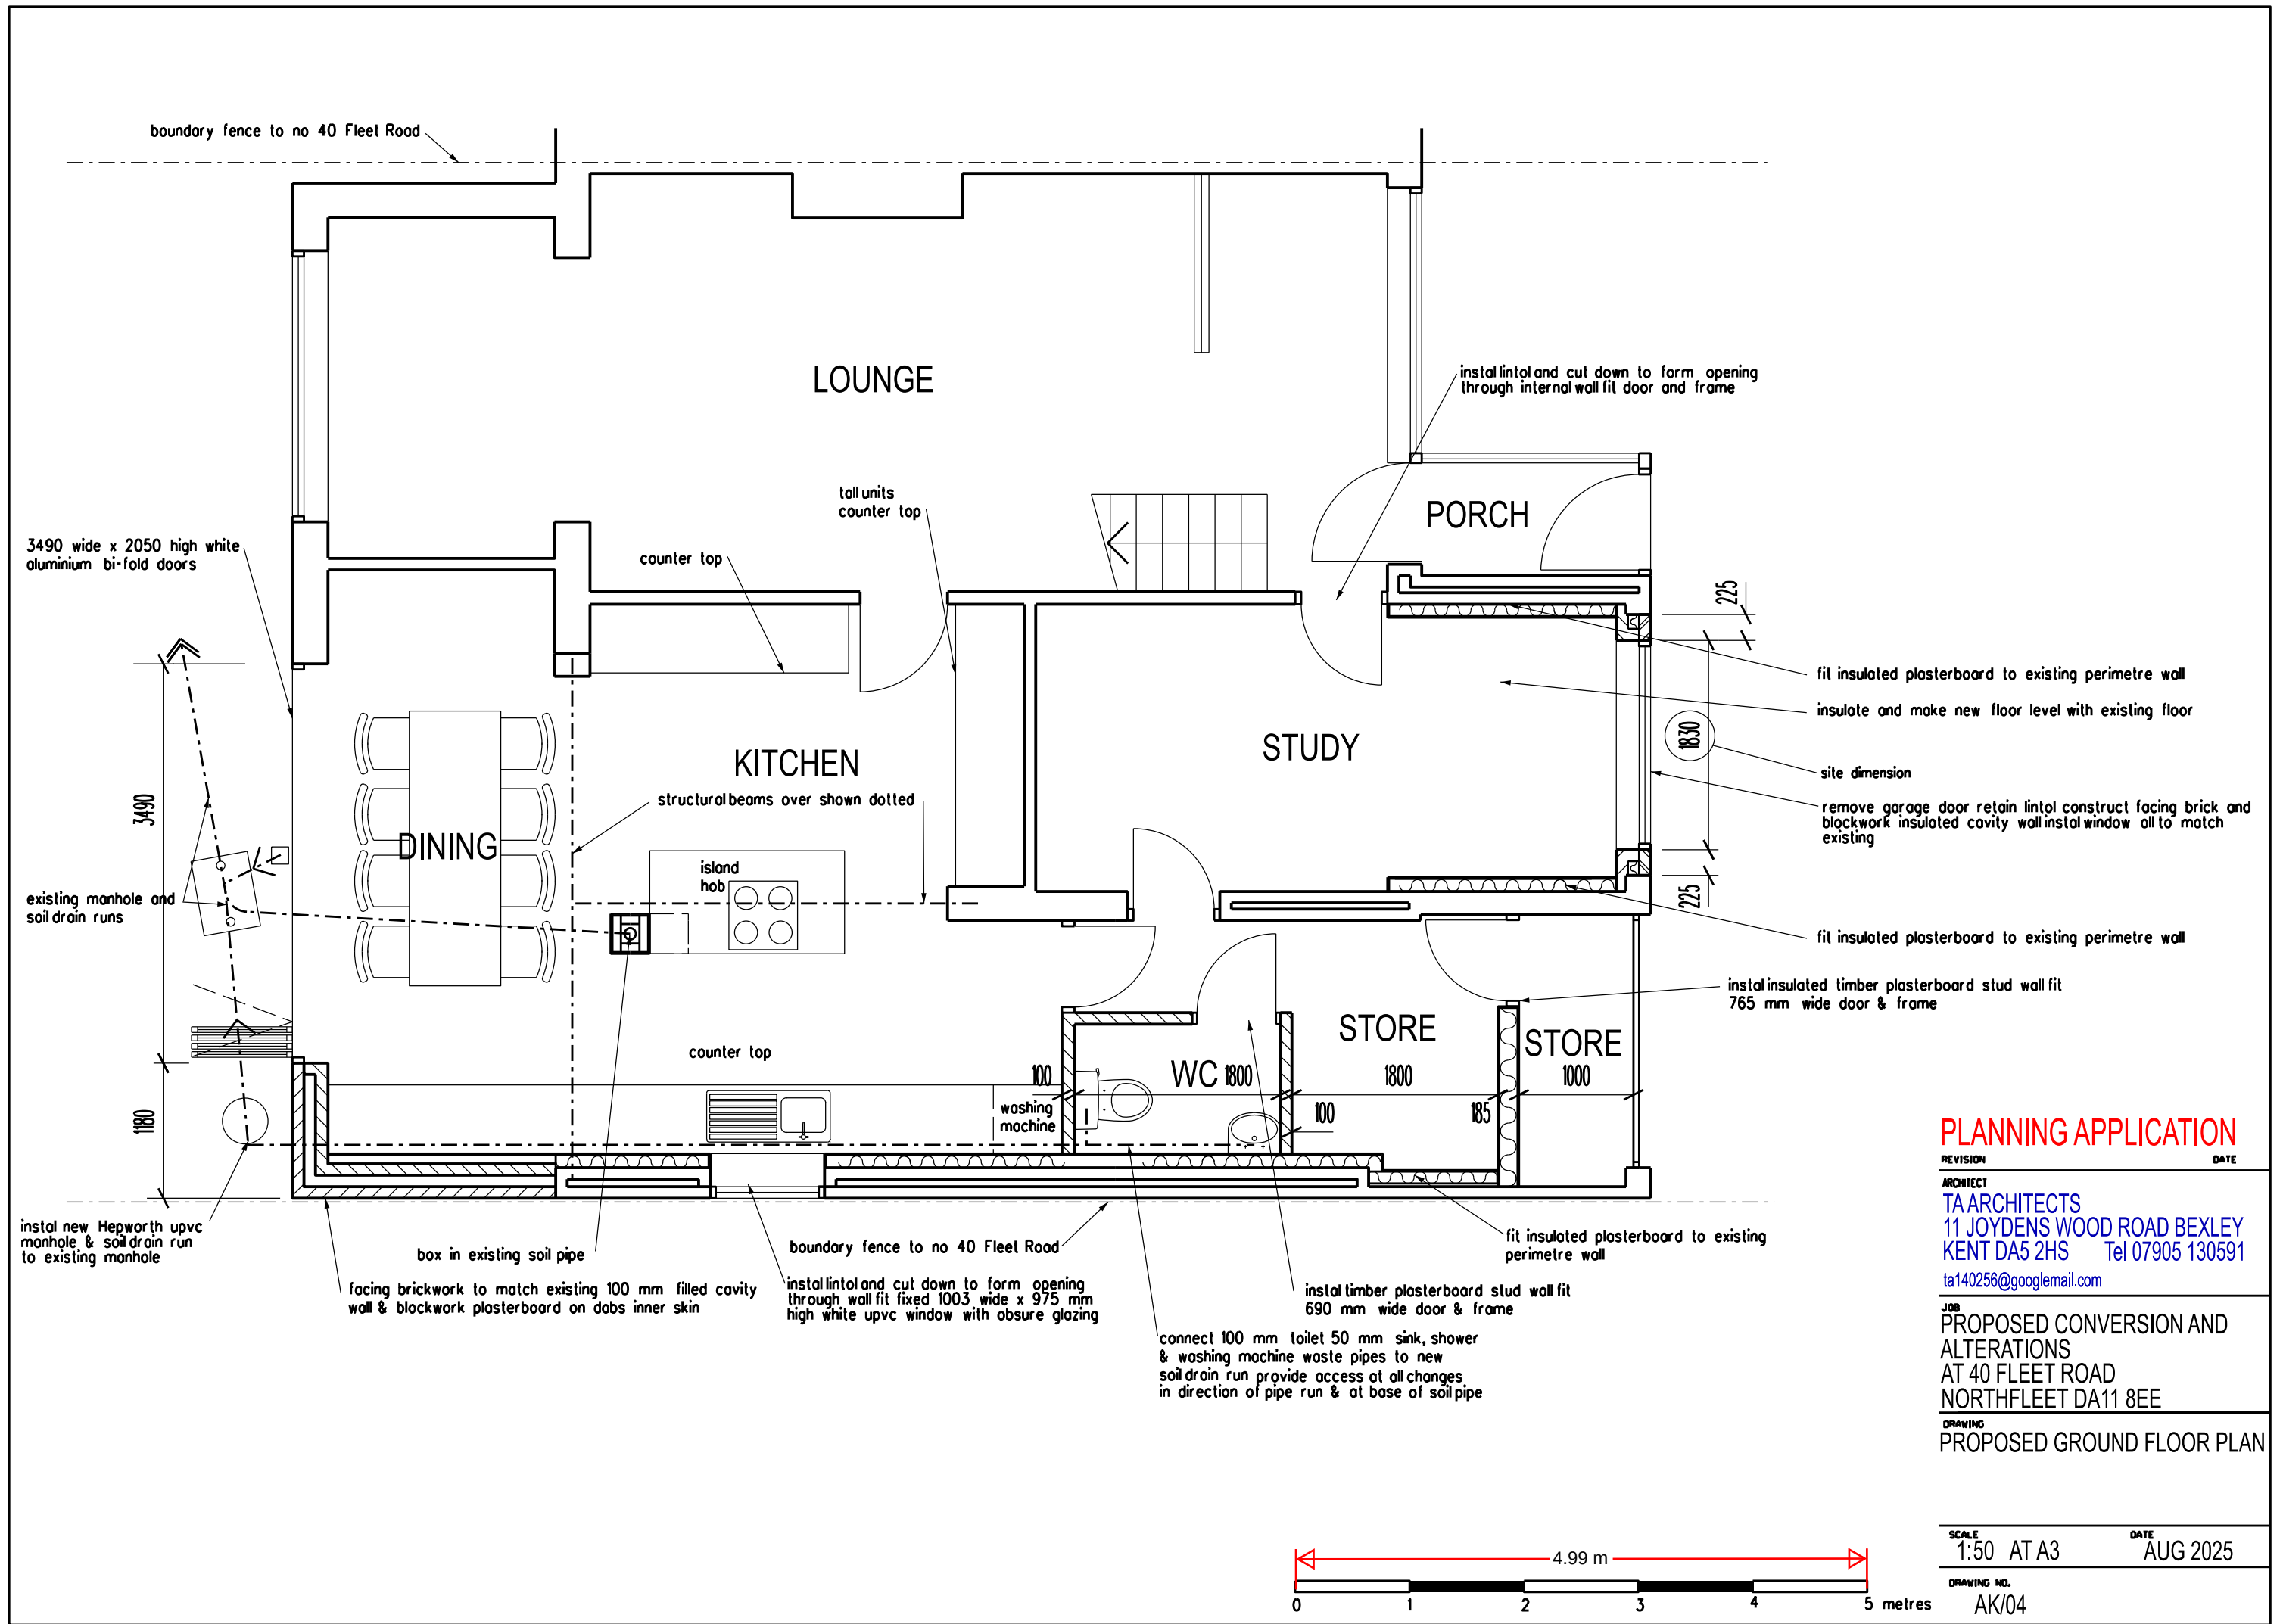

PLANNING APPLICATION

REVISION DATE

ARCHITECT

TA ARCHITECTS
11 JOYDENS WOOD ROAD BEXLEY
KENT DA5 2HS Tel 07905 130591
ta140256@googlemail.com

JOB

PROPOSED CONVERSION AND
ALTERATIONS
AT 40 FLEET ROAD
NORTHFLEET DA11 8EE

DRAWING

PROPOSED GROUND FLOOR PLAN

SCALE 1:50 AT A3 DATE AUG 2025

DRAWING NO. AK/04