


1003


Cupb

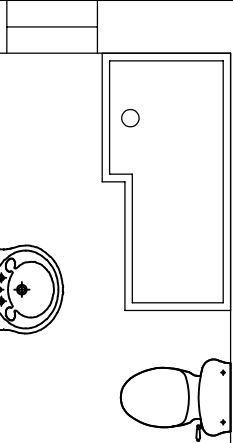

6000

1058

ANNEX 39sqm

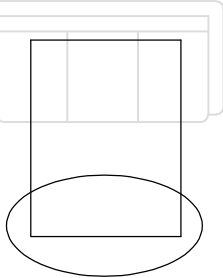

F/F





Cupd

TOOL
STORE
16 sqm

2987

11290

Floor Plan Scale 1:50

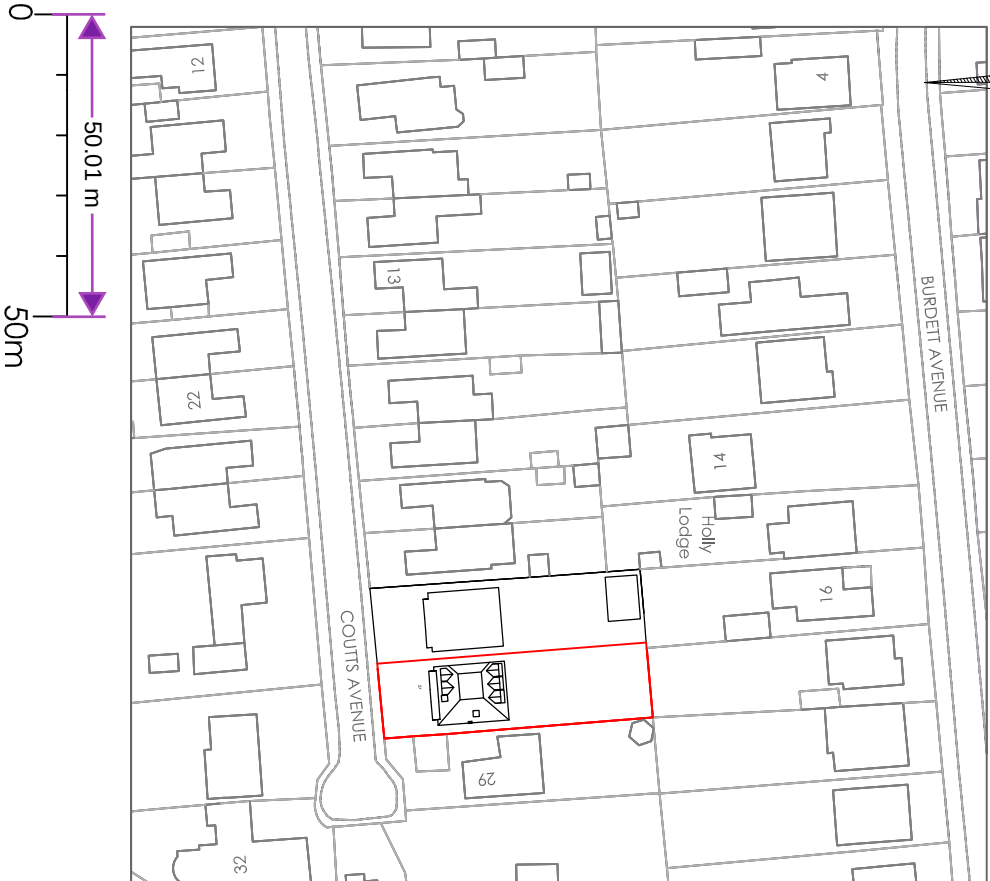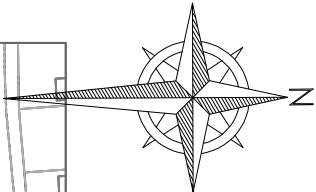

Site Map Scale 1:1250

Project

27 Coutts Avenue Shorne Gravesend Kent DA12 3HJ
Annex & Tool Store

Drawing Title
Site Map and Annex Floor Plan

Rev	Description	Date

H Channa

Picaroons Maidstone Road Platt Kent TN15 8LB
Tel: 07828277909 E-mail: hchanna@tiscali.co.uk

Drawn	Date	Scale	Drawing No.
HC	Sept 25	1:1250 1:50	25CA/A3/A01