
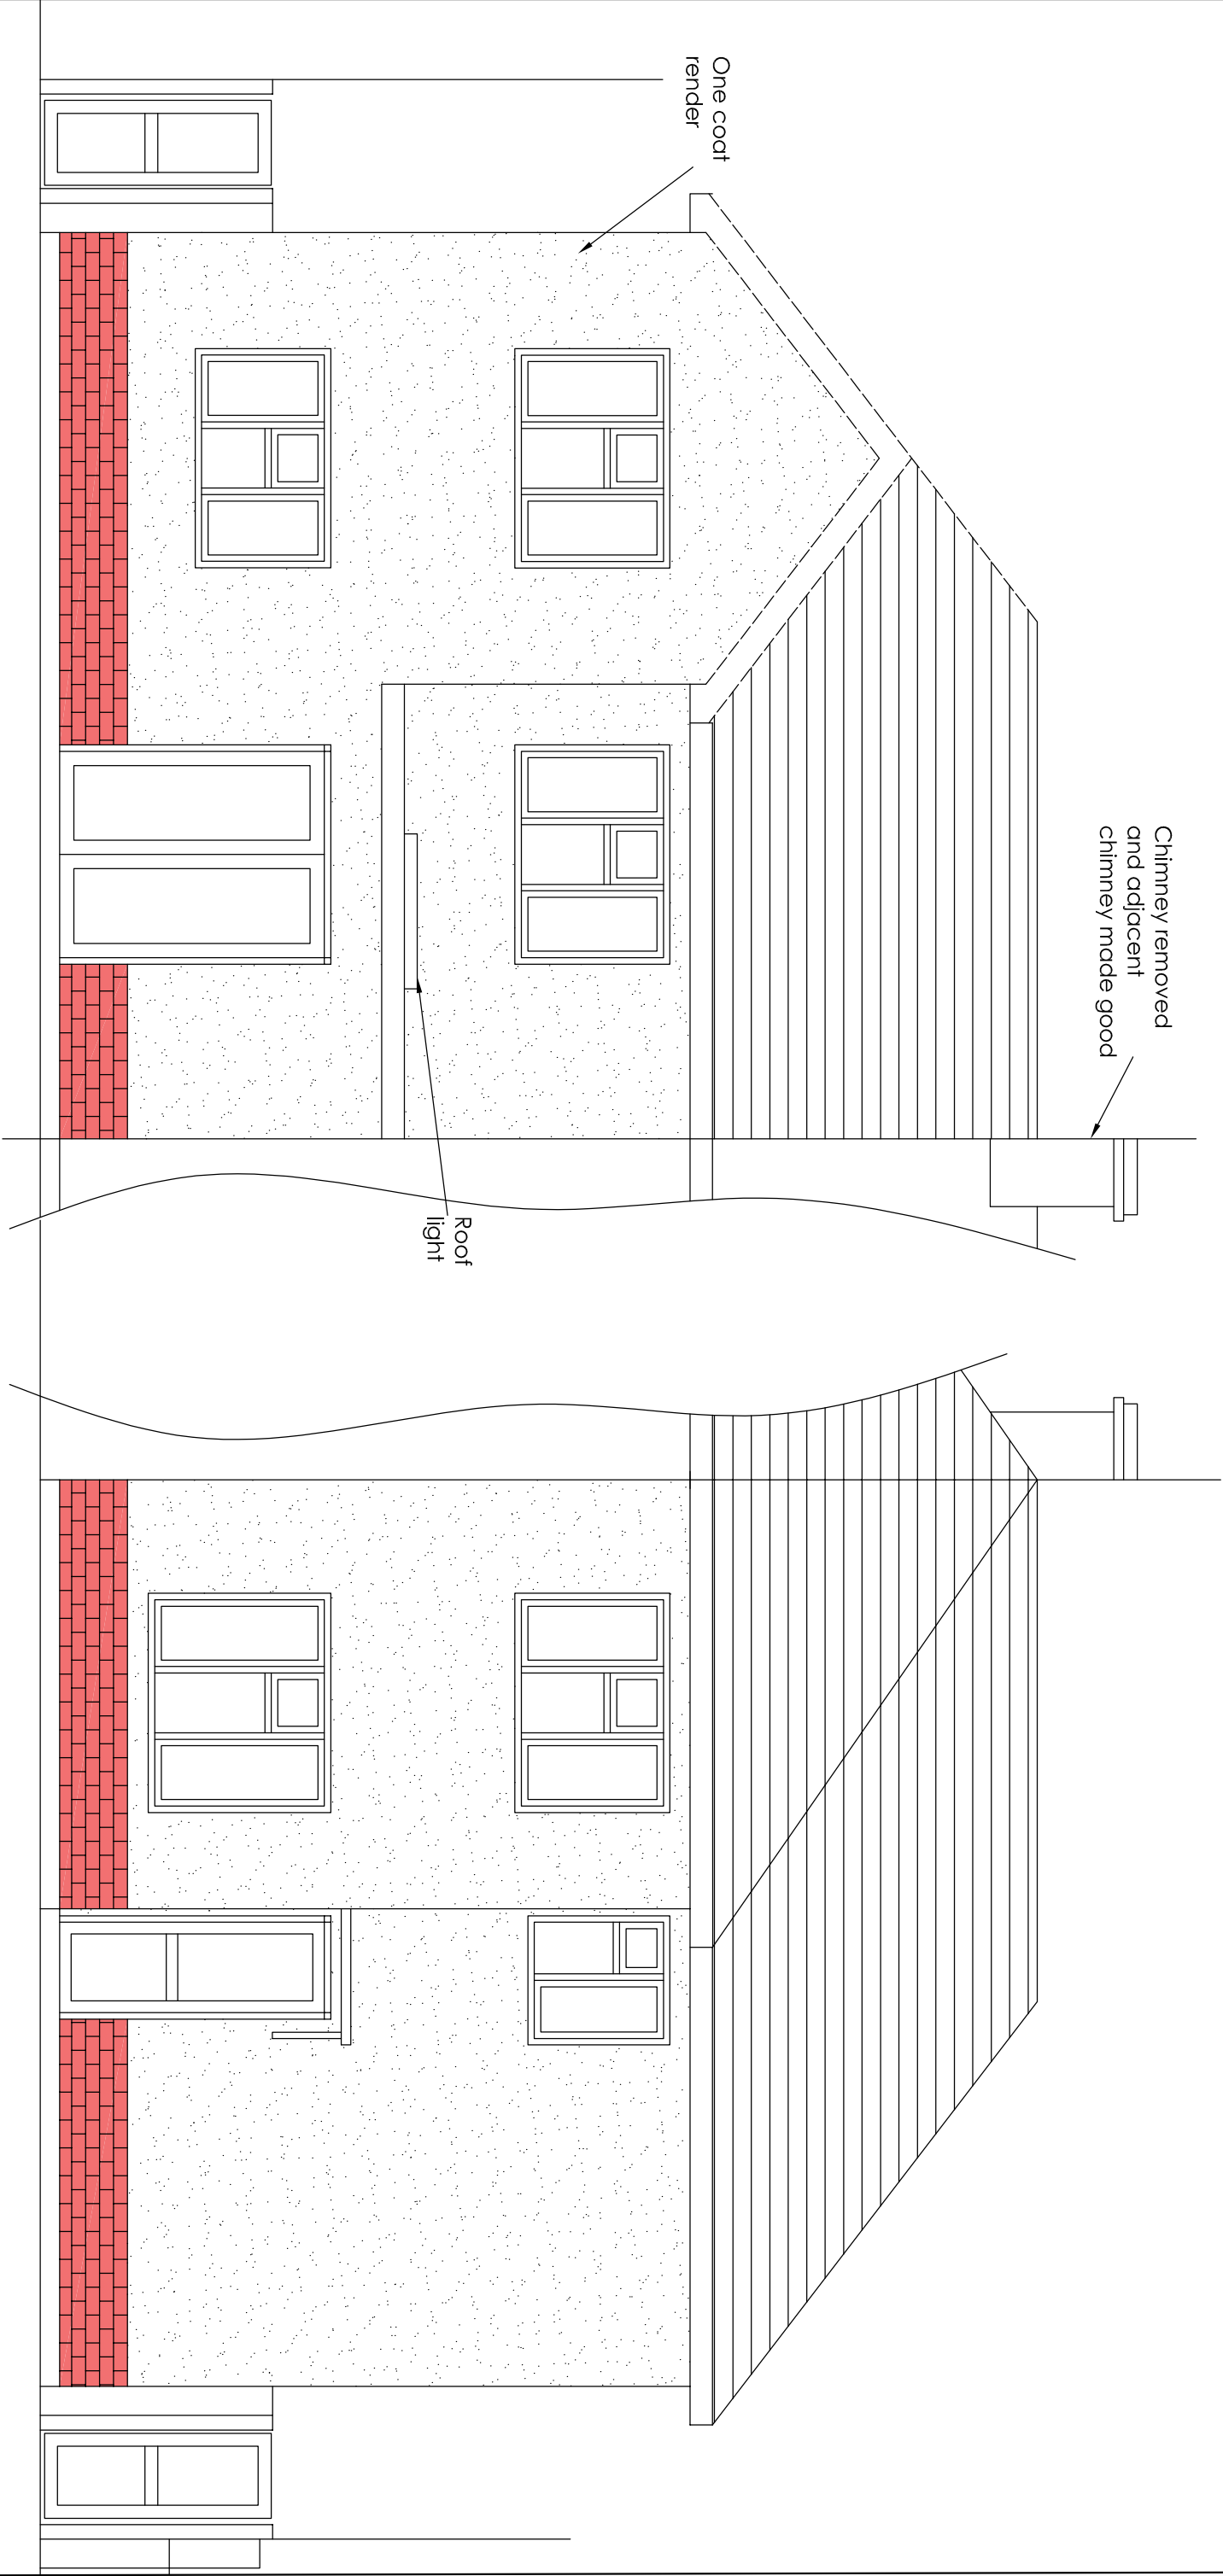


 

Proposed Rear Elevation

Proposed Front Elevation

Project		Drawing Title	
Mr A Singh 92 Snelling Av Gravesend Kent DA11 7ER Rear GF & Part FF Extensions and Remove Chimney Stacks		Proposed Front and Rear Elevations	
Rev	Description	Date	Drawn HC
			Date Feb 2024
		Scale 1:50	Drawing No. 92SA/A3/05