



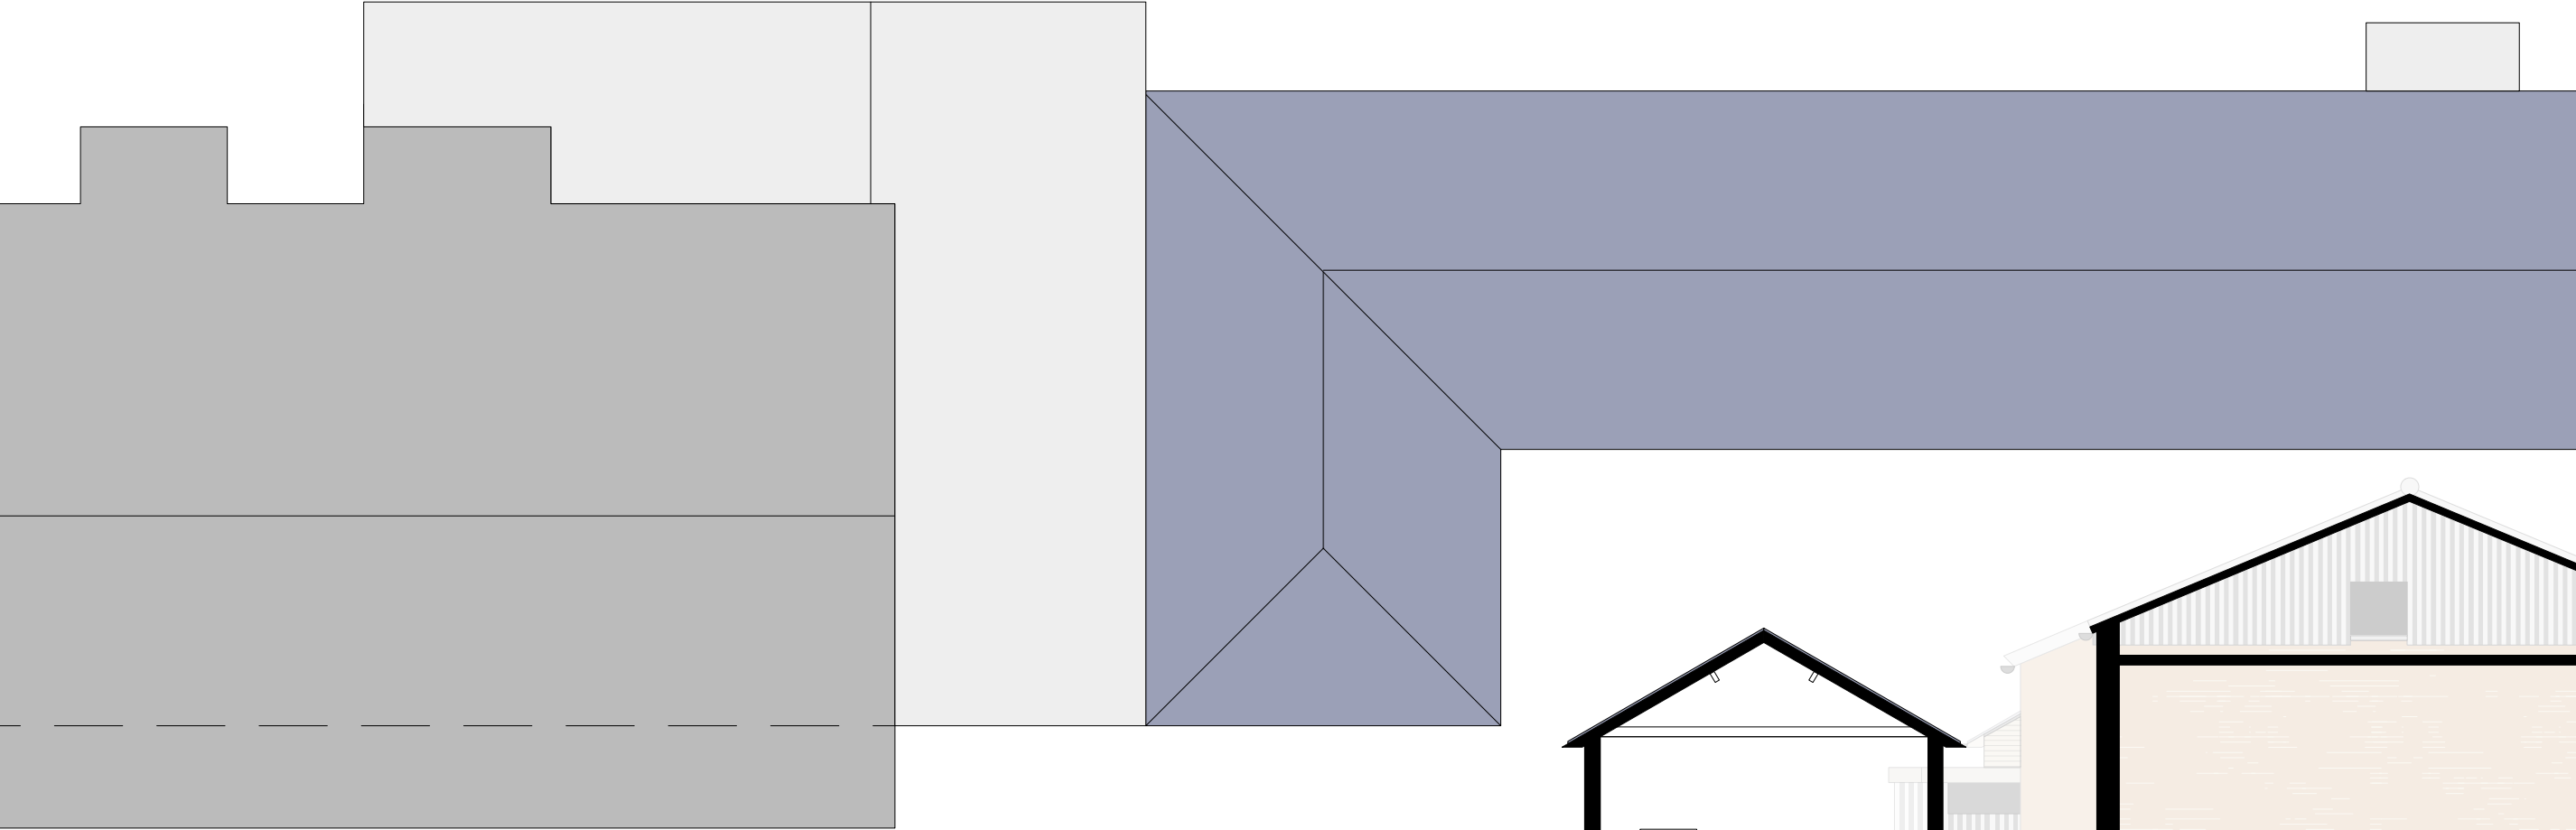


roof plan

ground floor plan - 256 sqm total gross internal

section A

section B

 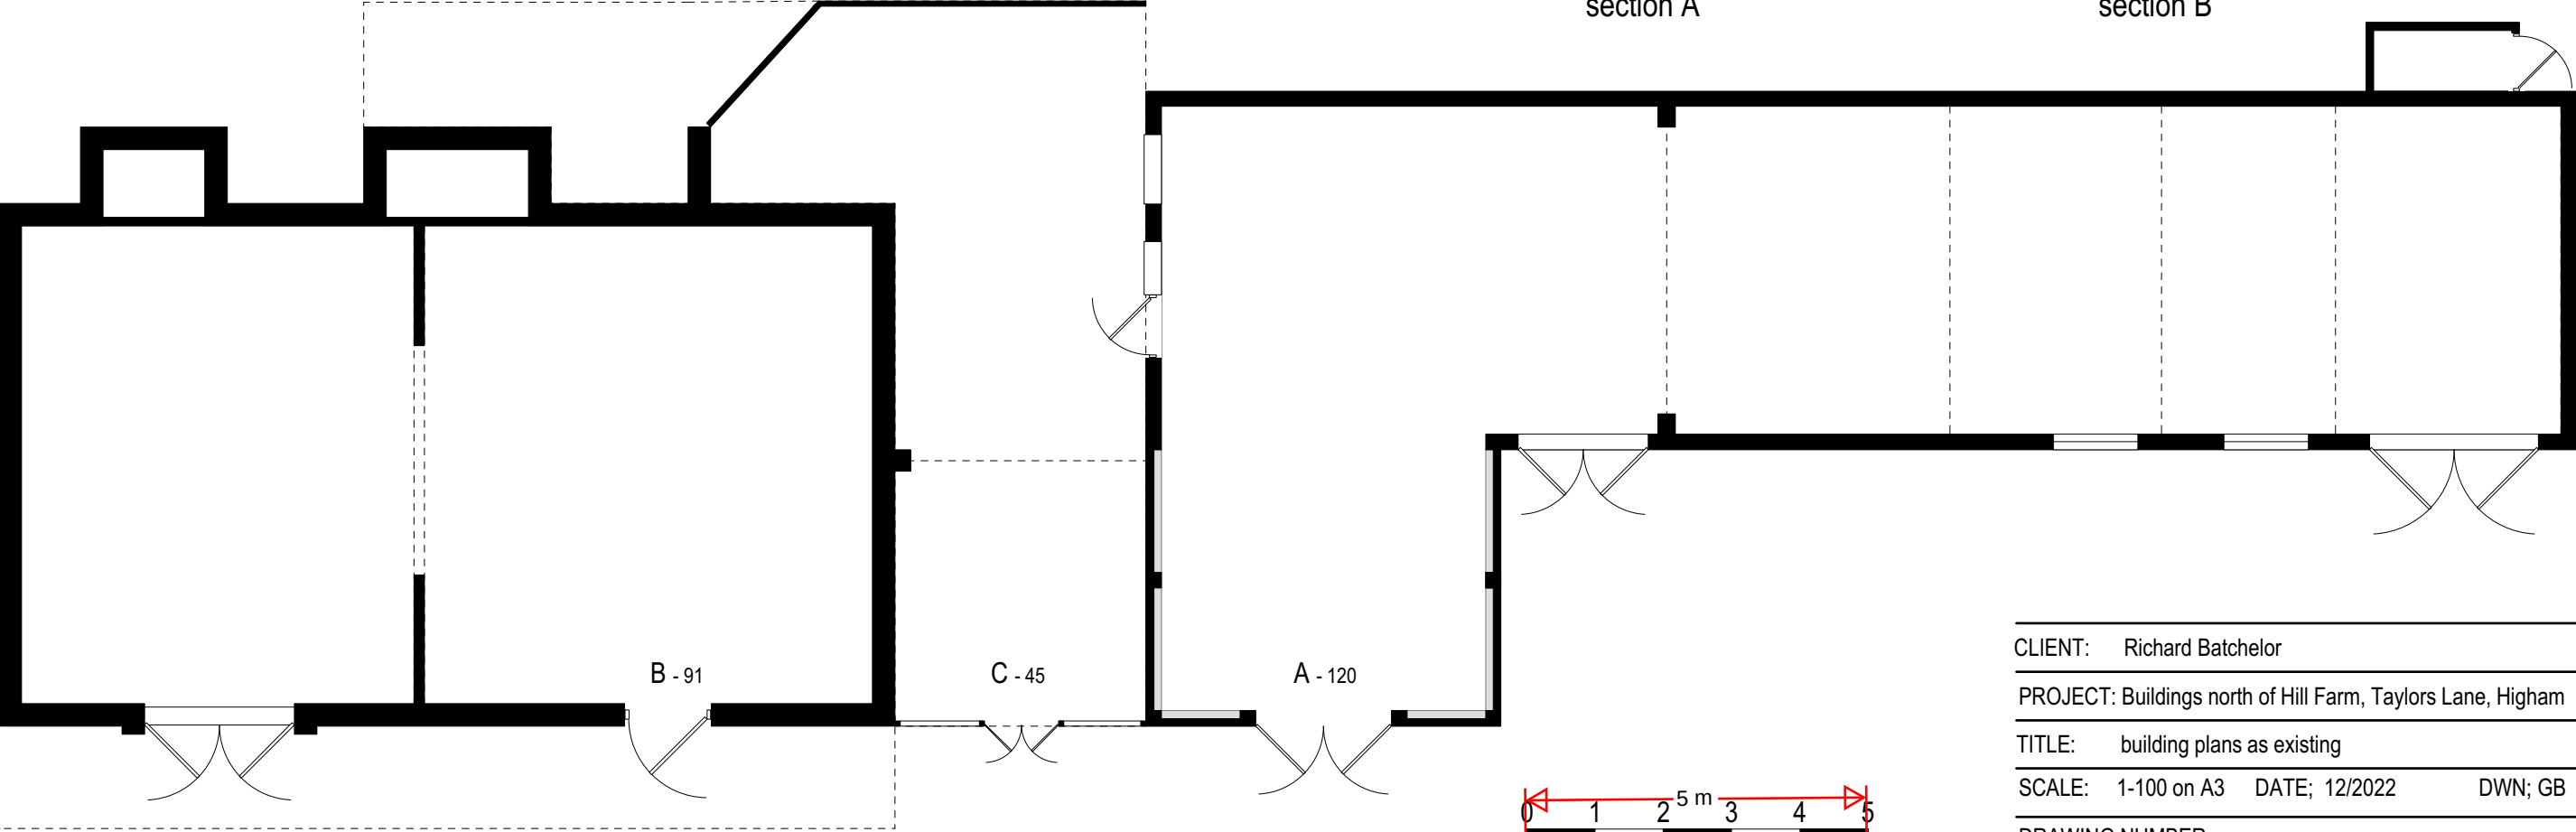

scale (m) 1-100 on A3 print

CLIENT:	Richard Batchelor		
PROJECT:	Buildings north of Hill Farm, Taylors Lane, Higham		
TITLE:	building plans as existing		
SCALE:	1-100 on A3	DATE: 12/2022	DWN: GB
DRAWING NUMBER	22-36-03		