





PROPOSED FRONT ELEVATION  
1 : 100



PROPOSED REAR ELEVATION  
1 : 100

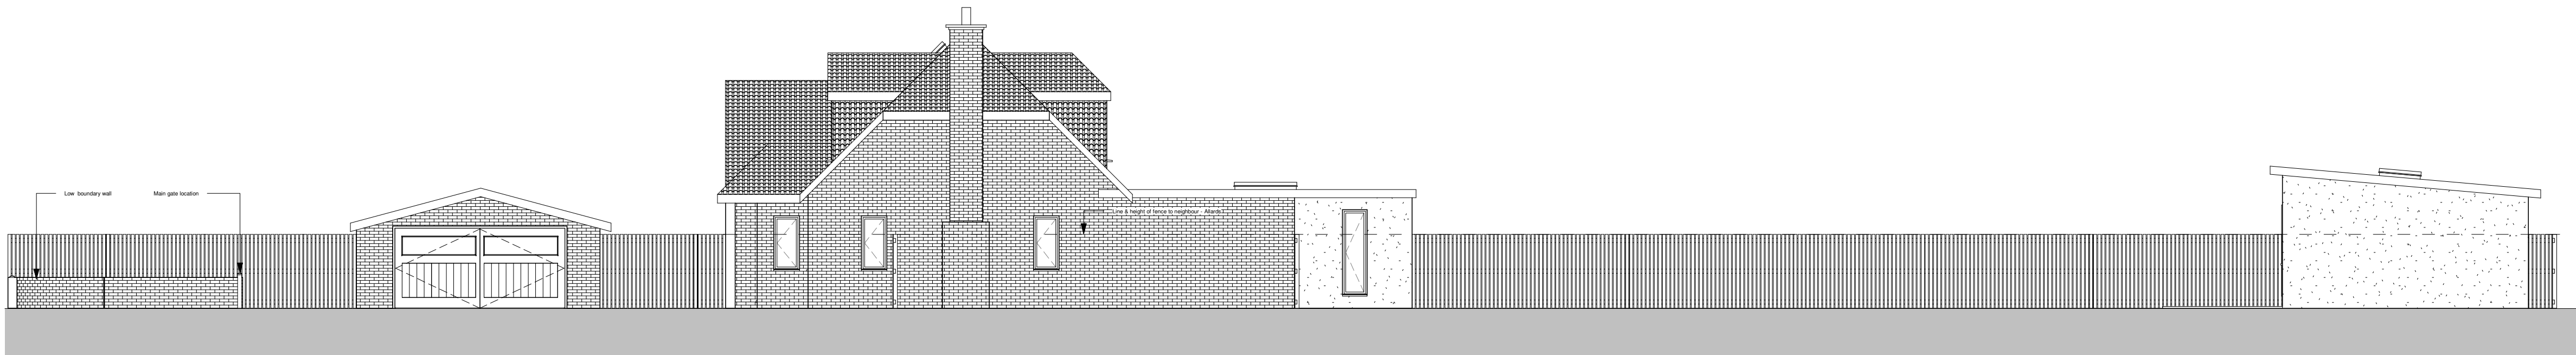


PROPOSED NORTH-WEST SIDE ELEVATION  
1 : 100

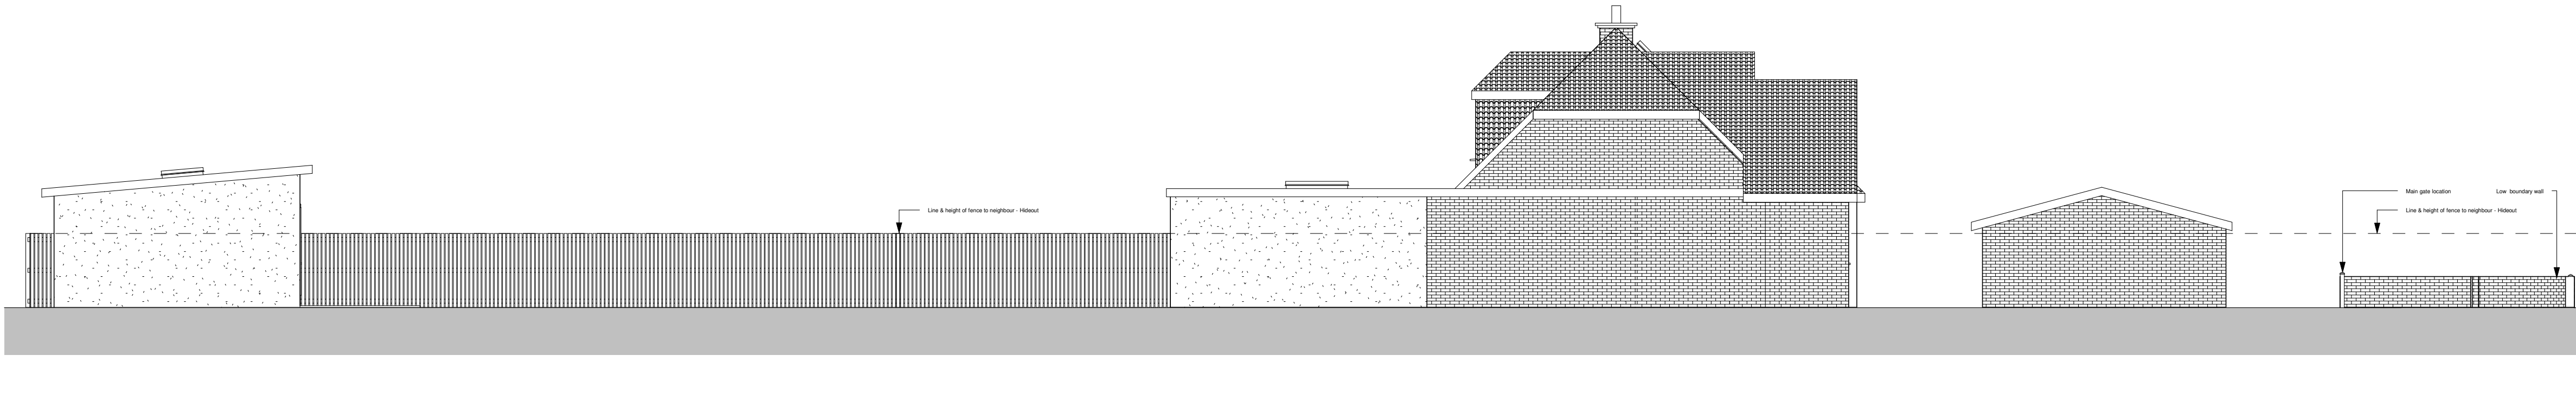

PROPOSED SOUTH-EAST SIDE ELEVATION  
1 : 100



PROPOSED ROAD - FRONT ELEVATION  
1 : 100

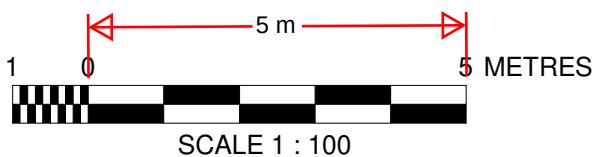

NOTES

Contractor to check all dimensions and levels on site prior to commencement of construction work on site.

Any discrepancies or variations are to be notified to the Designer before work commences.

Do not scale drawings for measurement.

This drawing and copyrights therein are the property of Designer and may not used or reproduced without his consent.

Foundations, floors, walls, roof and stairs construction to Structural Engineer's Design and Details

|   |                                              |    |          |
|---|----------------------------------------------|----|----------|
| A | Amendment to height of single & double gates | MM | Feb 2024 |
|---|----------------------------------------------|----|----------|

| Rev | Description | Drawn By | Date |
|-----|-------------|----------|------|
|-----|-------------|----------|------|

Drawing Title  
PROPOSED ELEVATIONS

Project  
WESTWOOD  
WHITE POST LANE  
CULVERSTONE, KENT, DA13 0TW

Drawn By: MM  
Checked:  
Authorised:

Signature  
Date  
OCT 2023

|                        |                            |                          |
|------------------------|----------------------------|--------------------------|
| Project No.<br>WES/278 | Drawing Status<br>PLANNING | Scale (at A1)<br>1 : 100 |
|------------------------|----------------------------|--------------------------|

|                          |               |
|--------------------------|---------------|
| Drawing No<br>WES/278/08 | Revision<br>A |
|--------------------------|---------------|