


Note
This drawing is protected by copyright and must not be copied or reproduced without the written consent of Graham Simpkin Planning. All dimensions and sizes to be checked on site. North points are indicative. ©

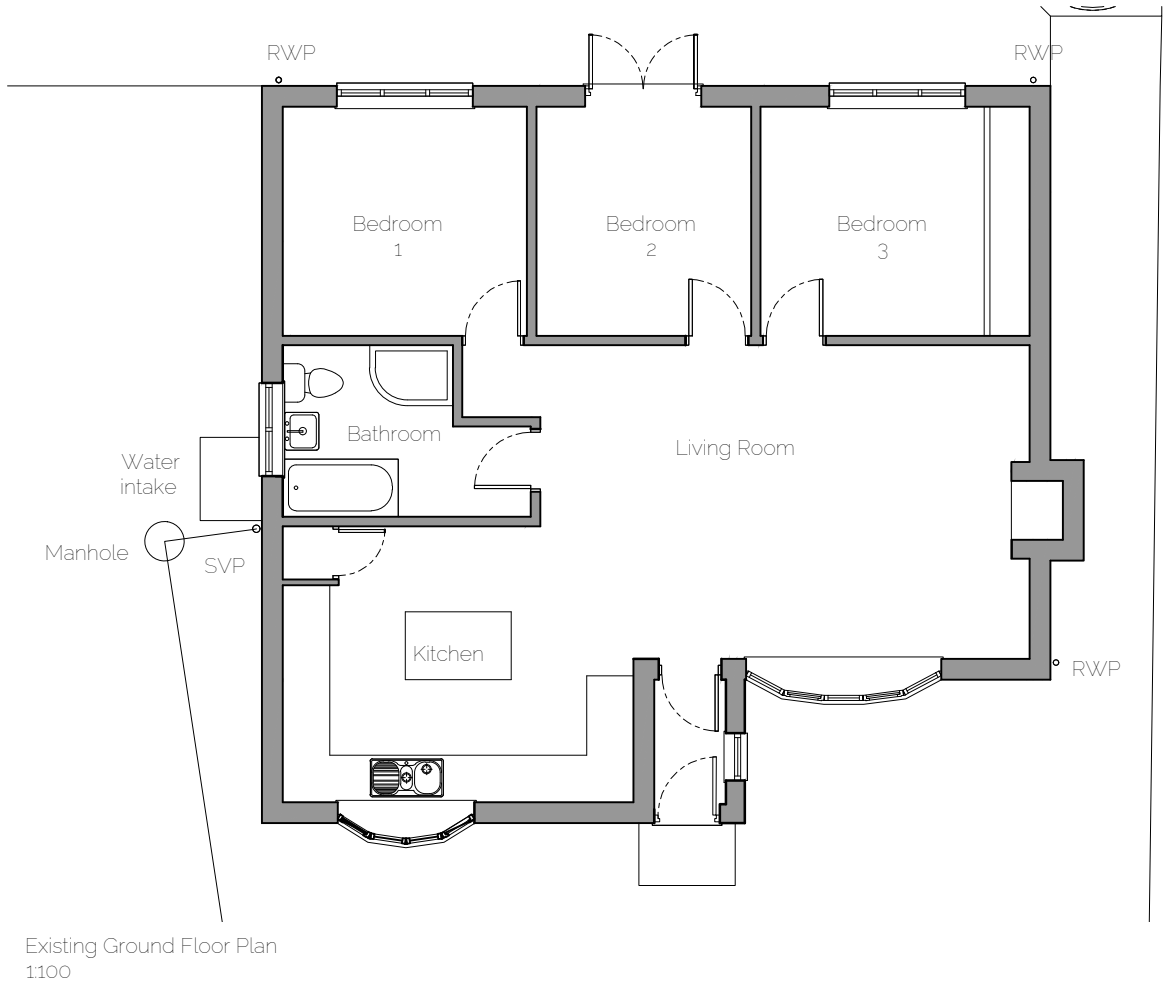

2 The Parade, Ash Road, Hartley
Longfield, Kent DA3 8BG
Tel: 01474 703705
www.gsplanning.uk
Email: office@gsplanning.uk

Project Title Woodlands, 28 Beechwood Drive, Culverstone DA13 0TX		Job No 4056
Drawing Title Existing Floor Plan	Drawing No 02	Revision -
Date 21.02.2024	Drawn by DA	Checked by SC
Scale 1:100 @ A3	Note -	
0 1 2 3 4 5 6 1100metres 6.04 m N		