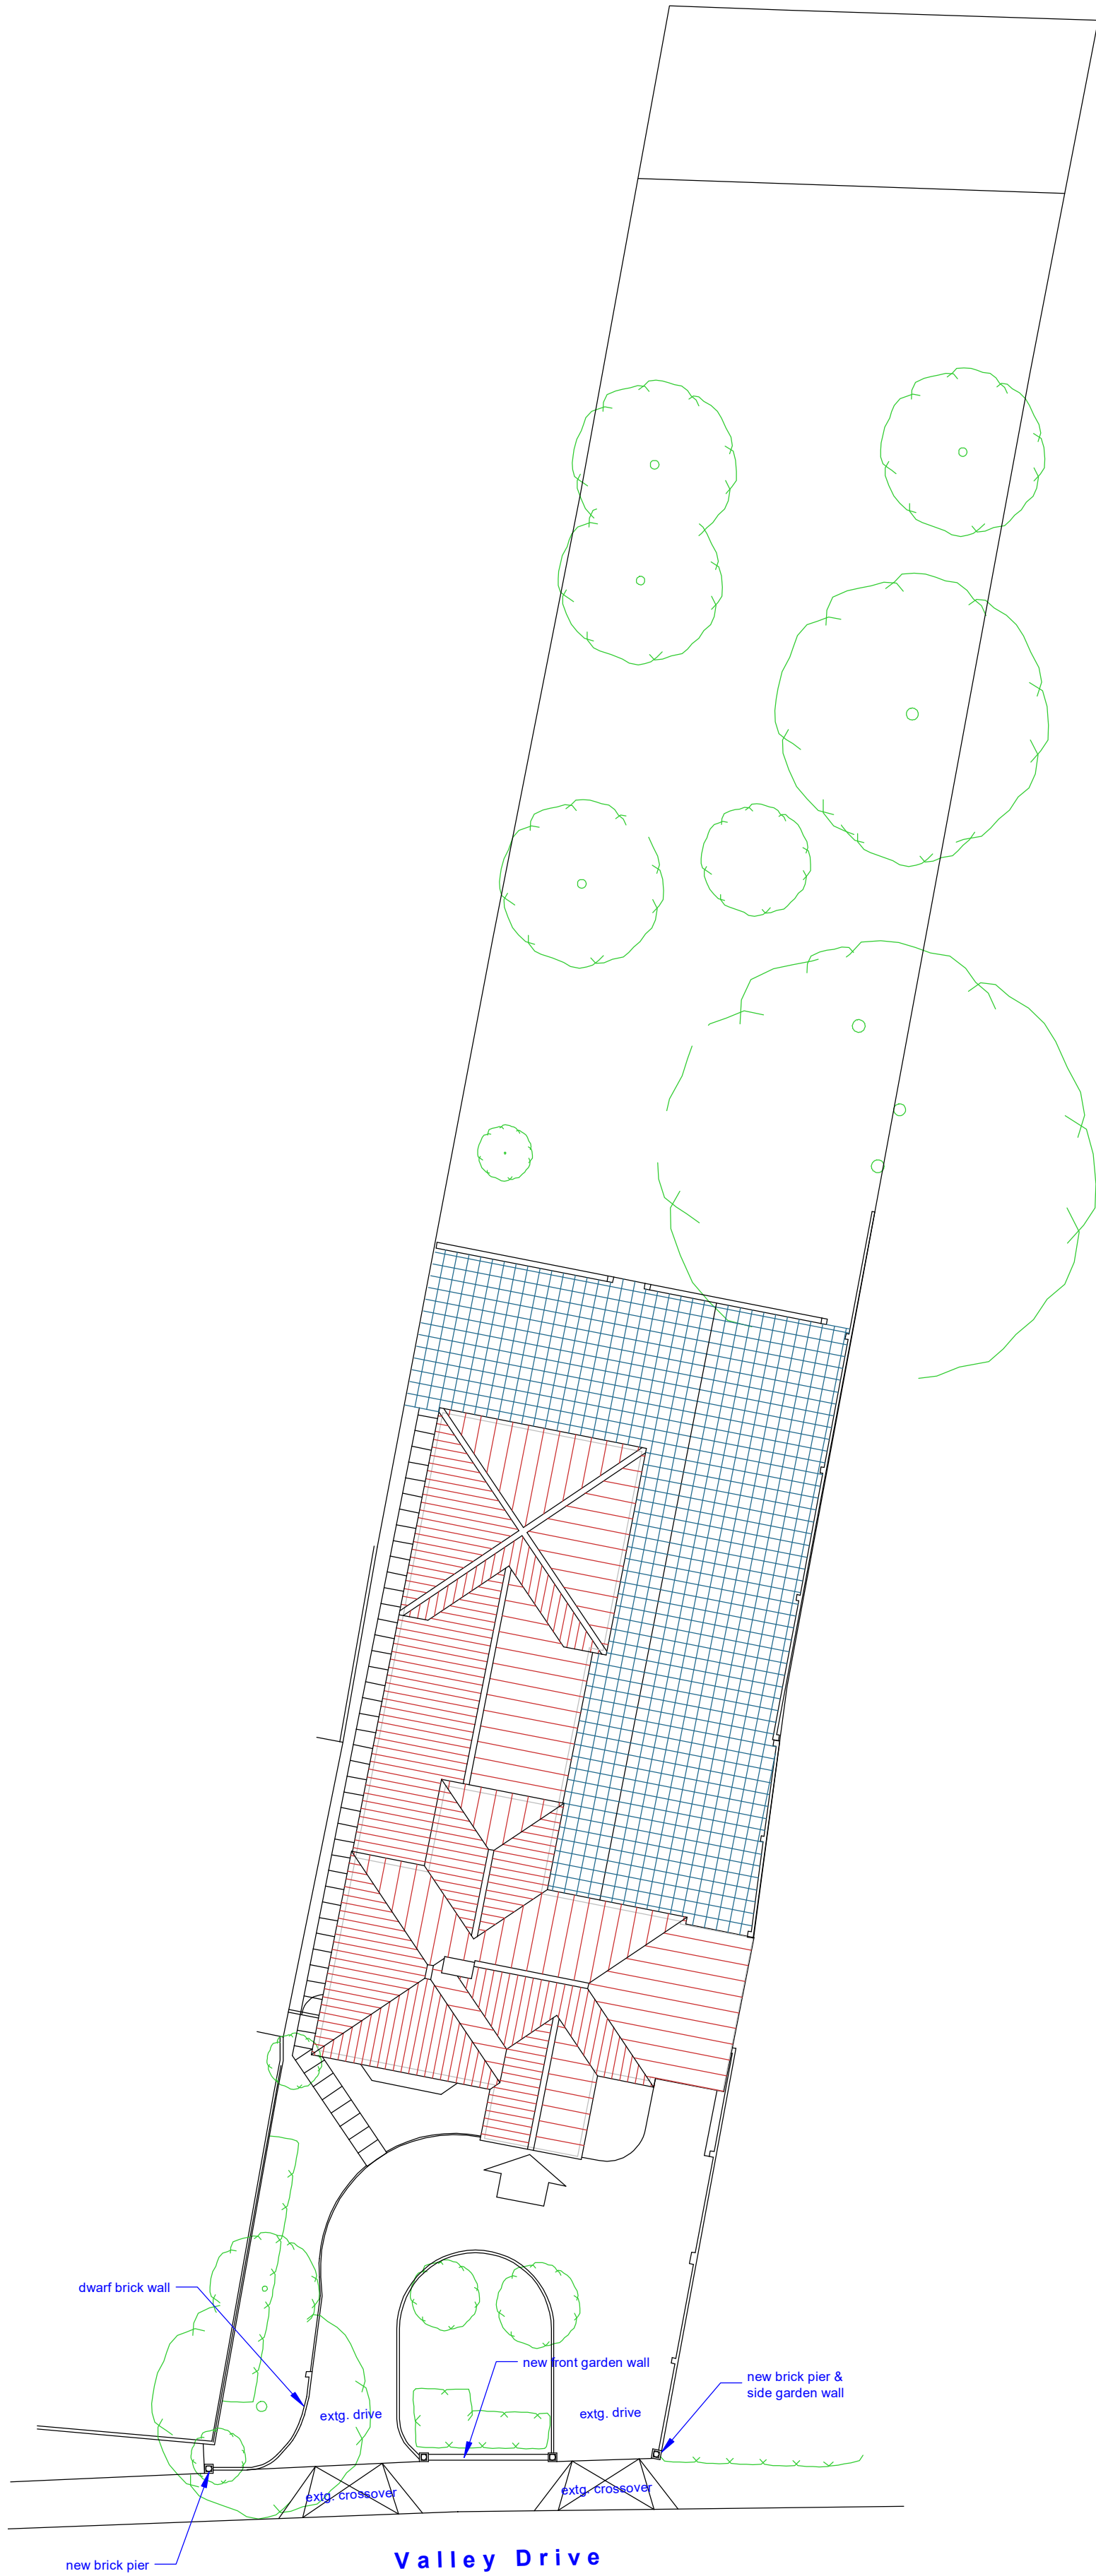


This drawing prints A2 @ 1:200

SCHEME / SHEET		
Sunnyside, Valley Drive, Gravesend, DA12 5UE: Dr S & Mr Chaudhry Ahmad Site Plan As Approved under Planning References 20020352 & 20030159		
SCALE	DATE	DRAWING NUMBER
1:200	August 2023	543/02
© This drawing remains the property of the Architect and may not be reproduced in whole or part without his written permission.		

JEREMY S. ISHERWOOD B. Sc. (hons), B. Arch. (Wales), R.I.B.A. Chartered Architect 34 Chalky Bank, Gravesend, Kent, DA11 7NY Telephone / Fax: 01474-533793
