



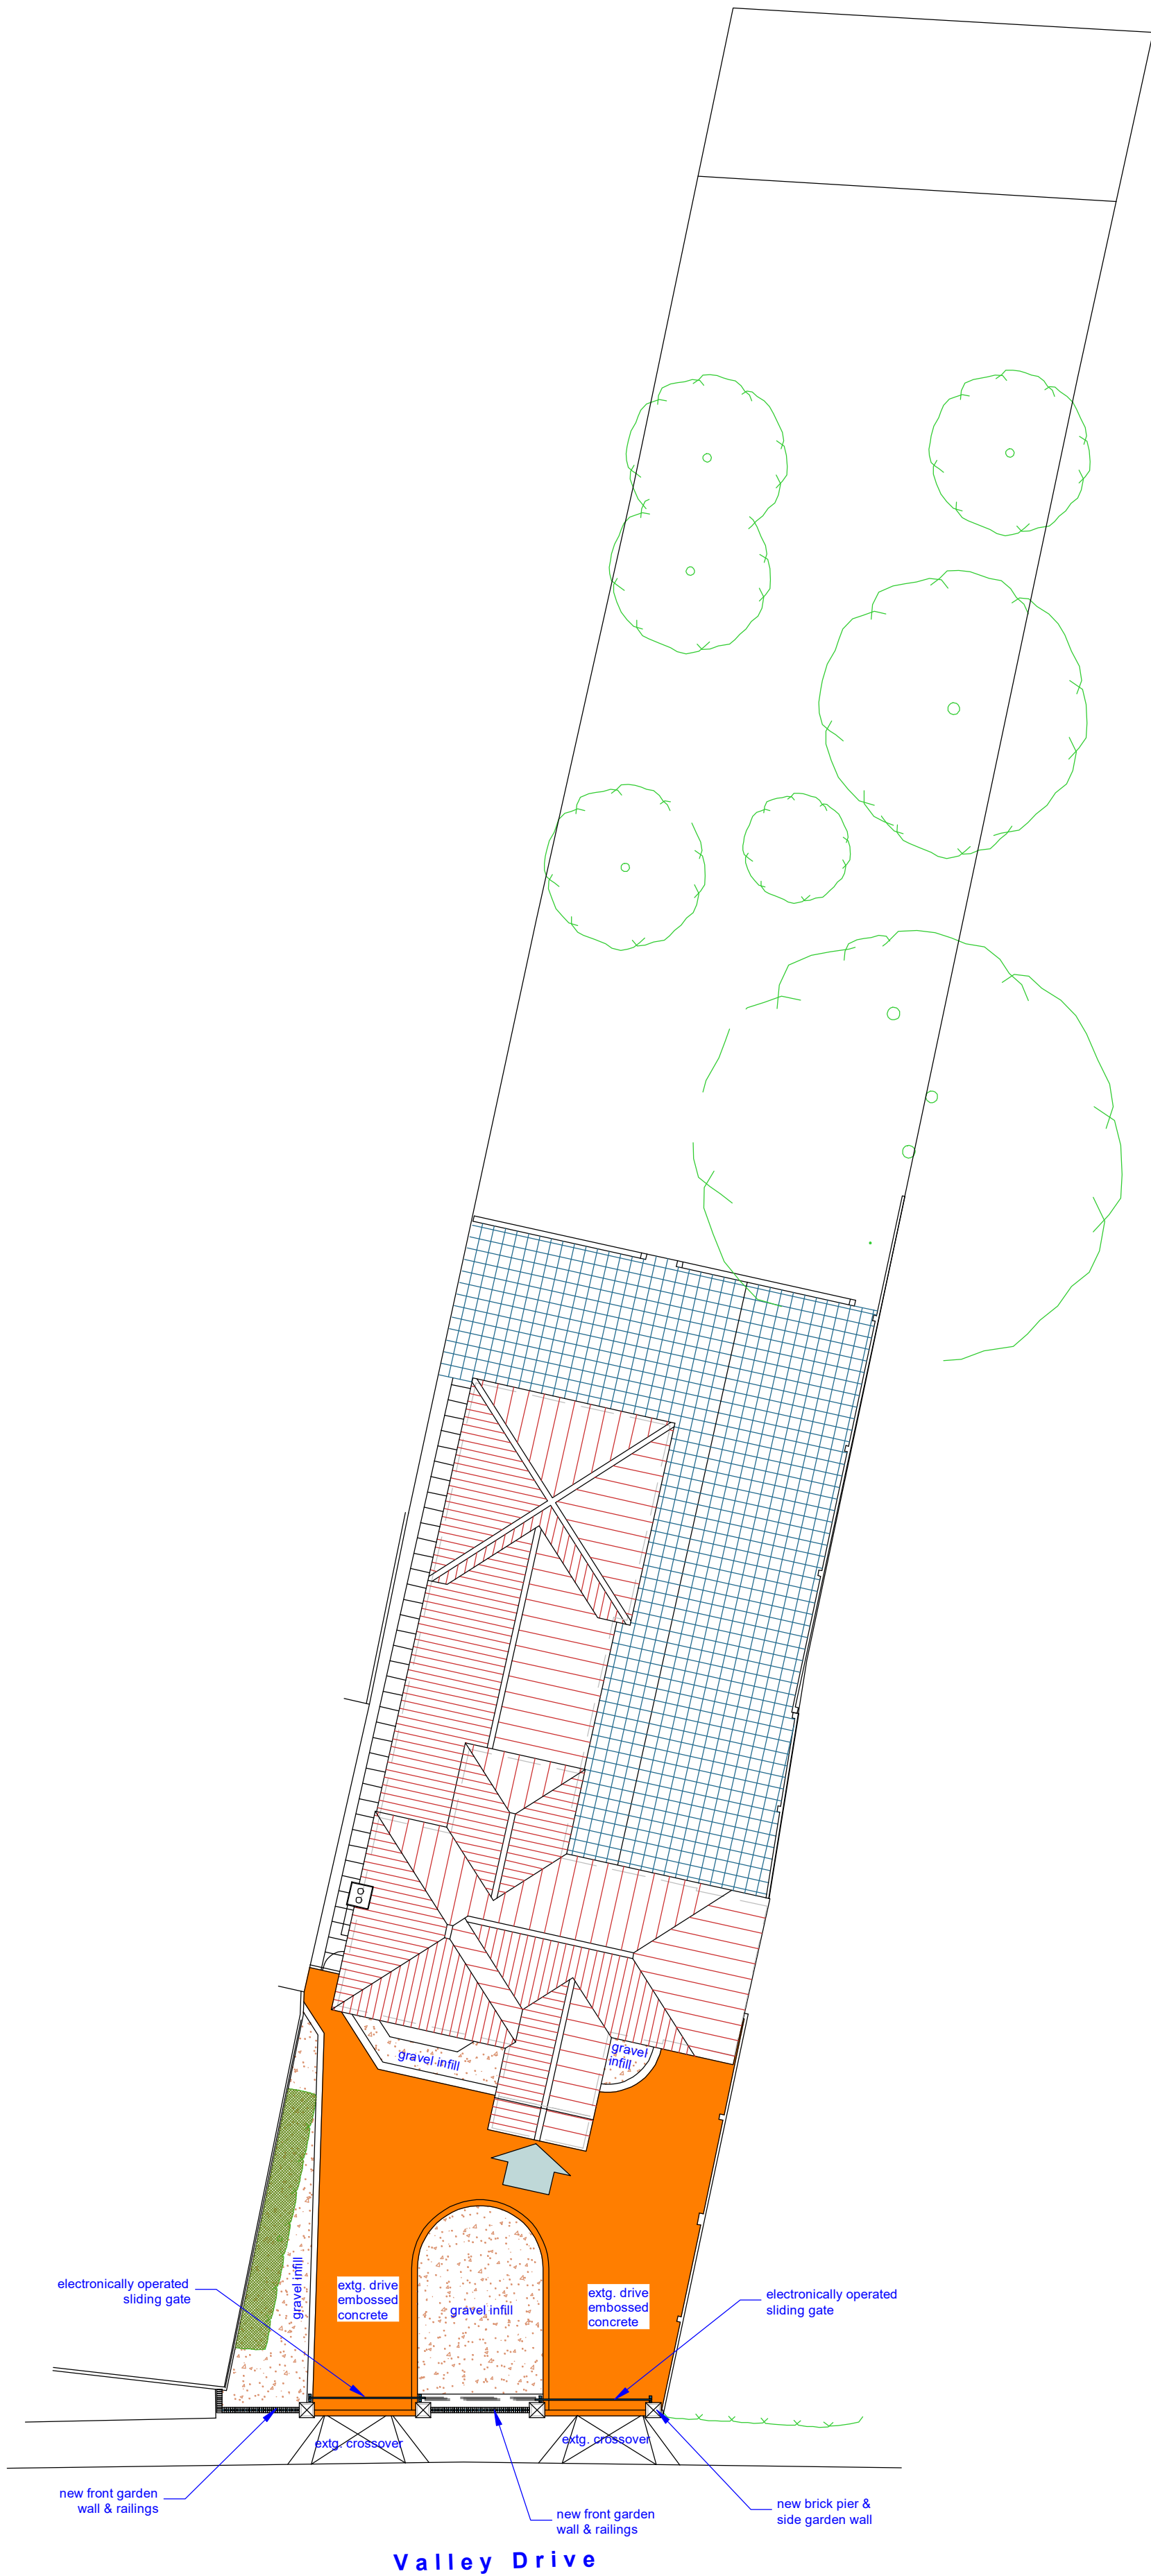

Valley Drive

This drawing prints A2 @ 1:200

 

SCHEME / SHEET			
Sunnyside, Valley Drive, Gravesend, DA12 5UE: Dr S & Mr Chaudhry Ahmad Site Plan As Existing August 2023			
SCALE	DATE	DRAWING NUMBER	JEREMY S. ISHERWOOD B. Sc. (hons), B. Arch. (Wales), R.I.B.A. Chartered Architect 34 Chalky Bank, Gravesend, Kent, DA11 7NY Telephone / Fax: 01474-533793
1:200	August 2023	543/04	
	This drawing remains the property of the Architect and may not be reproduced in whole or part without his written permission.		