



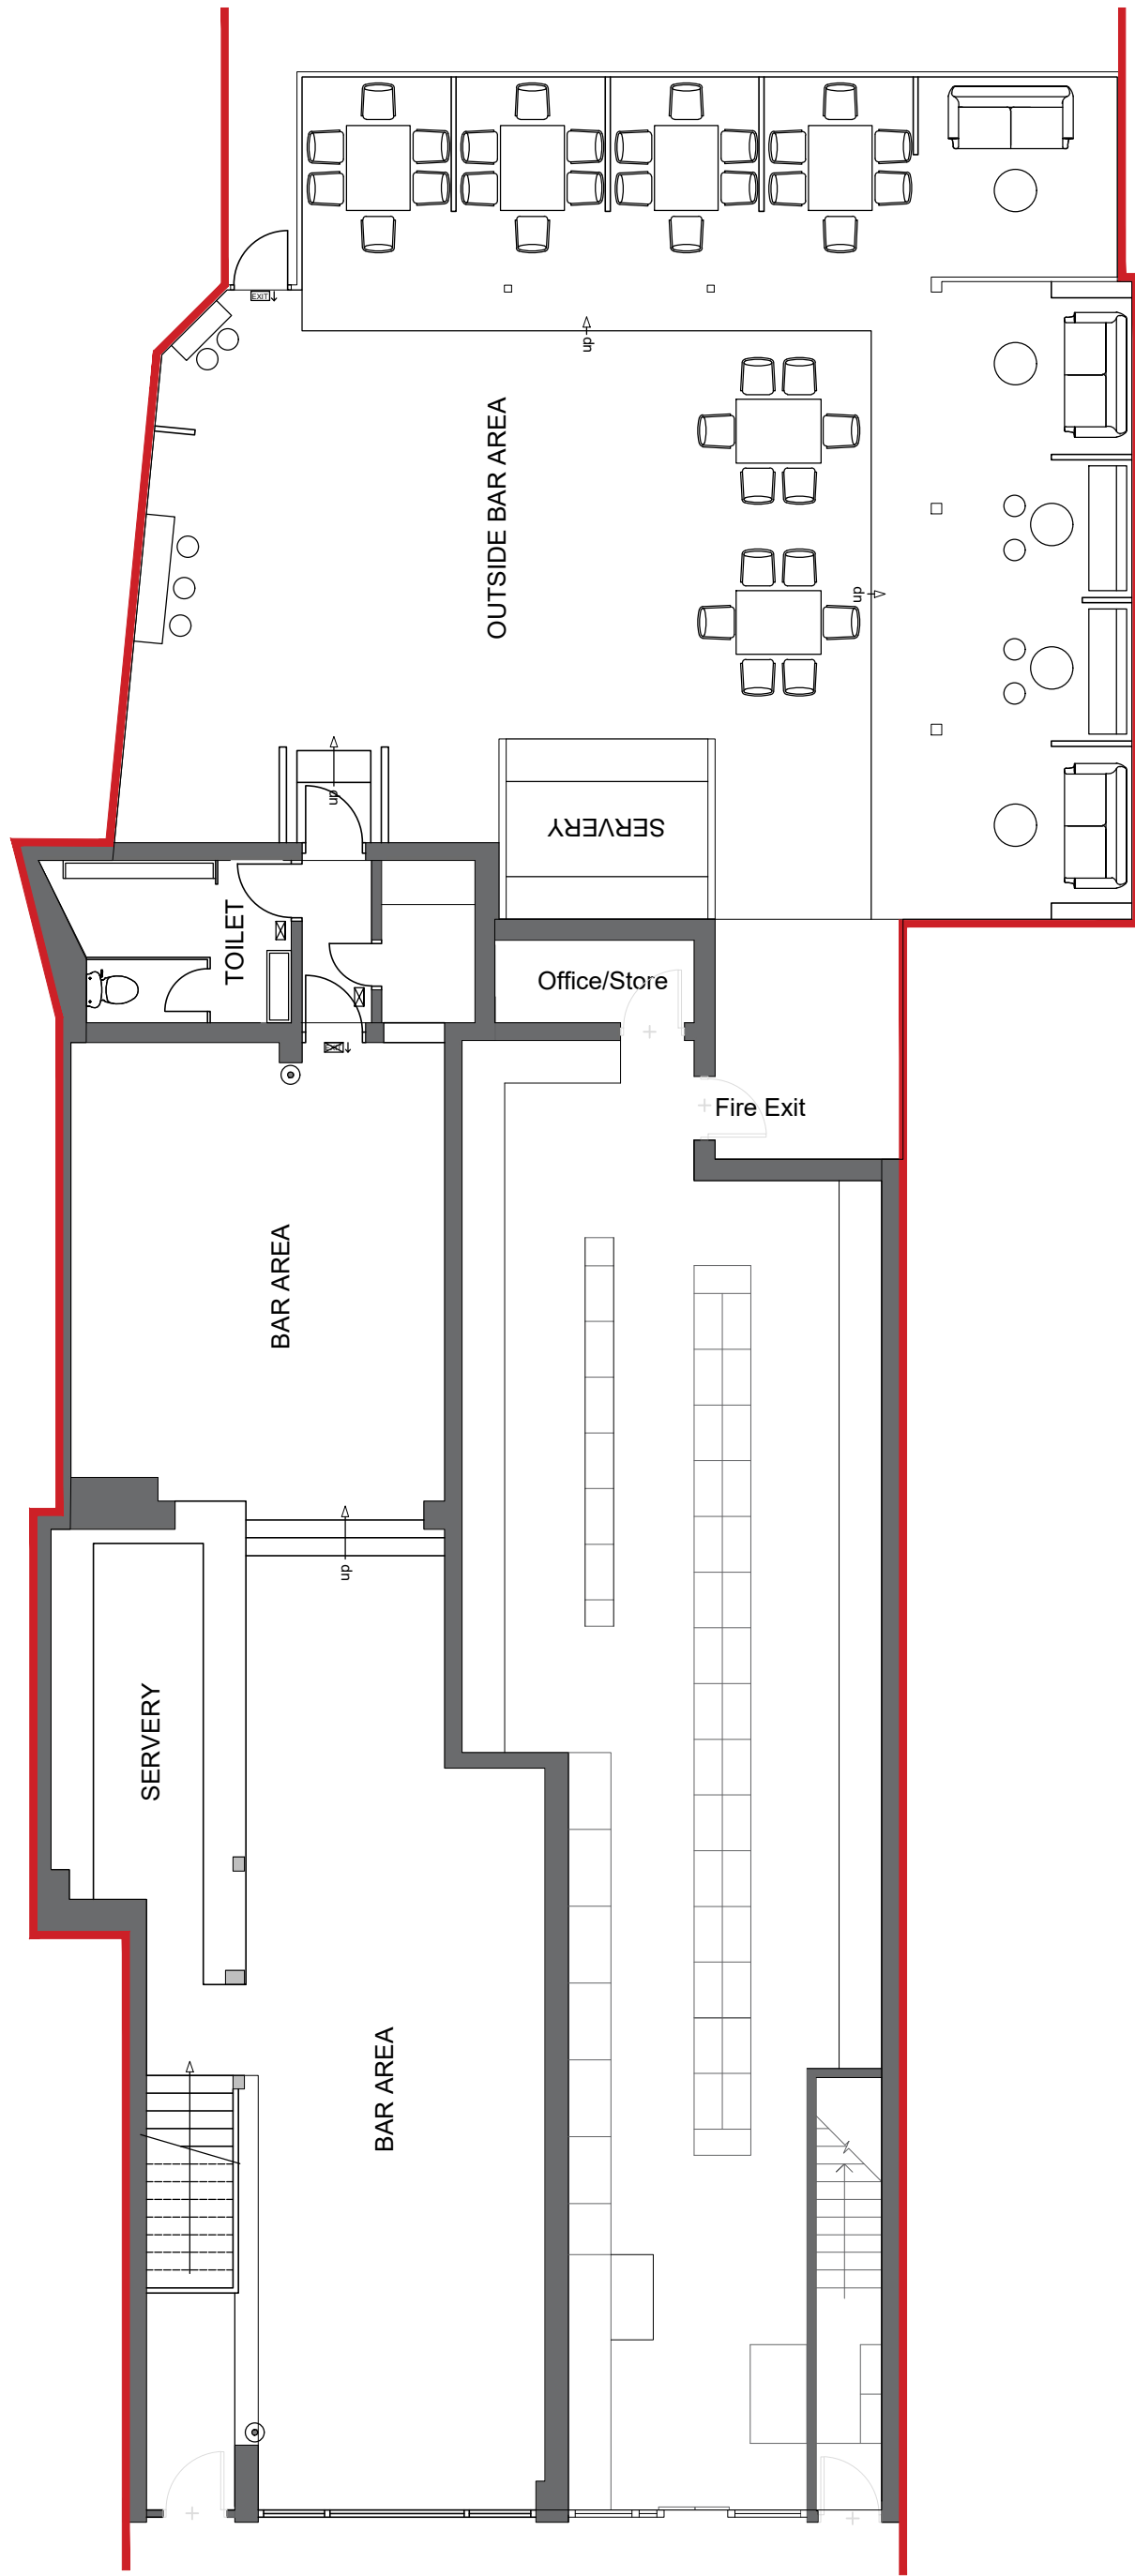

EXISTING GROUND FLOOR PLAN

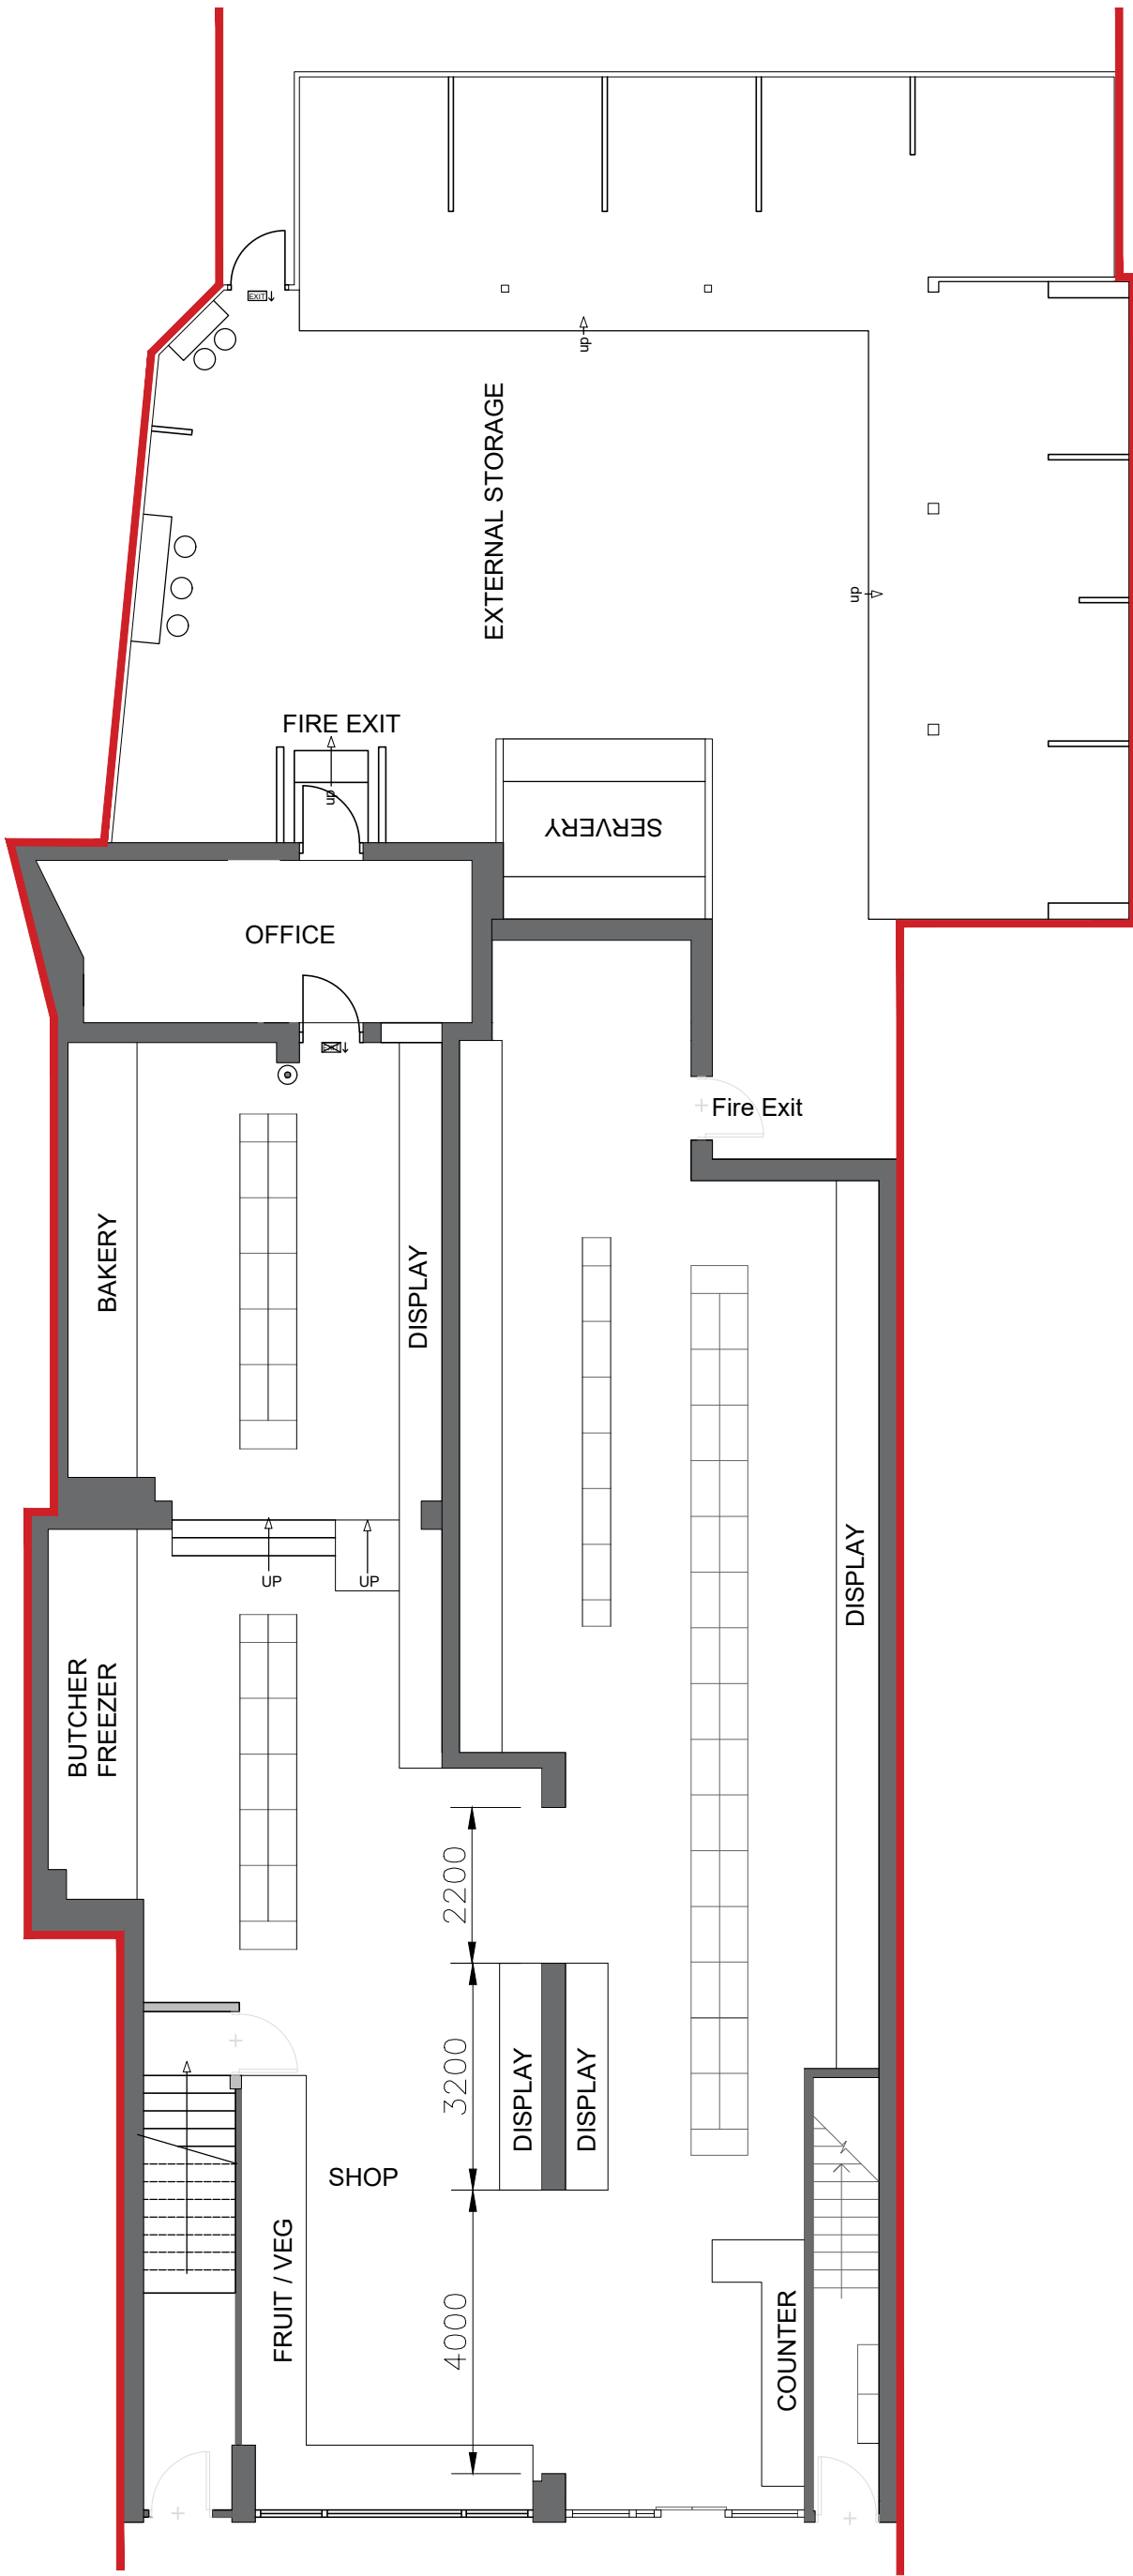

PROPOSED GROUND FLOOR PLAN

Notes:

- Do not scale from this drawing.
- All dimensions to be verified on site and is in mm.
- Builder to verify all dimensions, heights and levels prior to commencement of work.
- All documents shall be checked to ensure that they are compatible by the contractor before construction commences. In the event of apparent ambiguity or contradiction the engineer and/ or architect shall be notified immediately.
- The contractor in preparing his estimate shall visit the site and acquaint himself with the problems involved.
- The contractor shall issue all statutory notices to the local Authority during progress and completion of works.

1:100 0 1 2 3 4

|         |              |     |       |
|---------|--------------|-----|-------|
| A       | -            | -   | -/-/- |
| REV:    | DESCRIPTION: | BY: | DATE: |
| STATUS: |              |     |       |

PLANNING



Whitehall Place  
47 The Terrace,  
Gravesend, Kent  
DA12 2DL  
01474 247 787  
info@barronedwards.co.uk  
www.barronedwards.co.uk

SITE:  
8-9 King Street  
Gravesend  
Kent  
DA12 2EB

TITLE:  
Existing and Proposed  
Ground Floor Plans

|                       |                    |                |
|-----------------------|--------------------|----------------|
| SCALE AT A2:<br>1:100 | DATE:<br>03.08.23  | DRAWN:<br>HH   |
| PROJECT NO:<br>----   | DRAWING NO:<br>002 | REVISION:<br>B |