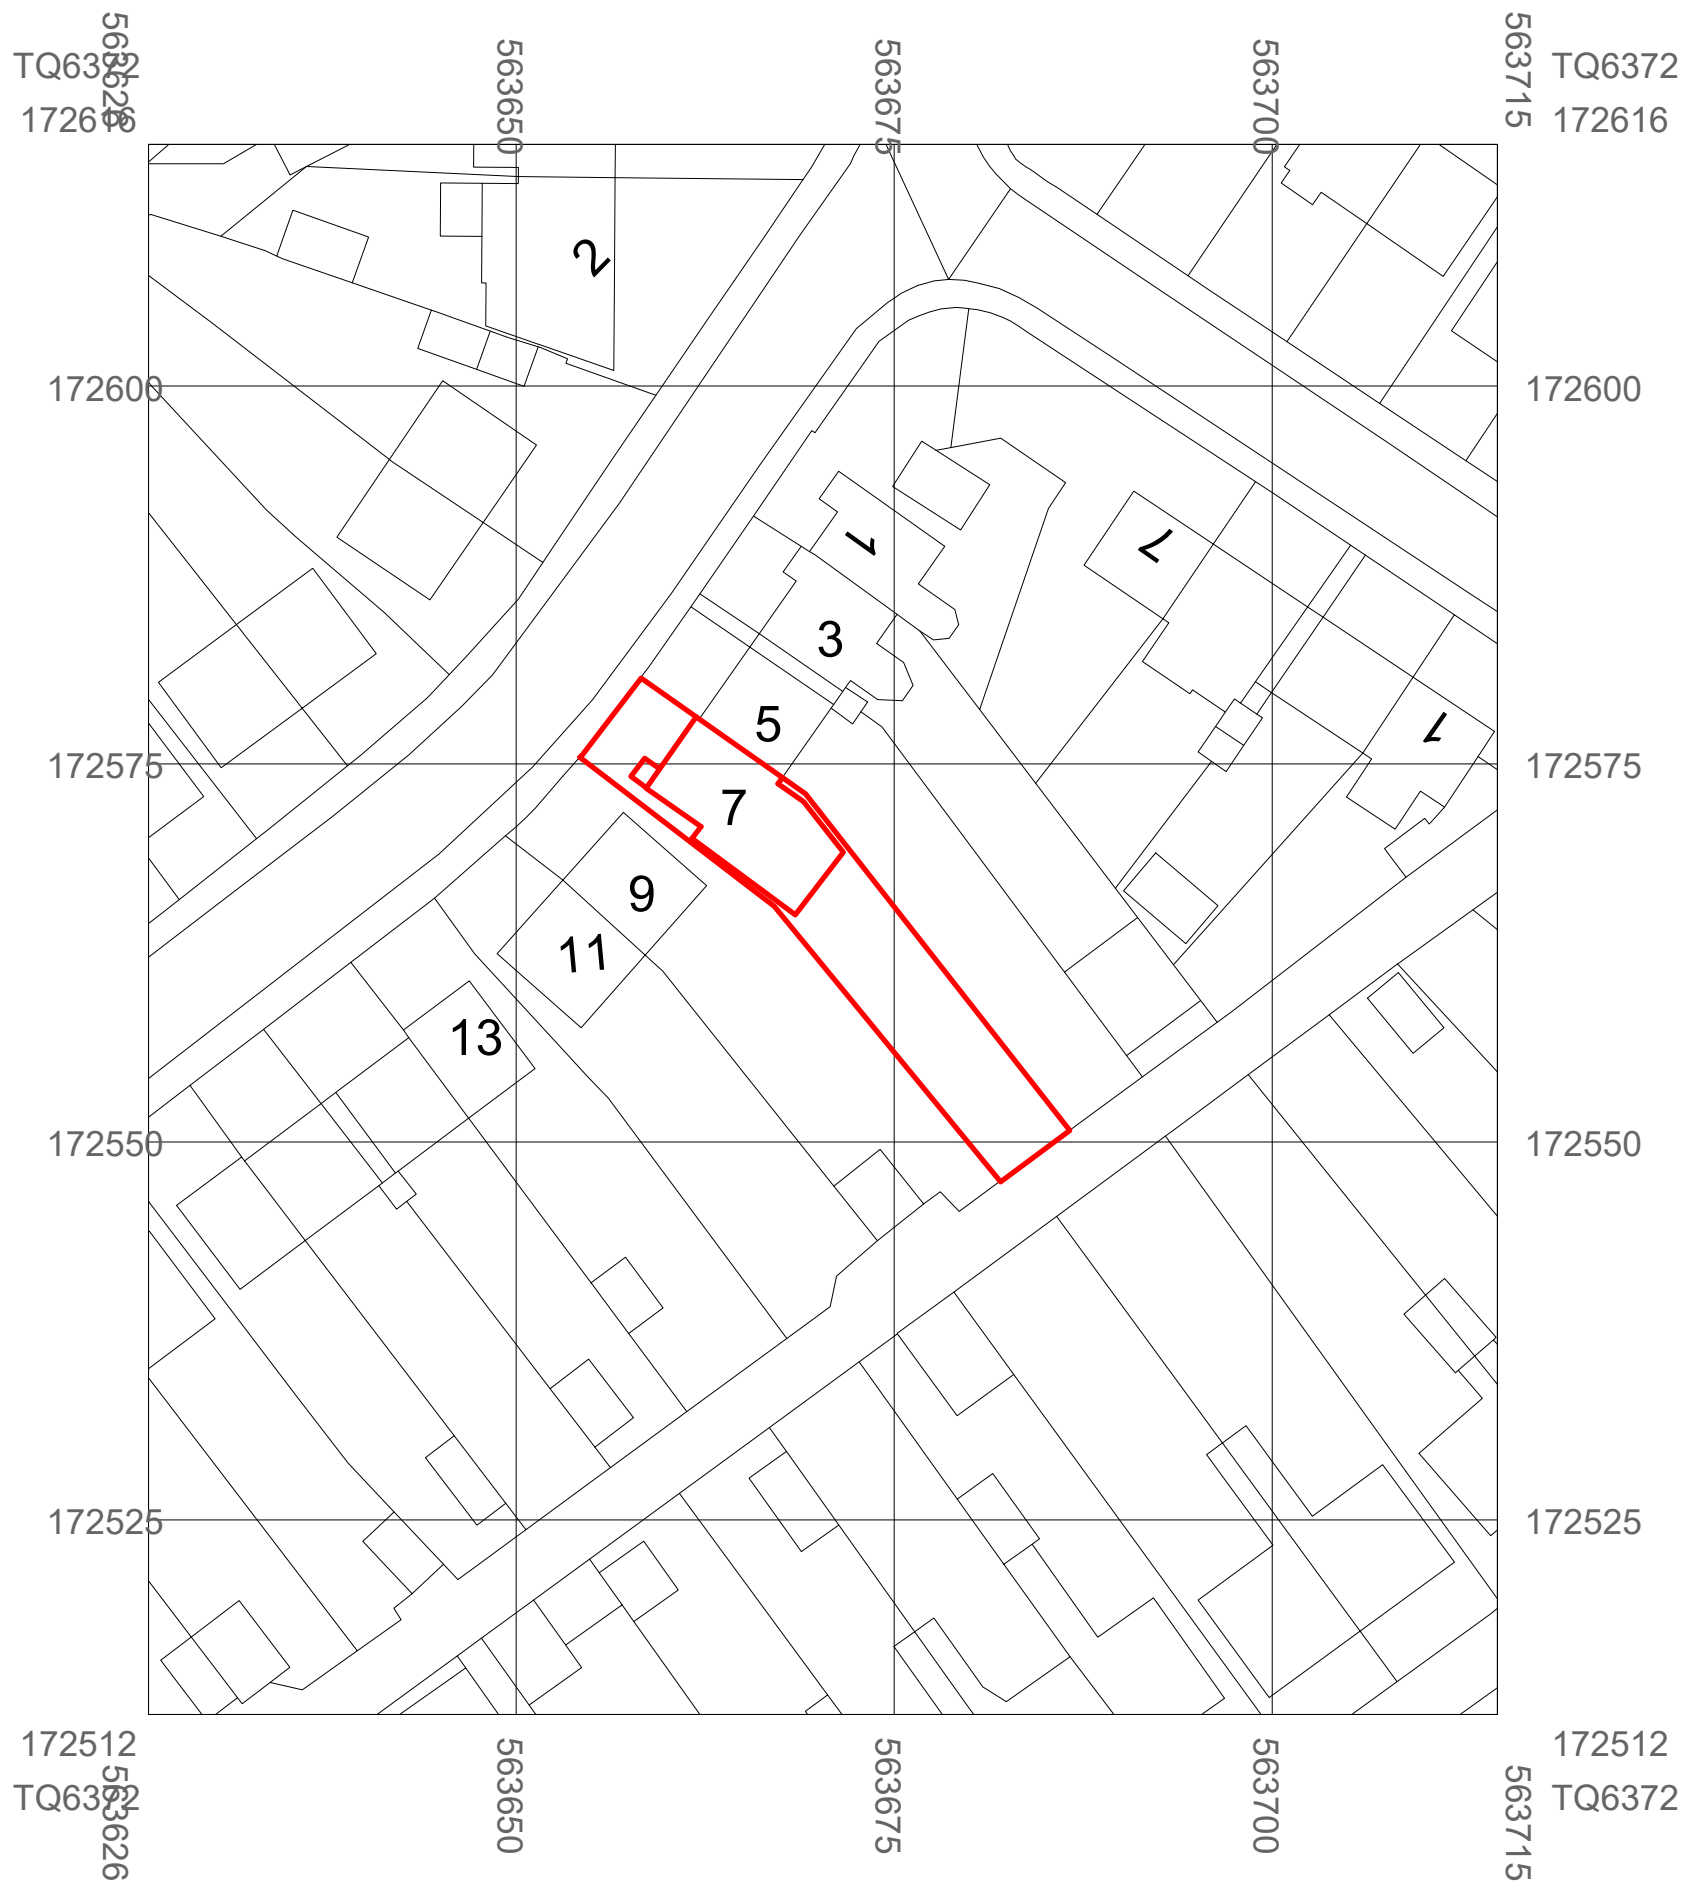


7 Greenhill Rd, Northfleet, Gravesend DA11 7EZ Proposed Site Plan	Client Khalid	REF	REV
	Date	Sheet number PL/7GHR/SD/105500	Scale (@ A3)
	Drawn MMK	Sanaa Designs	
	Checked by TK	18 Grenadier Close Rainham, Kent ME8 8NQ Email - sanaadesigns@gmail.com Mobile - 07583 437	