




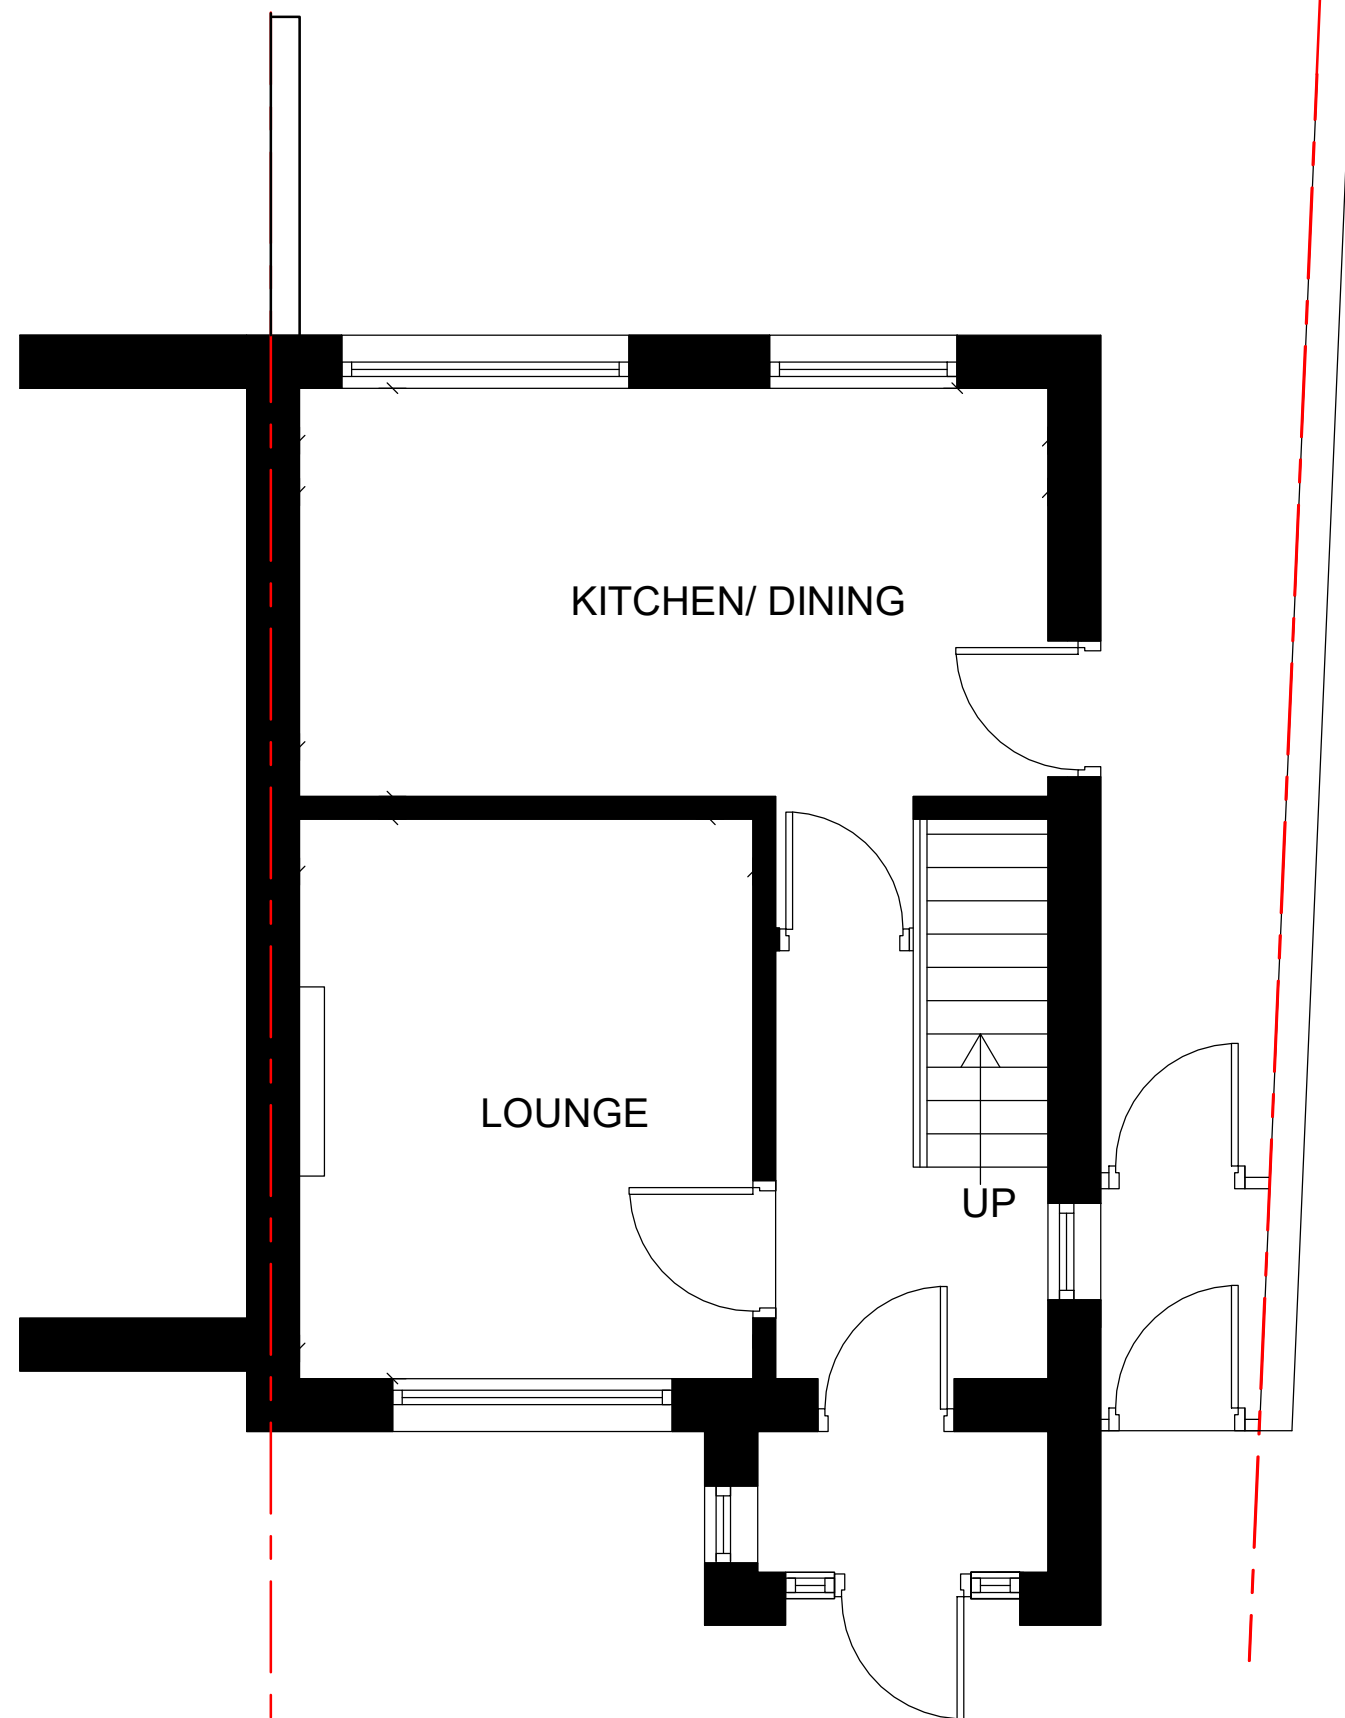

Existing Ground Floor Plan
1 : 50

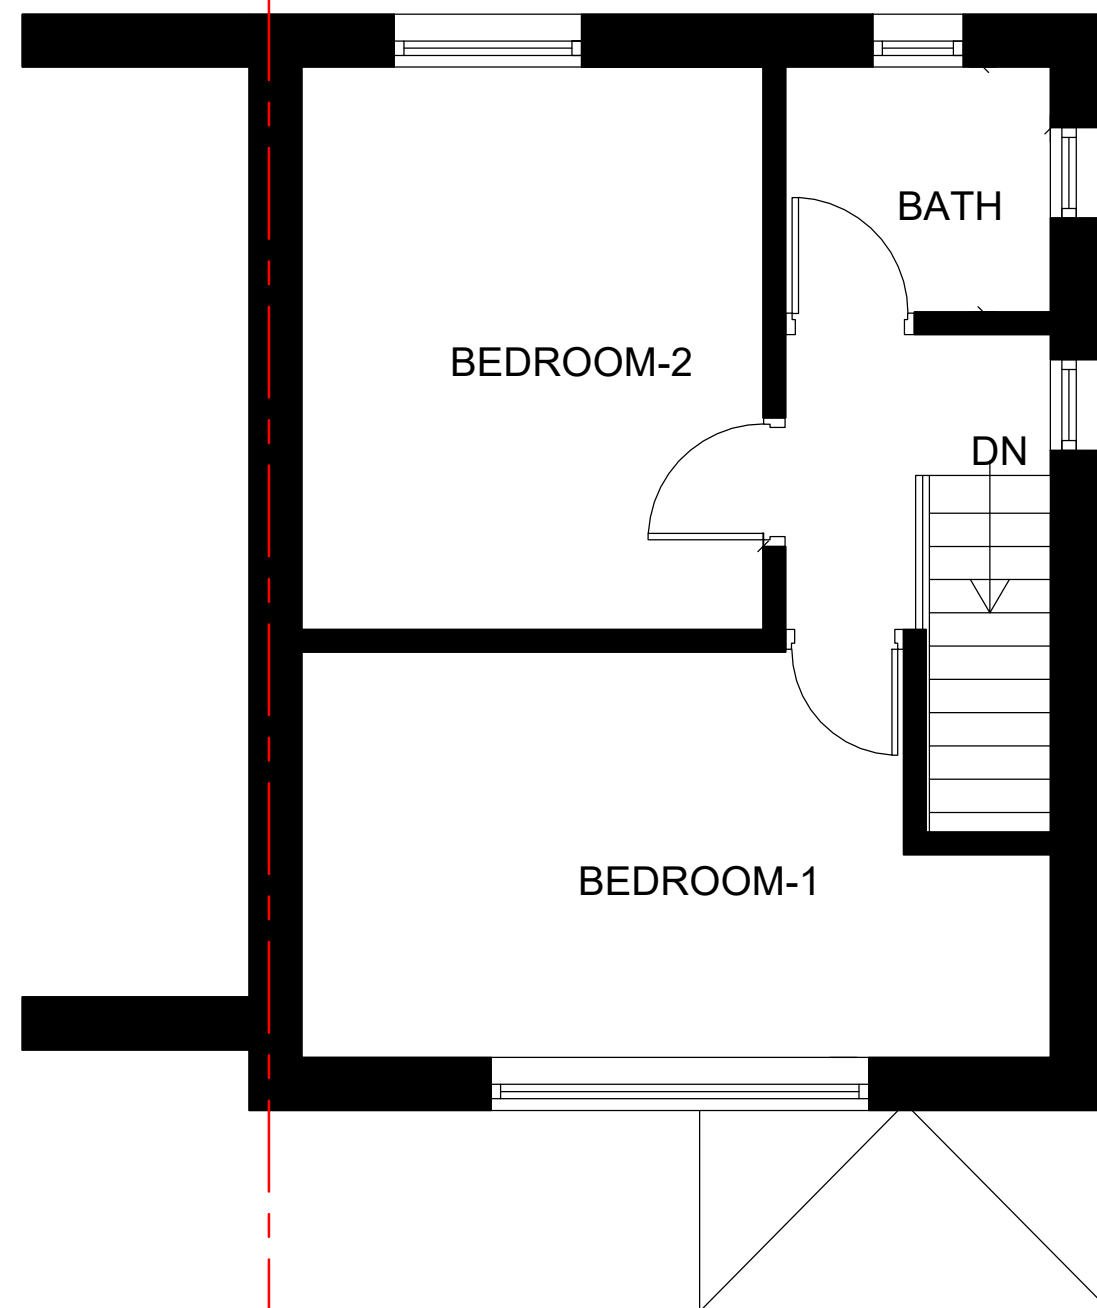

Existing First Floor Plan
1 : 50

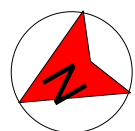

No .	Description	Date

**7 Greenhill Rd, Northfleet,
Gravesend DA11 7EZ
Existing Plans**

Client Khalid	REF	REV
Date	Sheet number PL/7GHR/SD/10050	Scale (@ A3)
Drawn MMK	Checked by Sanaa Designs	Email - sanaadesigns@gmail.com
TK	18 Grenadier Close Rainham, Kent ME8 8NQ	Mobile - 07583 4375