



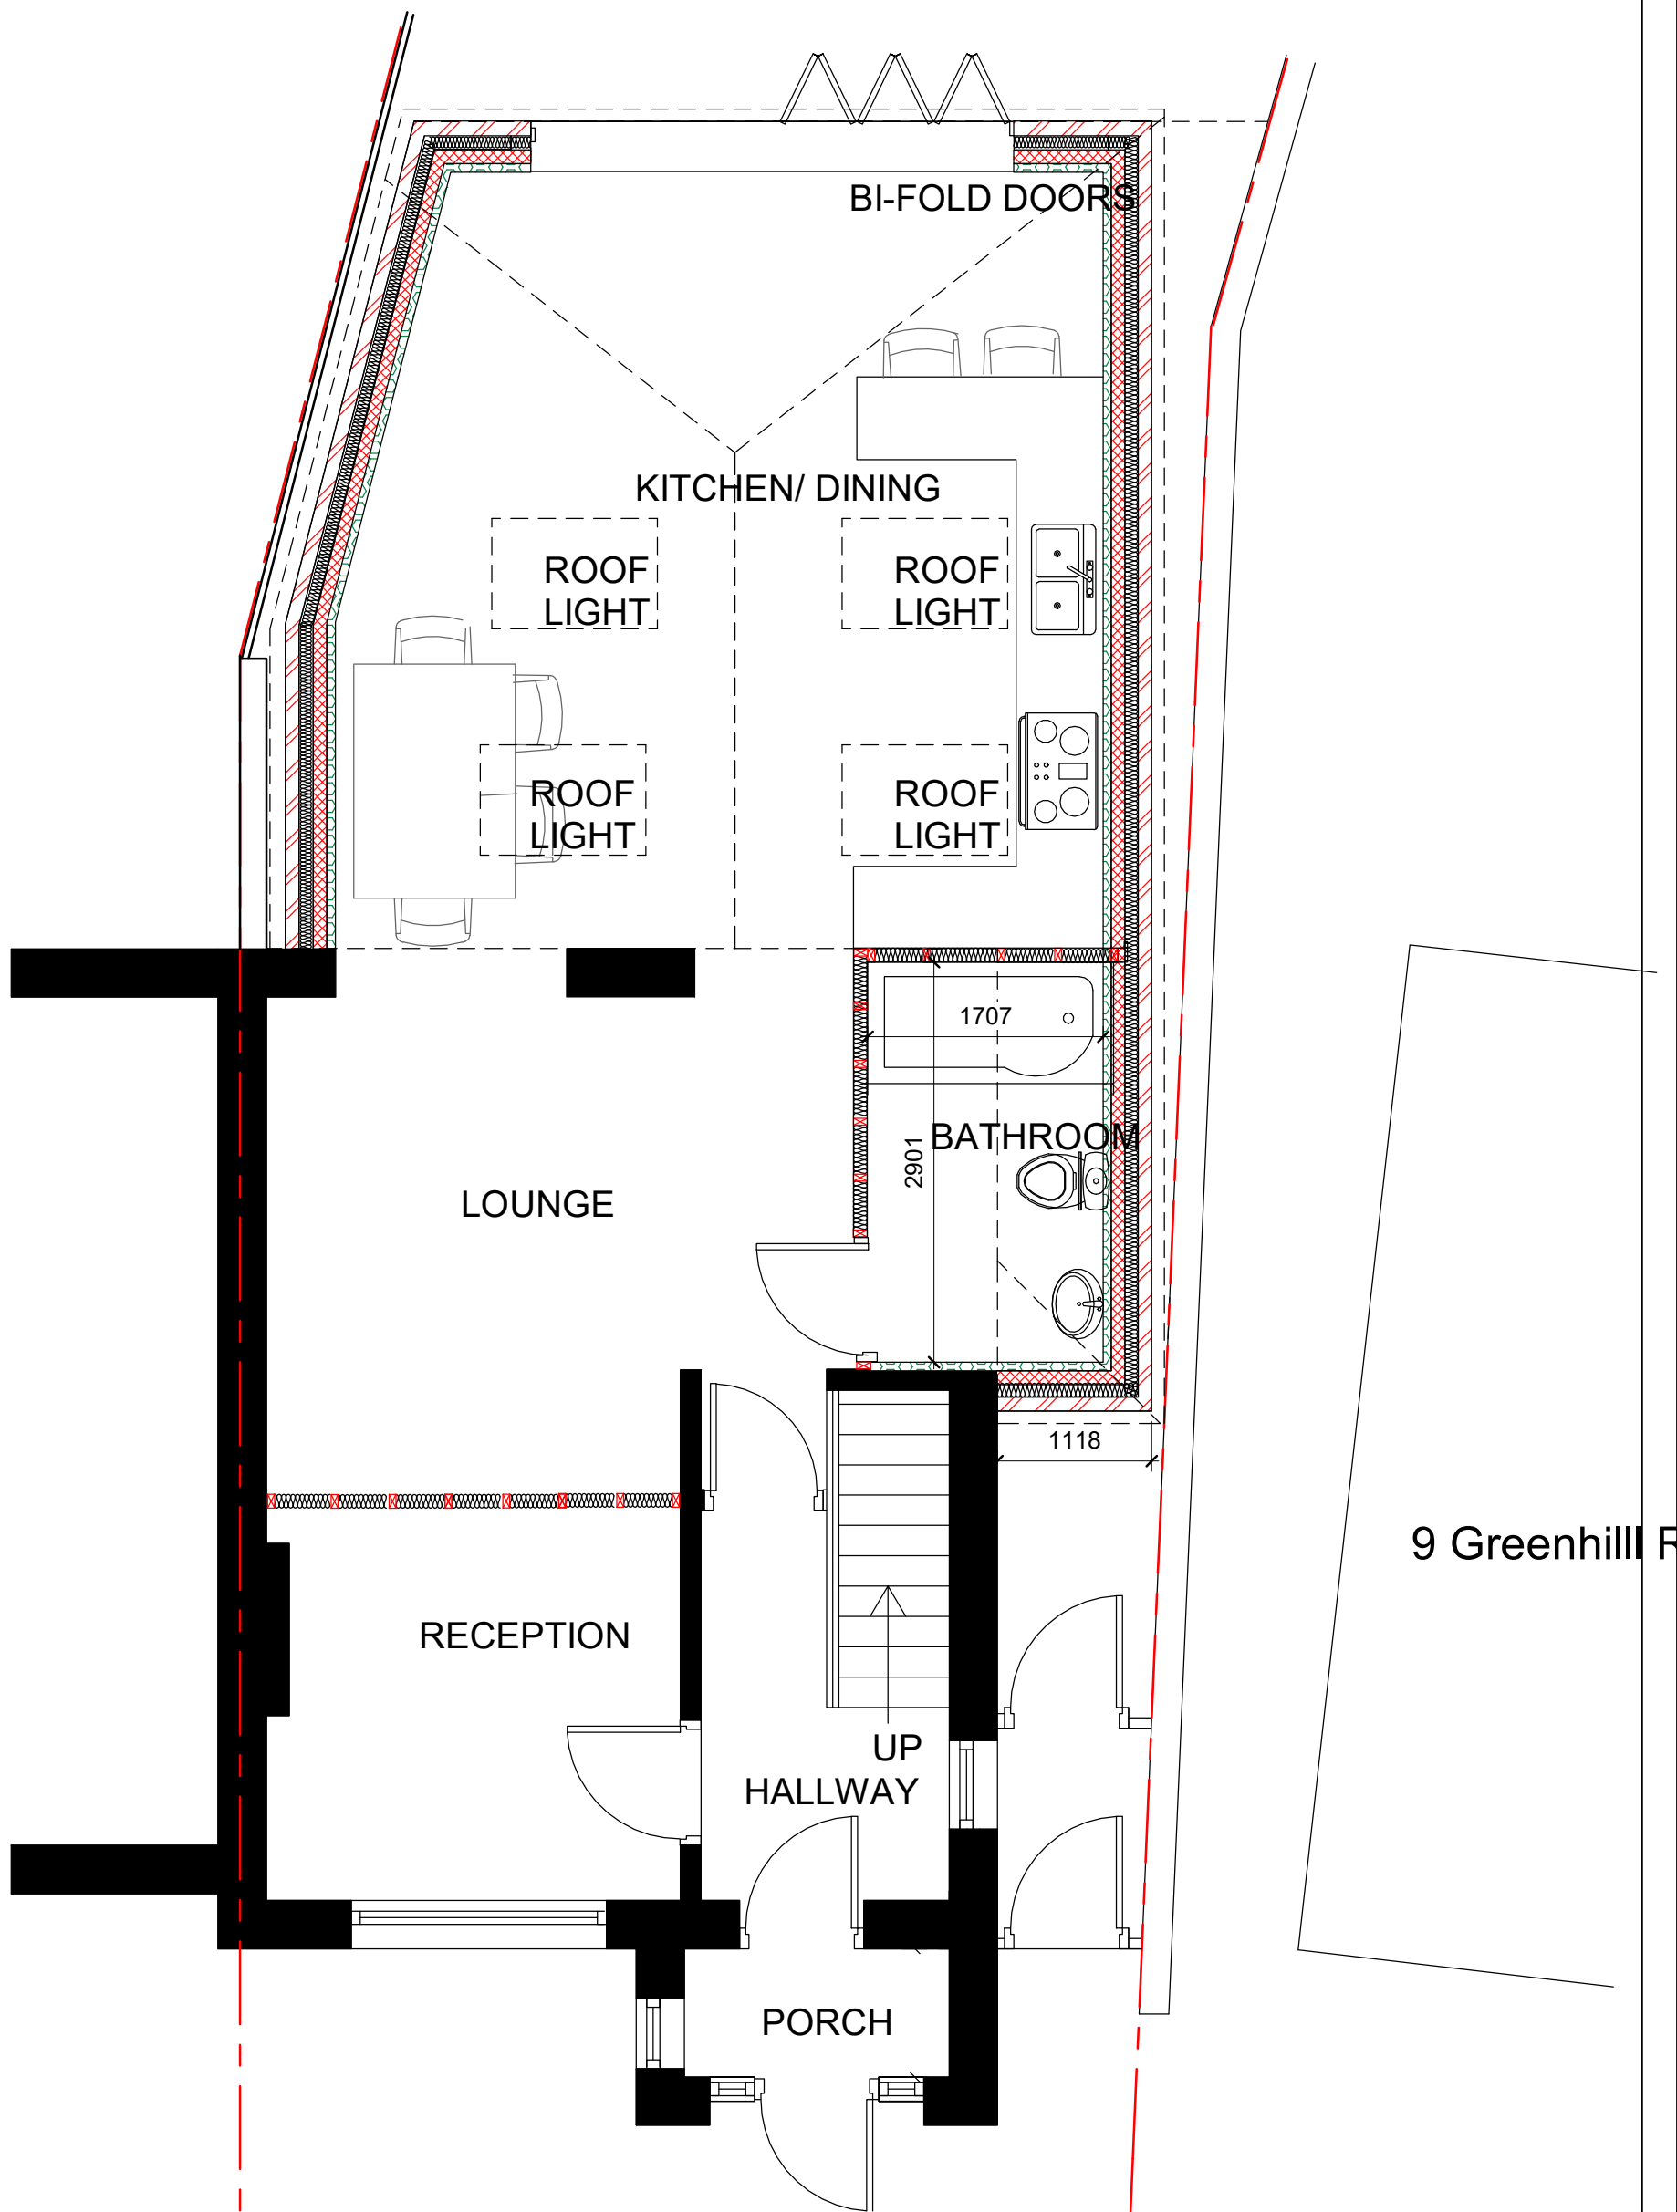

Proposed Ground Floor Plan

1 : 50

 

7 Greenhill Rd, Northfleet,
Gravesend DA11 7EZ
Proposed Ground Floor Plan

Client	Khalid	REF	REV
Date		Sheet number	Scale (@ A3)
Drawn	MMK	PL/7GHR/SD	1:50
Checked by	TK	Sanaa Designs	
		18 Grenadier Close Rainham, Kent ME8 8NQ	Email - sanaadesigns@gmail.com Mobile - 07583 437