


KEY

-INDICATES EXISTING WALLS


-INDICATES DEMOLITIONS / TO BE REMOVED

-INDICATES NEW WALLS


-PROPOSED PRIVATE DRAIN

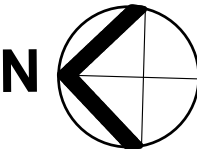



PROPOSED FLOOR PLAN

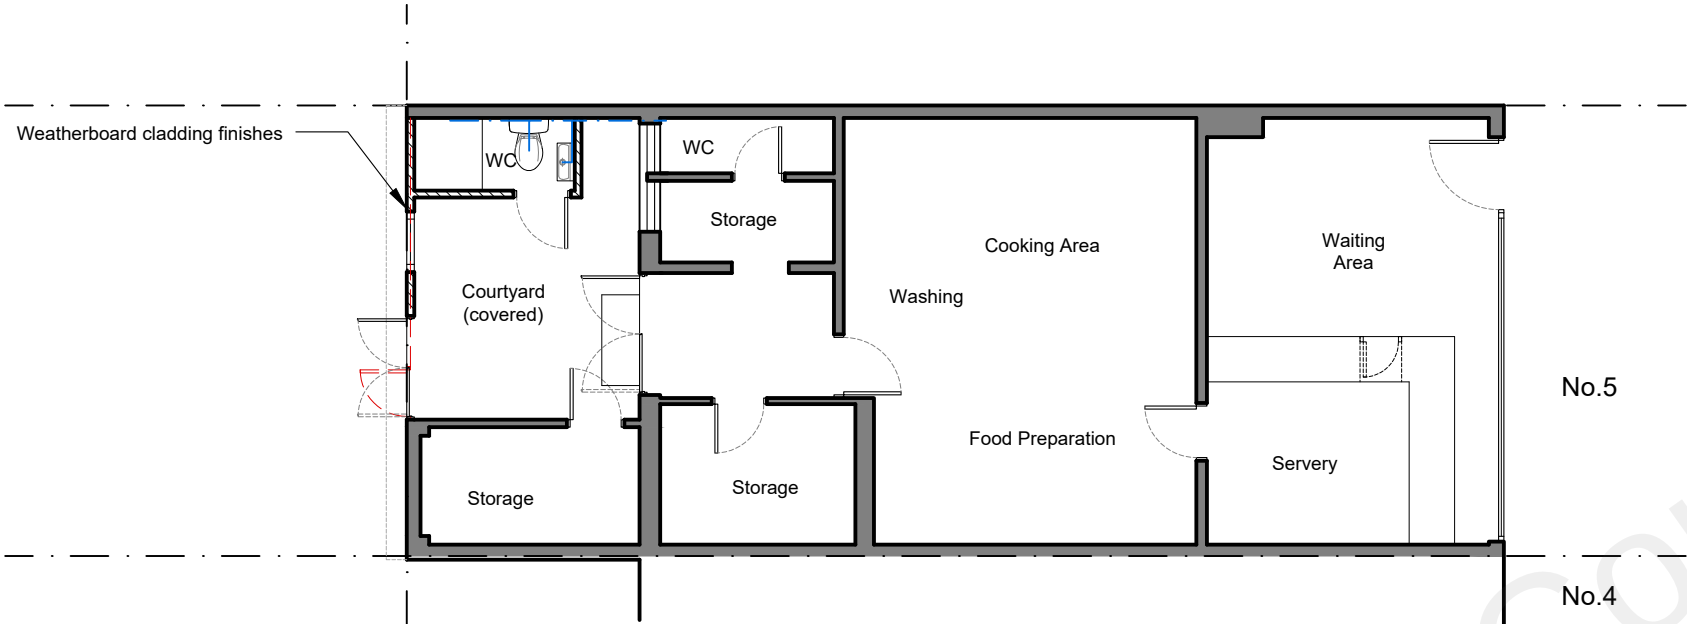

CURRENT FLOOR PLAN

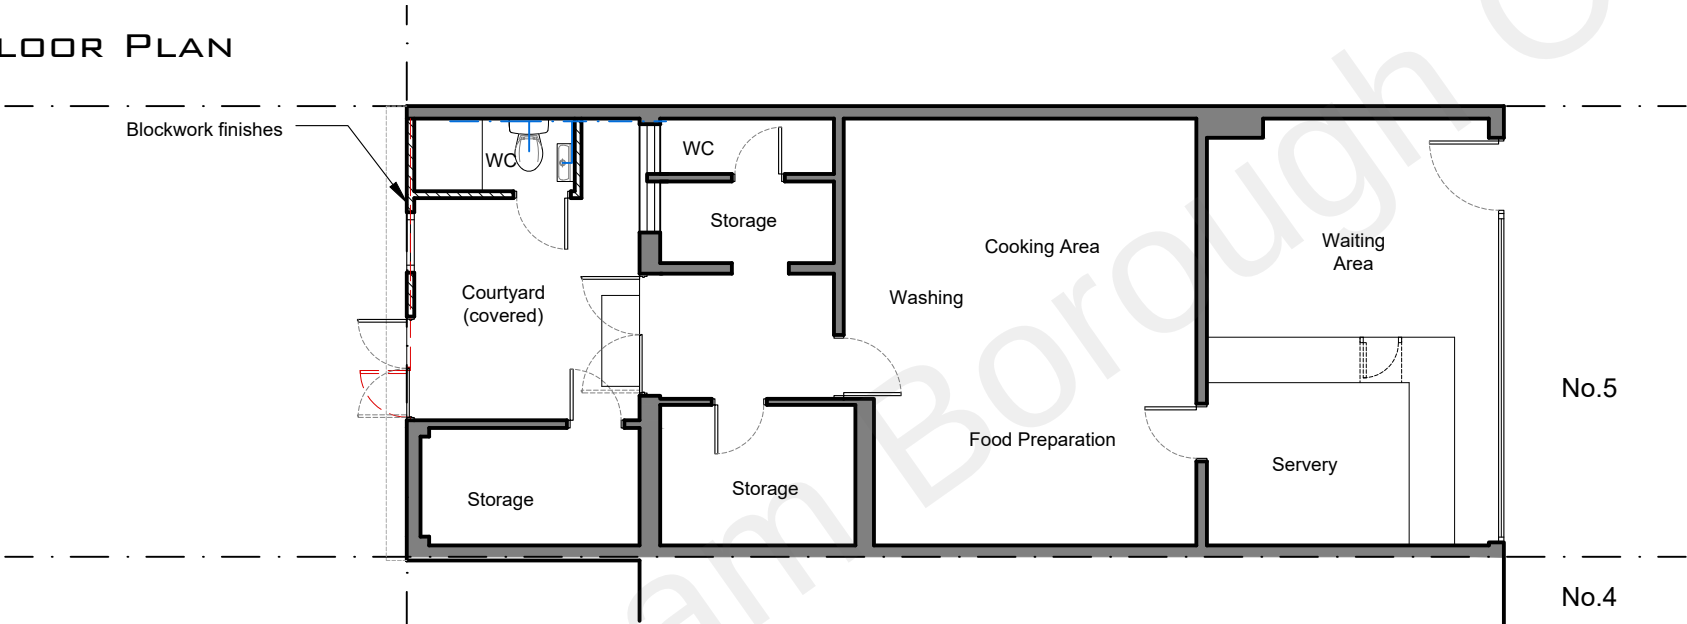

PREVIOUS FLOOR PLAN

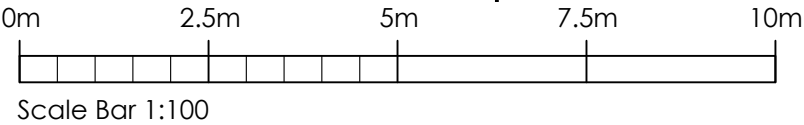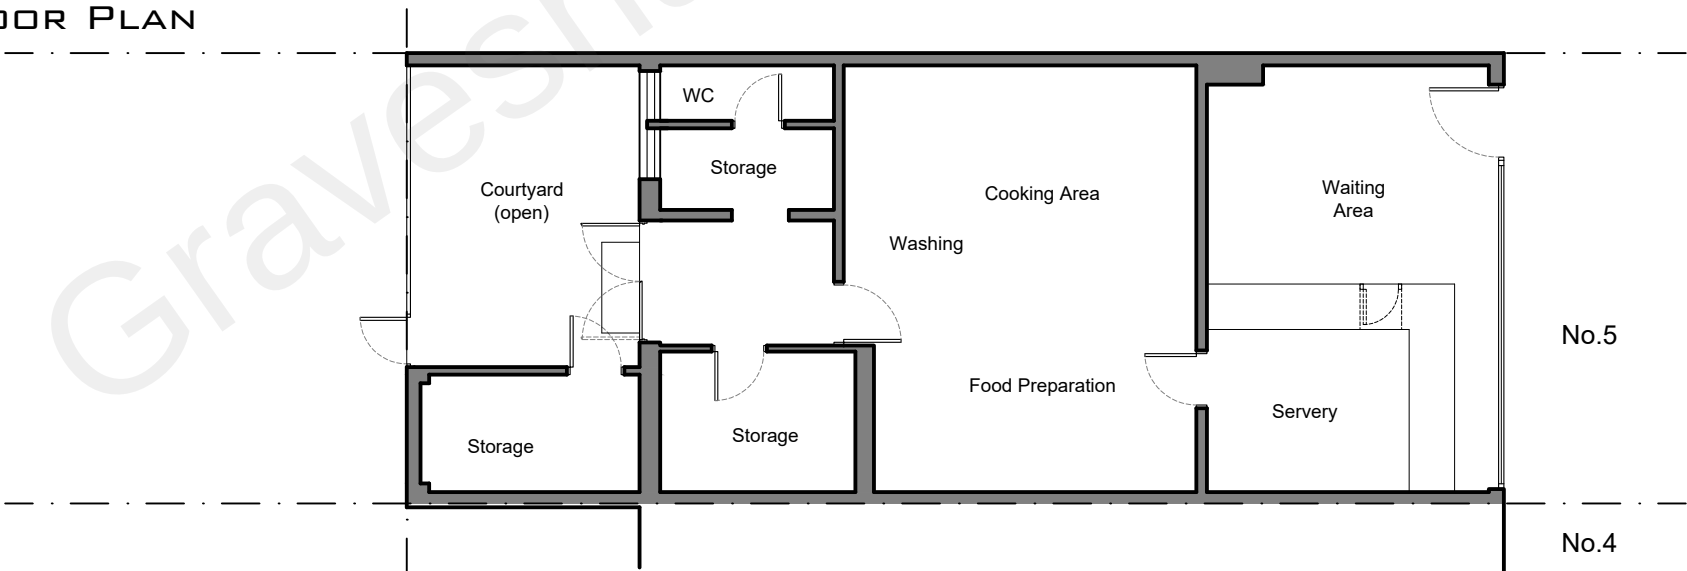

Project: Vigo Tandoori			
5 The Bay, Meopham			
Vigo Village, Gravesend, Kent			
DA13 0TD			
Title: Previous, Current & Proposed Floor Plans			
Date:	Scale:	Dwg No:	Rev:
Nov 22	1:100 @ A3	01-02	-