

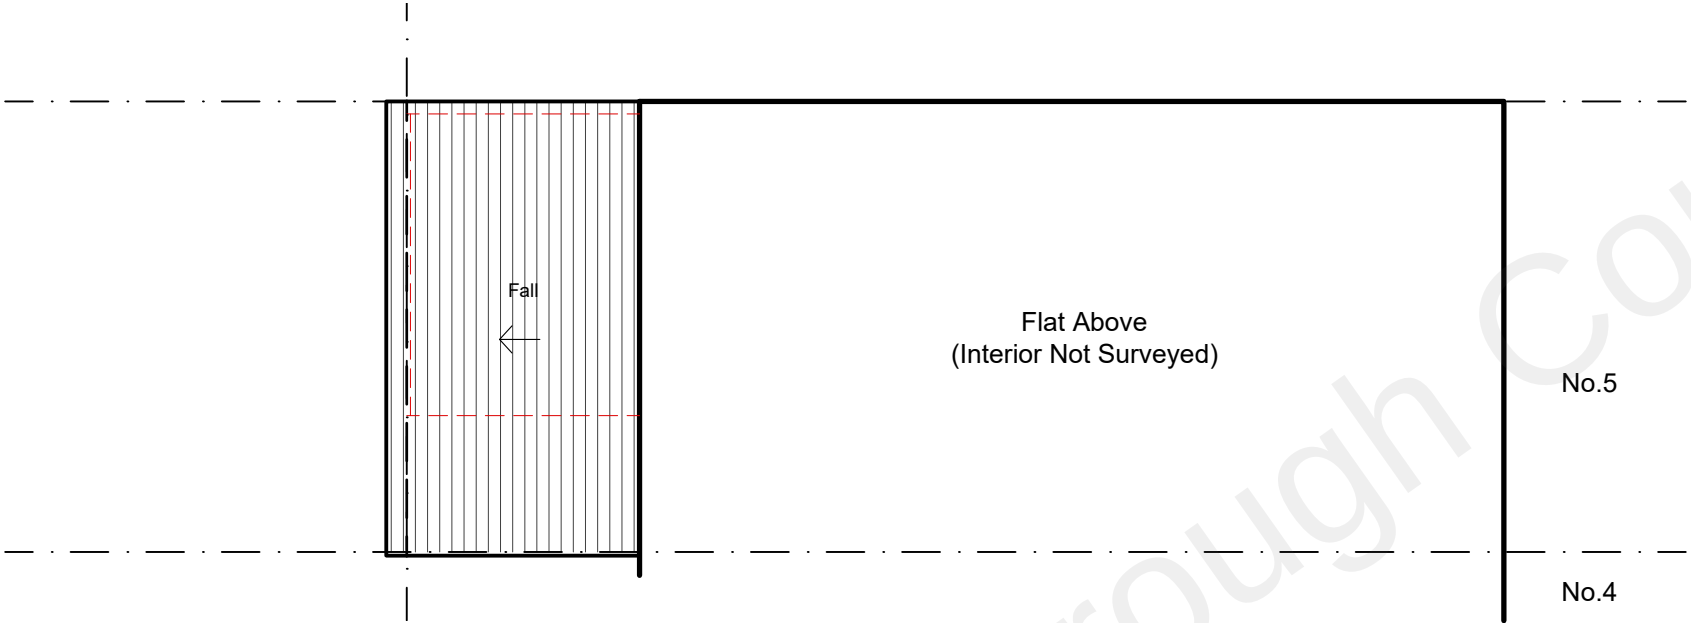



KEY
-INDICATES DEMOLITIONS / TO BE REMOVED

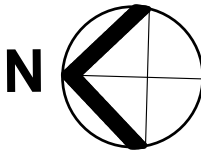

CURRENT/PROPOSED ROOF PLAN

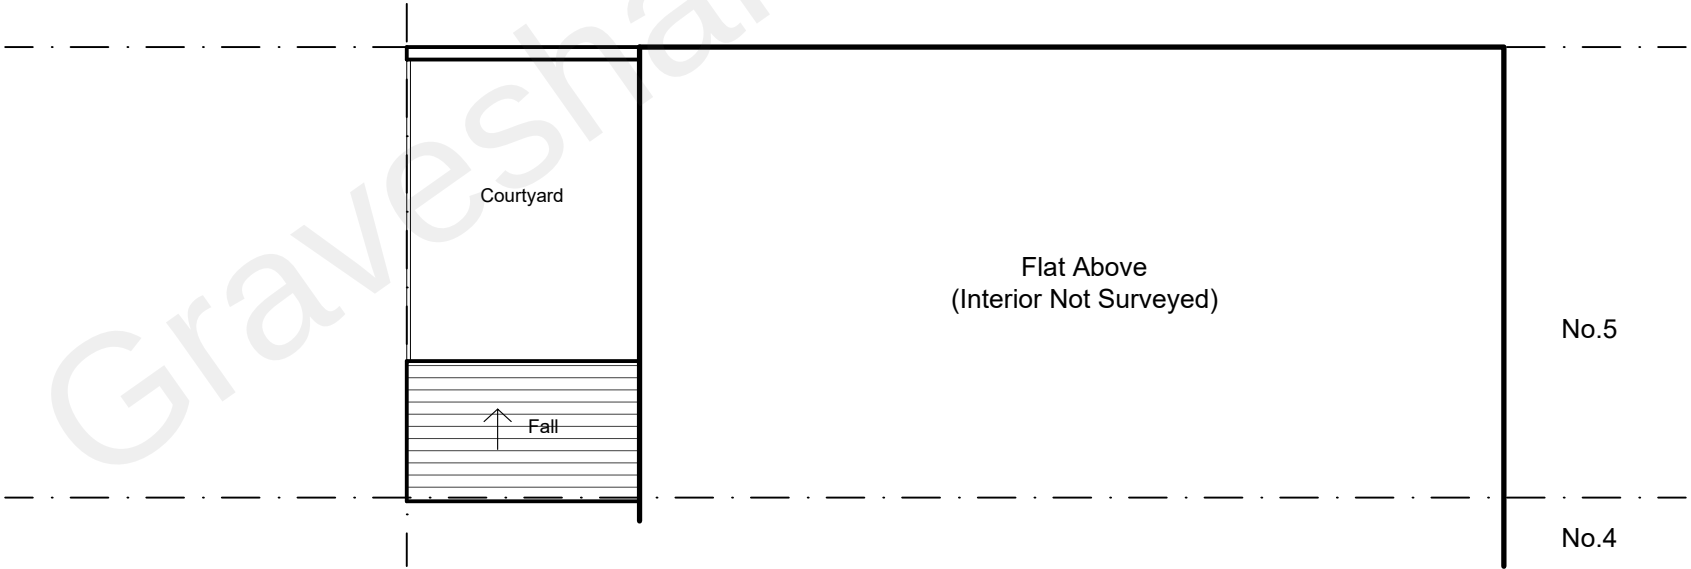

PREVIOUS ROOF PLAN

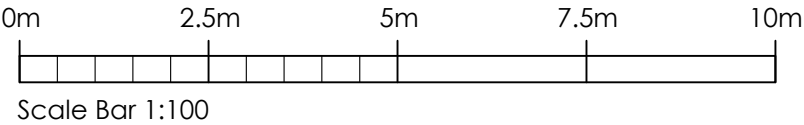

Project: Vigo Tandoori			
5 The Bay, Meopham			
Vigo Village, Gravesend, Kent			
DA13 0TD			
Title: Previous, Current & Proposed Roof Plans			
Date:	Scale:	Dwg No:	Rev:
Nov 22	1:100 @ A3	01-03	-