



DO NOT SCALE FROM THIS DRAWING. ALL DIMENSIONS ARE TO BE CHECKED ON SITE. THIS DRAWING IS TO BE READ IN CONJUNCTION WITH ALL CONSULTANTS INFORMATION.


TAYLORHARE ARCHITECTS IS A LIMITED COMPANY  
REGISTERED IN ENGLAND AND WALES:  
NO. 10655684.

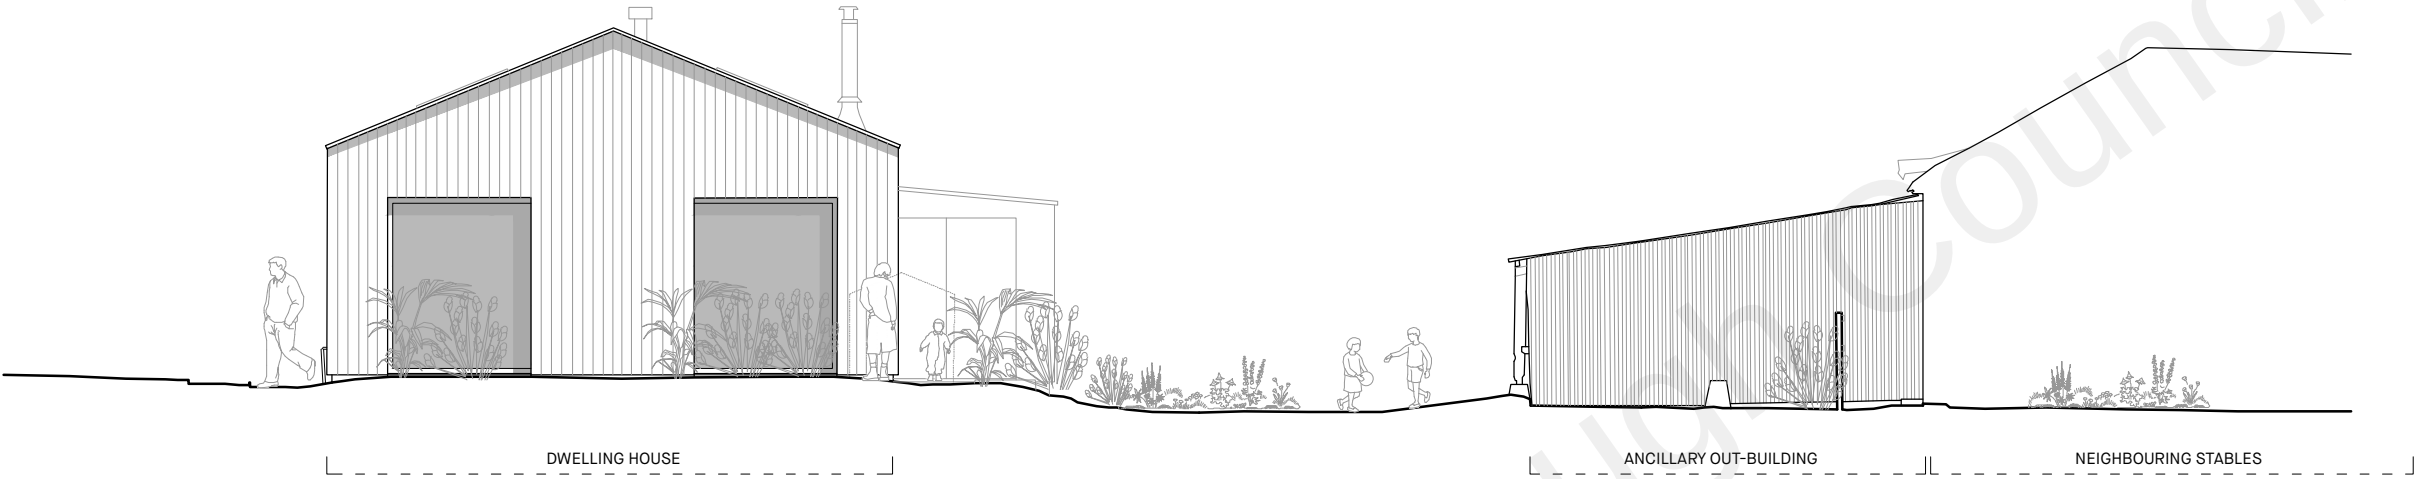

EXISTING NORTH-EAST ELEVATION

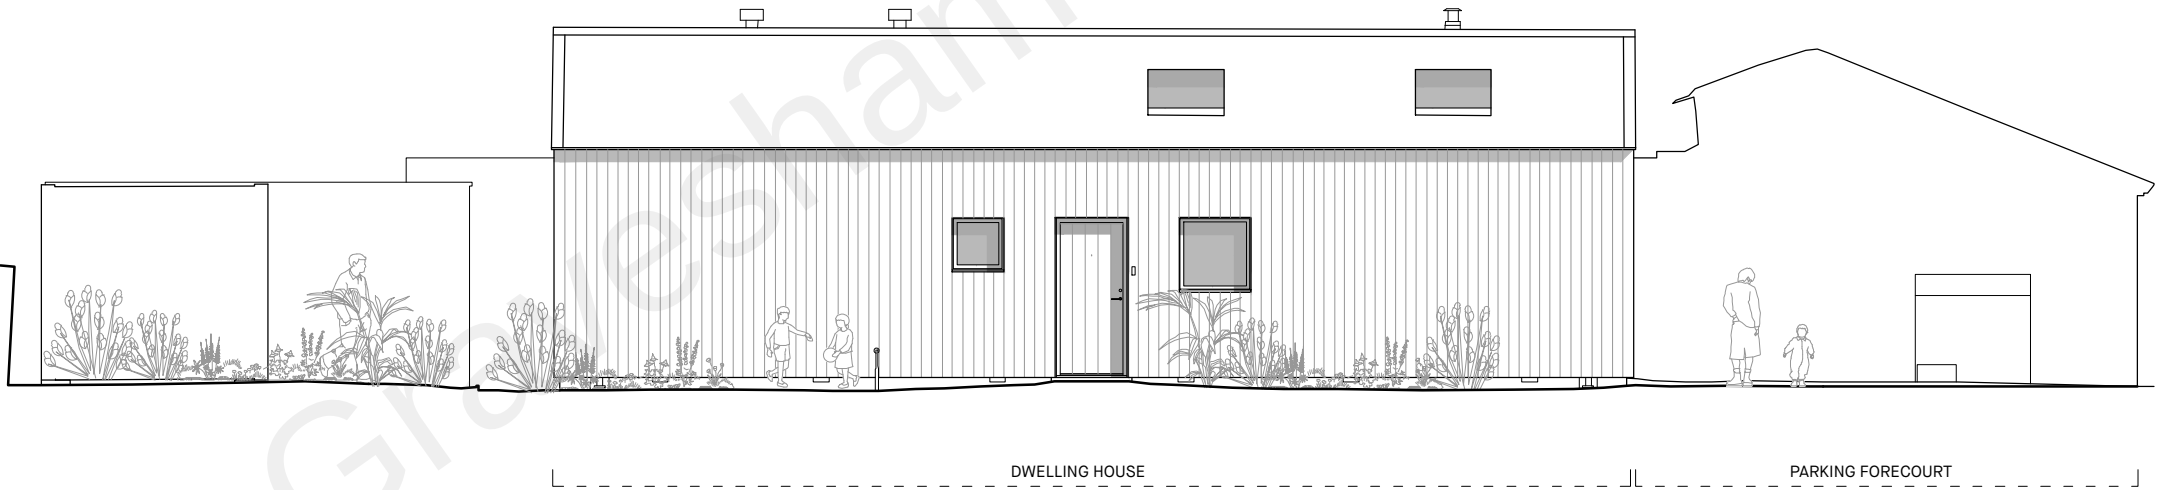

EXISTING SOUTH-EAST ELEVATION

 

| REV | DATE | DESCRIPTION |
|-----|------|-------------|
|     |      |             |
|     |      |             |
|     |      |             |
|     |      |             |

T

H

A

01227 668 073

hello@taylorhare.com

taylorhare.com

TaylorHare Architects

The Cowshed  
Overland Lane  
Ash, CT3 2LE

PROJECT:  
2114 BJMN  
CONVERSION/EXTENSION TO THE BARN  
JESKYN'S ROAD, COBHAM, DA13 9BL

DRAWING TITLE:  
EXISTING  
NE & SE ELEVATIONS

|                         |                   |
|-------------------------|-------------------|
| SCALE:<br>1:100 @ A3    | DRAWN BY:<br>11   |
| DATE DRAWN:<br>MAY 2021 | CHECKED BY:<br>03 |

STATUS:  
**PLANNING**

|                                    |           |
|------------------------------------|-----------|
| DRAWING NUMBER:<br><b>2114_004</b> | REVISION: |
|------------------------------------|-----------|