




SITE LOCATION
(Scale 1:50000)
Ordnance Survey map extract
based upon Landranger map series
with the permission of the controller of
His Majesty's Stationery Office
Licence No. 100047947
Crown copyright.

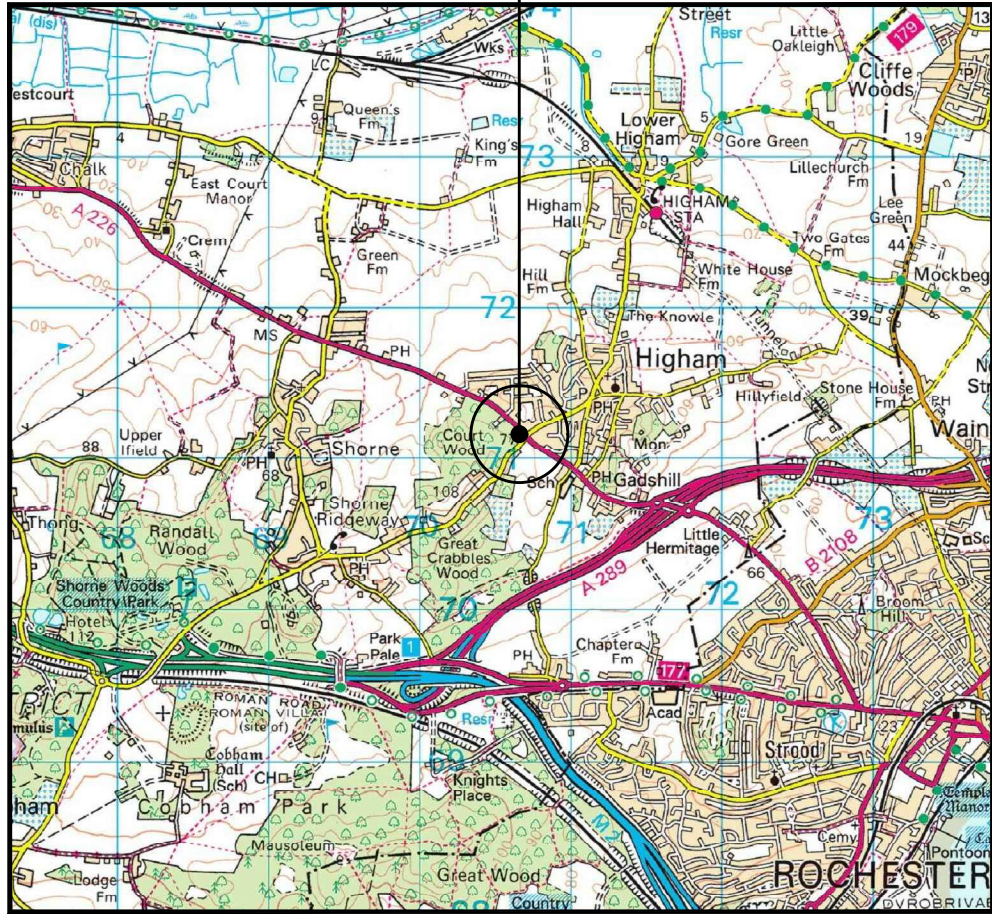

SITE PHOTOGRAPH

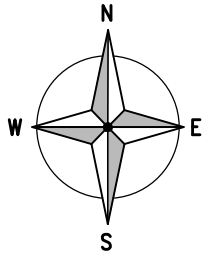


← = Right of Access
← = Public Access Route

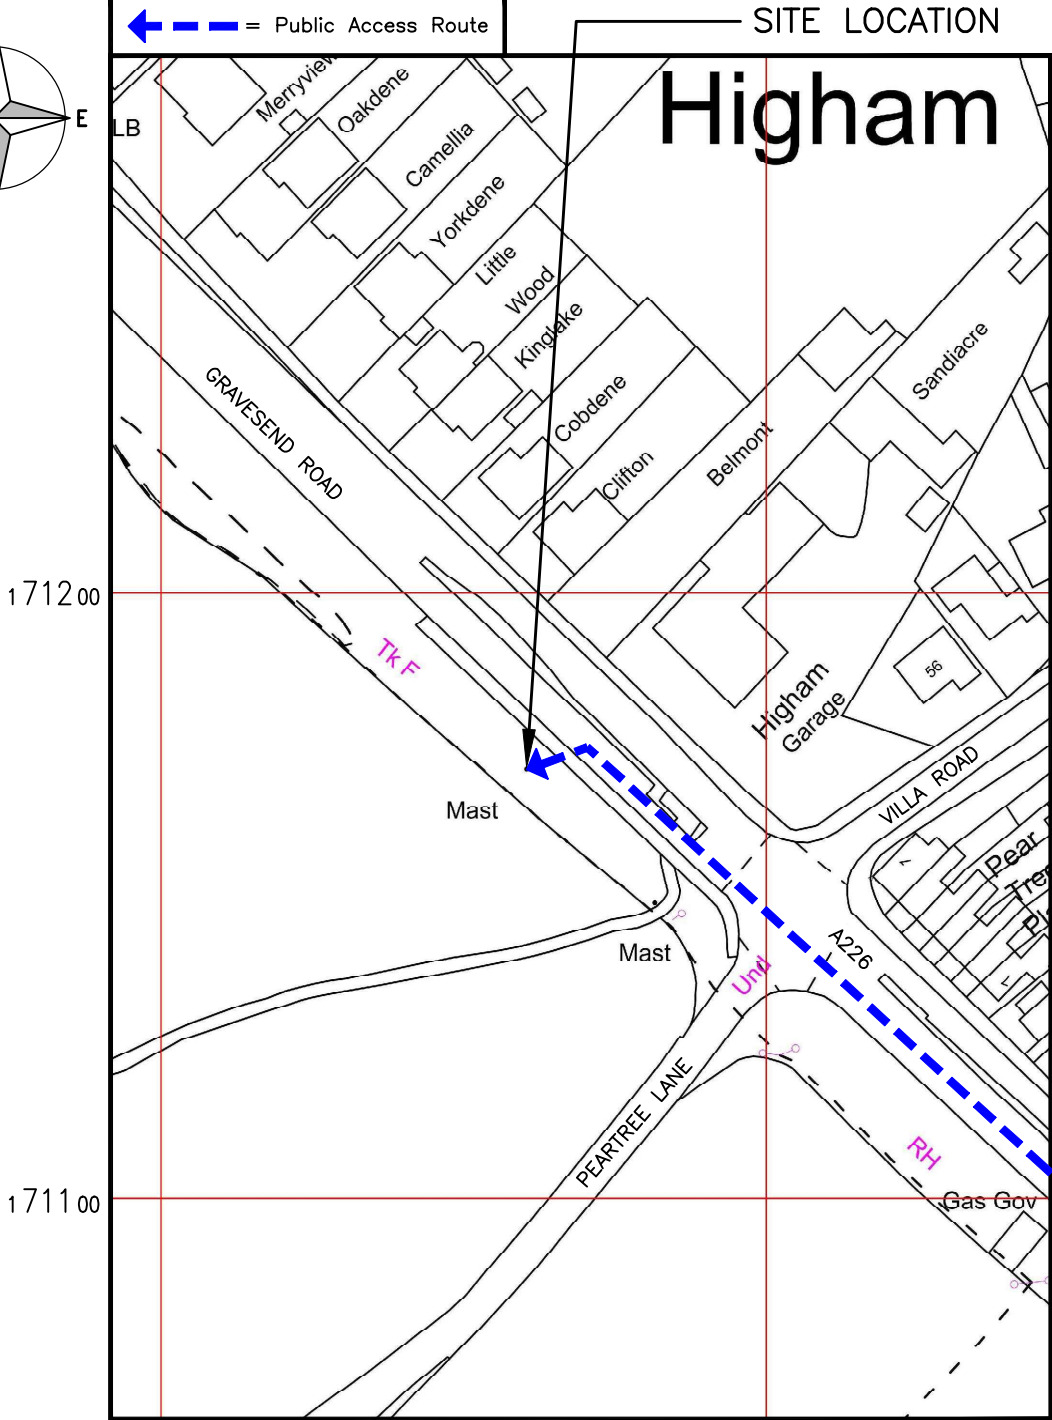

1712 00
1711 00
5706 00
5707 00

DETAILED SITE LOCATION
(Scale 1:1250)

Based upon Ordnance Survey map extract
with the permission of the Controller of
His Majesty's Stationery Office.
Crown copyright.
Licence No. 100047947

 

These drawings comply with VMO2 Non-Standard ICNIRP guidelines
Designed in accordance with Cornerstone documents: SDN0008 v5.1

EMF ACTIVE CONCESSION
APPROVED DATE

TBC
TBC

Non-Standard Reason
MBNL SW POLE WITHIN 30m & TREE PRUNING REQUIRED

ALL DIMENSIONS ARE IN mm UNLESS NOTED OTHERWISE

N.G.R | E: 570663 N: 171171

DIRECTIONS TO SITE:
ON THE M25 TRAVELLING SOUTH TOWARDS
DARTFORD/M20. A MILE AFTER THURROCK
SERVICES (JUNCTION 30/31) CONTINUE
ONTO THE A282 THEN TAKE THE A2 SLIP
ROAD TO CANTERBURY. KEEP RIGHT AT THE
FORK AND MERGE ONTO THE A2. TAKE THE
A289 EXIT TOWARDS
A228/GILLINGHAM/GRAIN. CONTINUE ONTO
HASTED ROAD/A289. TAKE THE A226 SLIP
ROAD TO GRAVESEND/ROCHESTER. AT THE
ROUNDBOUT, TAKE THE 1ST EXIT ONTO
GRAVESEND ROAD/A226. SITE IS ON THE
LEFT HAND SIDE JUST AFTER THE JUNCTION
WITH PEARTREE LANE.

NOTES:

A	Issued for Approval	VD	CLC	18.07.23
REV	MODIFICATION	BY	CH	DATE




Cell Name	Opt.
GRAVESEND ROAD, HIGHAM SW	-


Cell ID No		
CORNERSTONE	VMO2	VF
20612524	075835	N/A

Site Address / Contact Details
GRAVESEND ROAD JUNCTION OF PEARTREE LANE, HIGHAM ROCHESTER, KENT ME3 7DU

Drawing Title:		SITE LOCATION MAPS	
Purpose of issue:		PLANNING	Dw Re
Drawing Number:		100	A
Surveyed By: CP		Original Sheet Size: A3	Pac Issu
Drawn: VD	Date: 18.07.23	Checked: AJB	Date: 18.07.23 A

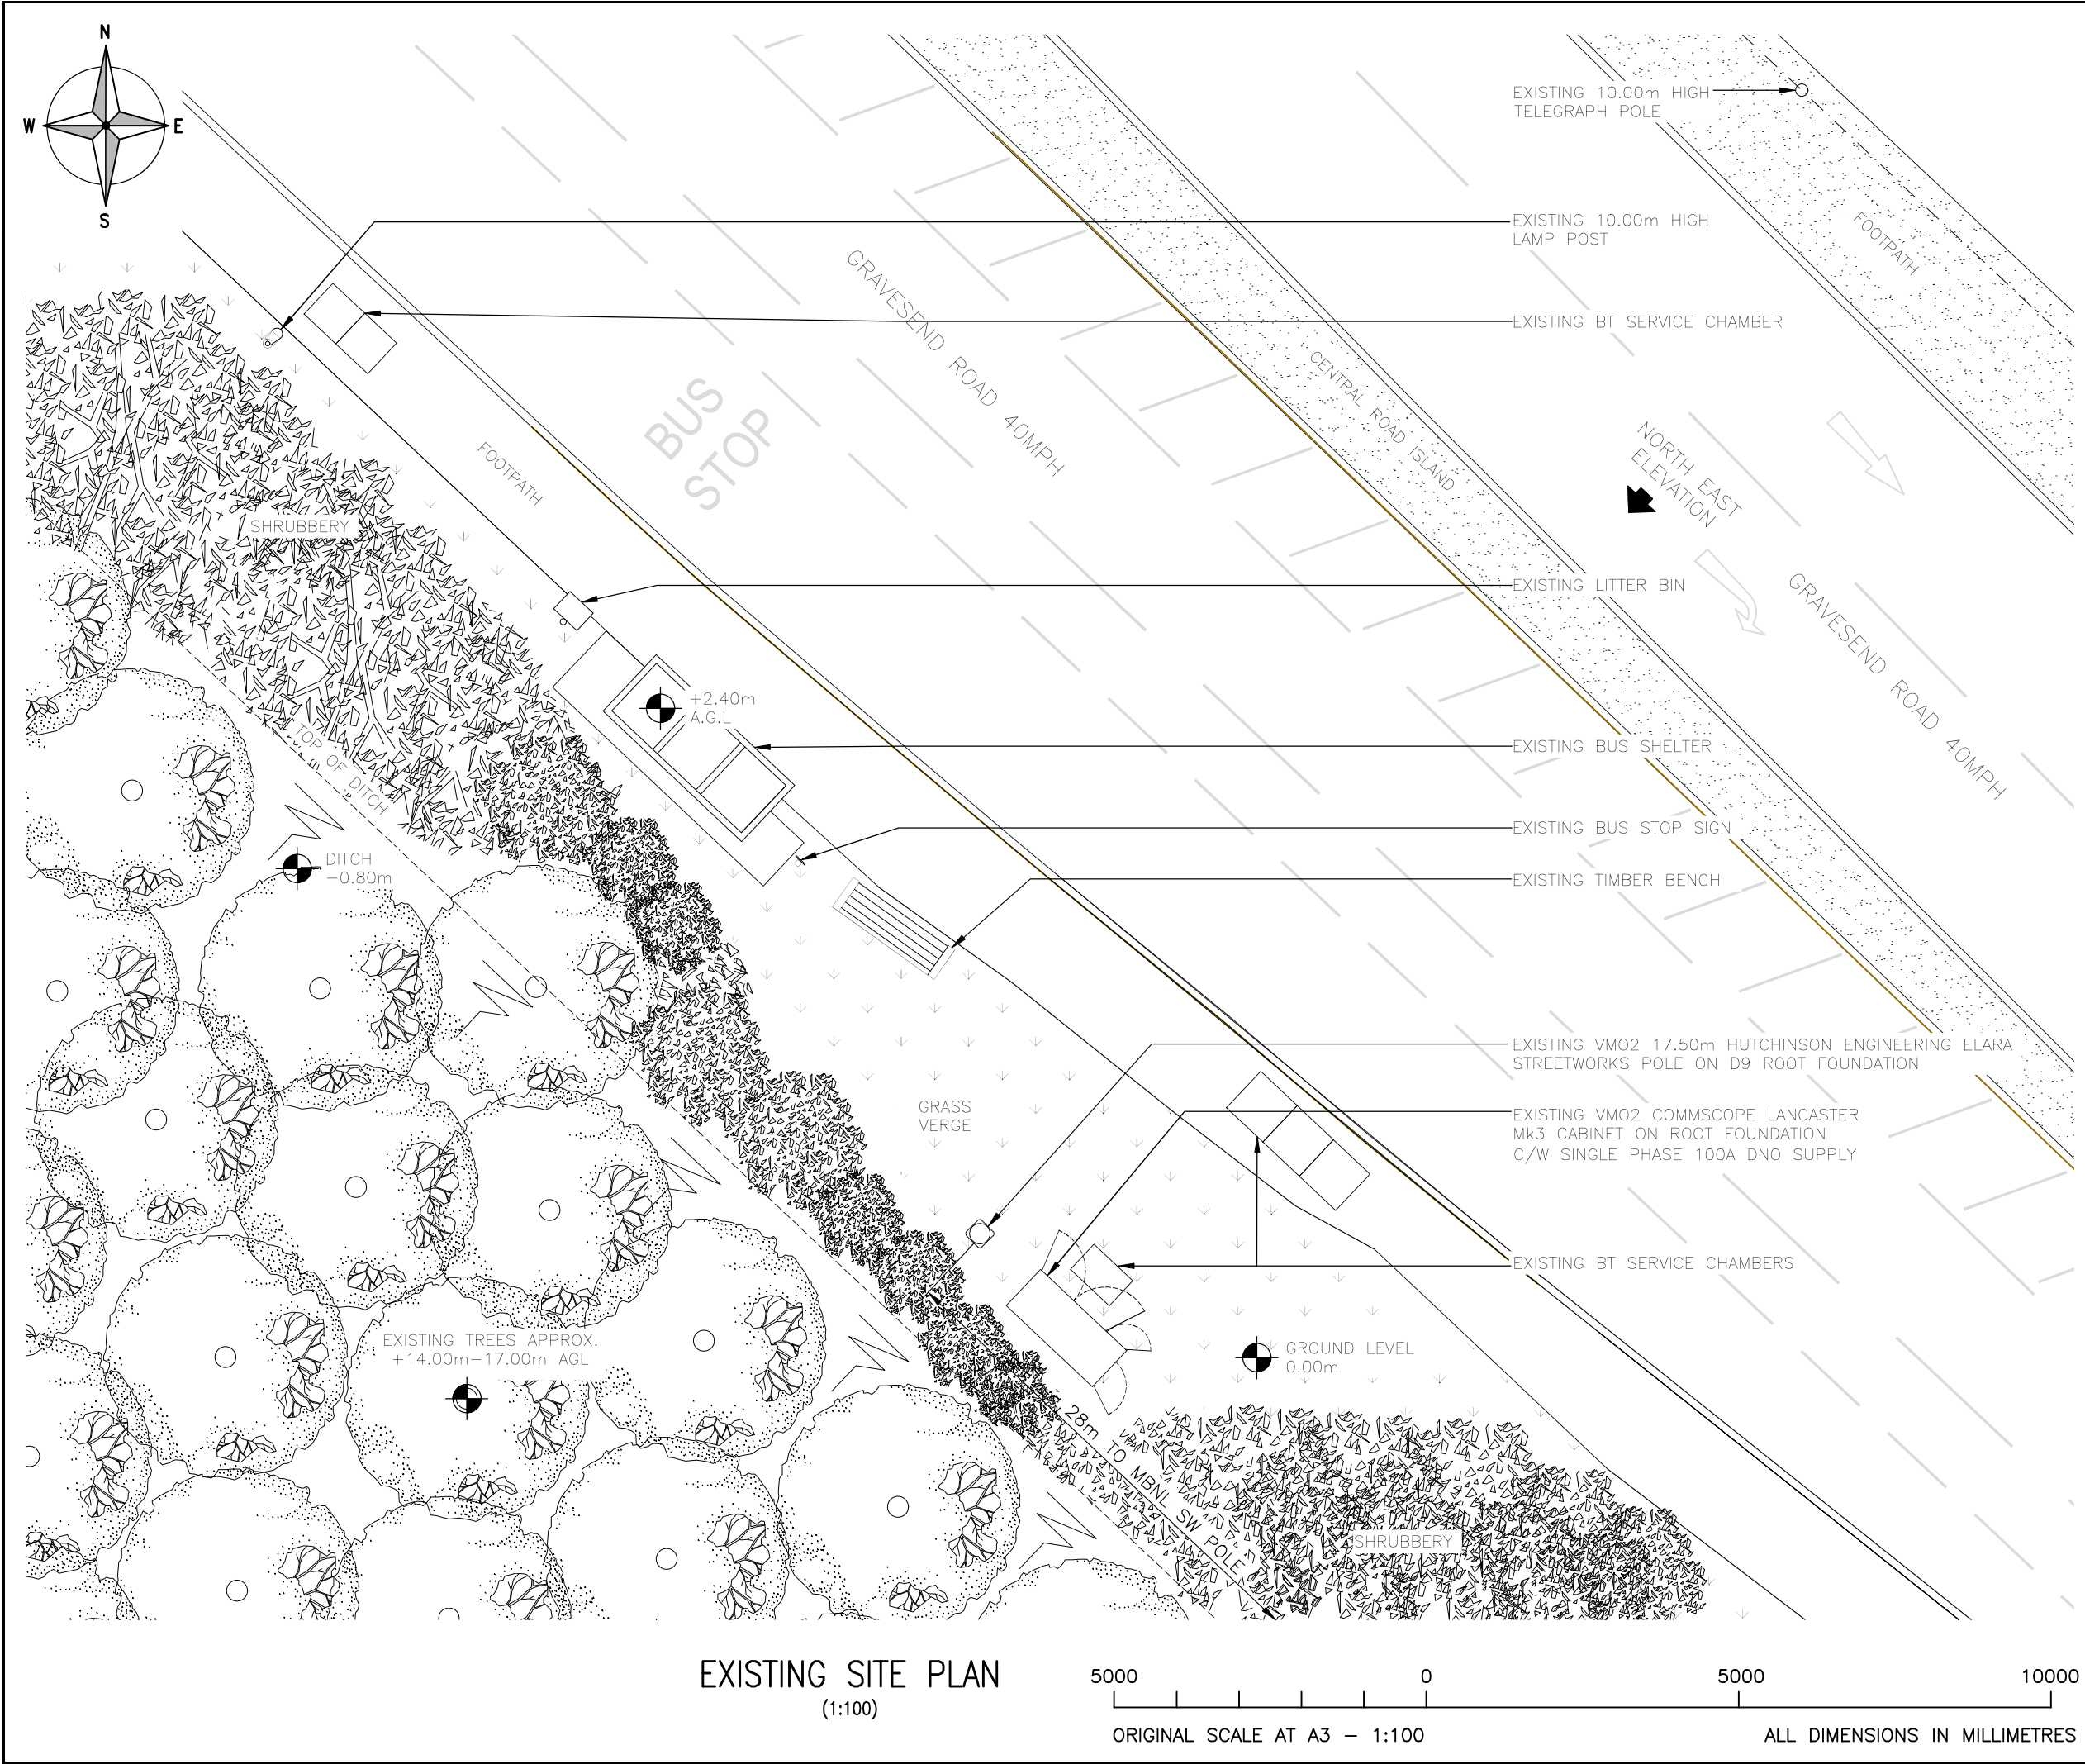

EXISTING SITE PLAN
(1:100)

 

ALL DIMENSIONS ARE IN mm UNLESS NOTED OTHERWISE

N.G.R	E: 570663 N: 171171
-------	---------------------


NOTES:

A	Issued for Approval	VD	CLC	18.07.23
REV	MODIFICATION	BY	CH	DATE

ICS GROUP

O₂
CORNERSTONE - SOUTH EAST

Cell Name		Opt.
GRAVESEND ROAD, HIGHAM SW		-
Cell ID No		
CORNERSTONE	VMO2	VF
20612524	075835	N/A
Site Address / Contact Details		
GRAVESEND ROAD JUNCTION OF PEARTREE LANE, HIGHAM ROCHESTER, KENT ME3 7DU		
Drawing Title: EXISTING SITE PLAN		
Purpose of issue: PLANNING		Dwg Rev:
Drawing Number: 200		A
Surveyed By: CP	Original Sheet Size: A3	Pack Issue:
Drawn: VD	Date: 18.07.23	Checked: A/B
	Date: 18.07.23	A

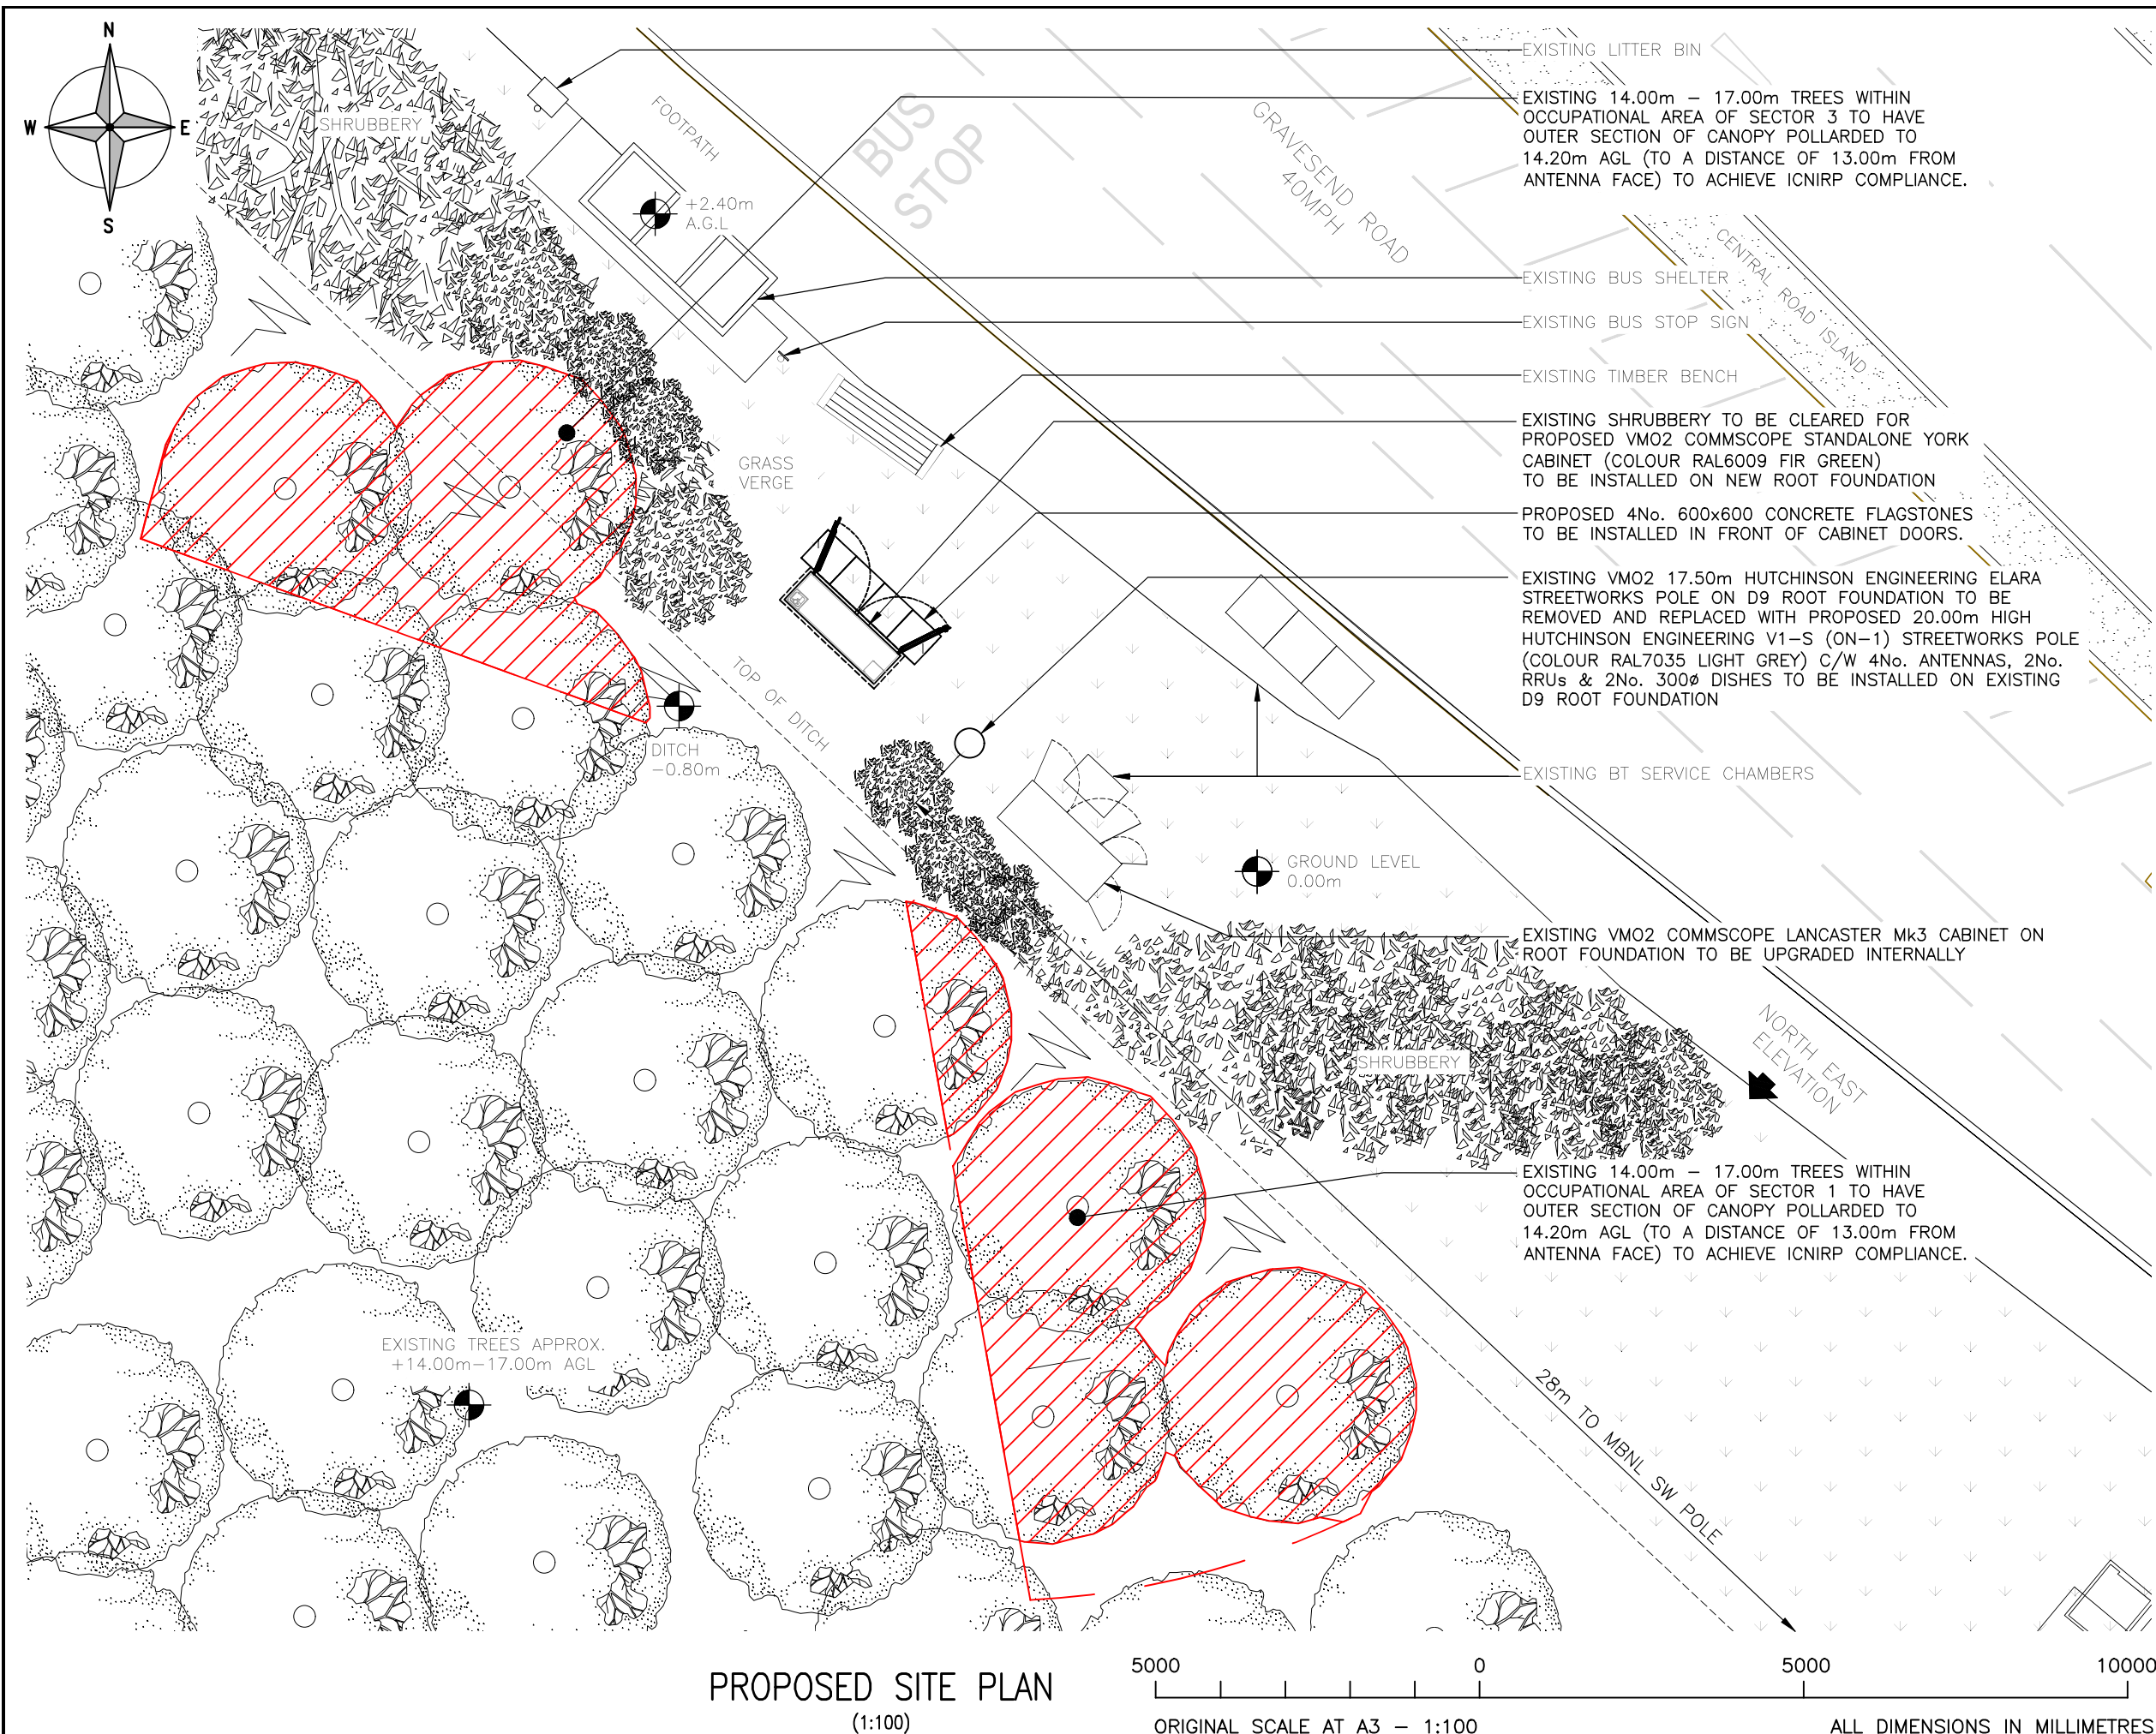

ALL DIMENSIONS ARE IN mm UNLESS NOTED OTHERWISE

N.G.R	E: 570663 N: 171171
-------	---------------------

NOTES:
FAULTS -
EXISTING RODENT DROPPINGS PRESENT
WITHIN THE LANCASTER Mk3 CABINET

TEMP COMPENSATION AND CHARGE CURRENT
LIMIT ACTIVE WITHIN ELTEK PSU

REPORTED TO SPMC DUTY MANAGER
17/07/2023

INC NO.: INC000005918022

A	Issued for Approval	VD	CLC	18.07.23
REV	MODIFICATION	BY	CH	DATE



Cell Name		Opt.
GRAVESEND ROAD, HIGHAM SW		-
Cell ID No		
CORNERSTONE	VM02	VF
20612524	075835	N/A

Site Address / Contact Details

GRAVESEND ROAD
JUNCTION OF PEARTREE LANE, HIGHAM
ROCHESTER, KENT
ME3 7DU

Drawing Title: PROPOSED SITE PLAN

Purpose of issue:	PLANNING
-------------------	----------

Drawing Number:	201	A
-----------------	-----	---

Surveyed By: CP	Original Sheet Size: A3	Pack Issue:
--------------------	----------------------------	----------------

Drawn: VD	Date: 18.07.23	Checked: AJB	Date: 18.07.23	A
--------------	-------------------	-----------------	-------------------	---

These drawings comply with VMO2 Non-Standard ICNIRP guidelines
Designed in accordance with Cornerstone documents: SDN0008 v5.1

EMF ACTIVE CONCESSION	TBC
------------------------------	-----


TBC

Non-Standard Reason

Non-Standard Reason
MBNL SW POLE WITHIN 30m & TREE PRUNING REQUIRED

APPROVED DATE	TBC
---------------	-----

TBC

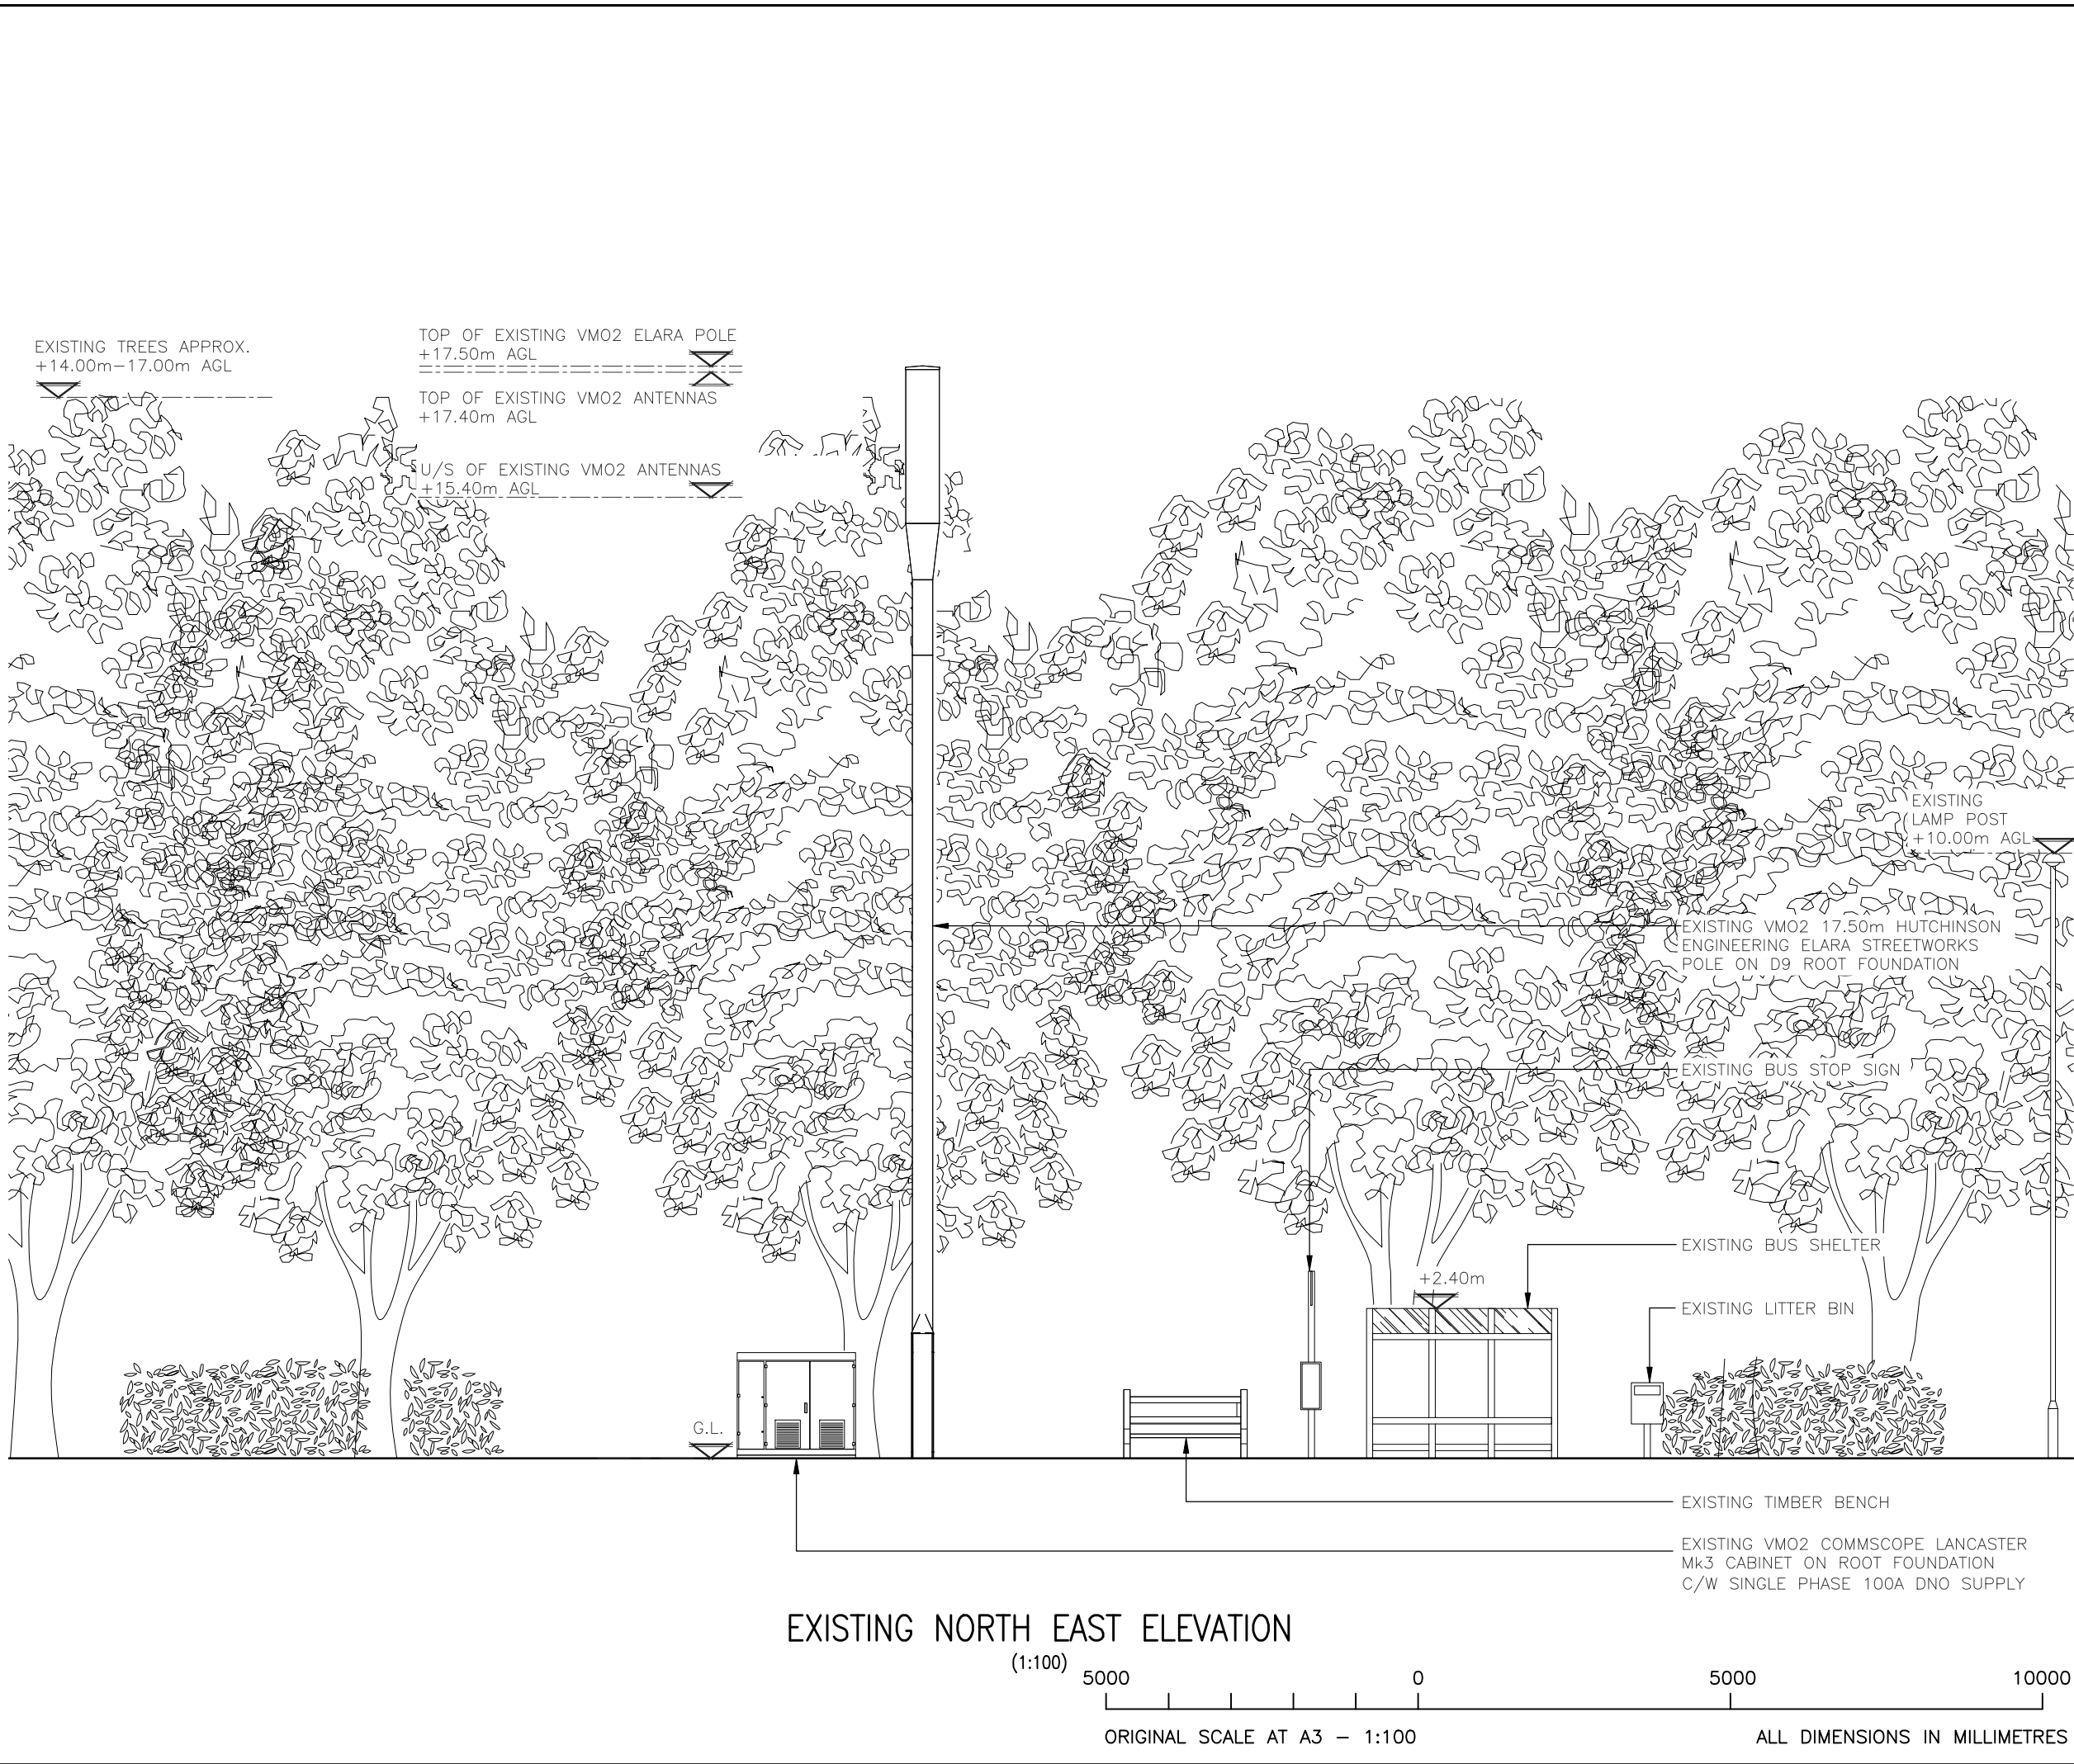

ALL DIMENSIONS ARE IN mm UNLESS NOTED OTHERWISE

N.G.R E: 570663 N: 171171

NOTES:

A	Issued for Approval	VD	CLC	18.07.23
REV	MODIFICATION	BY	CH	DATE



Cell Name	Opt.
GRAVESEND ROAD, HIGHAM SW	–

Cell ID No		
CORNERSTONE	VMO2	VF
20612524	075835	N/A

Site Address / Contact Details		
GRAVESEND ROAD JUNCTION OF PEARTREE LANE, HIGHAM ROCHESTER, KENT ME3 7DU		

Drawing Title: EXISTING SITE ELEVATION				
Purpose of issue: PLANNING				Dwg Rev:
Drawing Number: 300				A
Surveyed By: CP		Original Sheet Size: A3		Pack Issue:
Drawn: VD	Date: 18.07.23	Checked: A/B	Date: 18.07.23	A

