



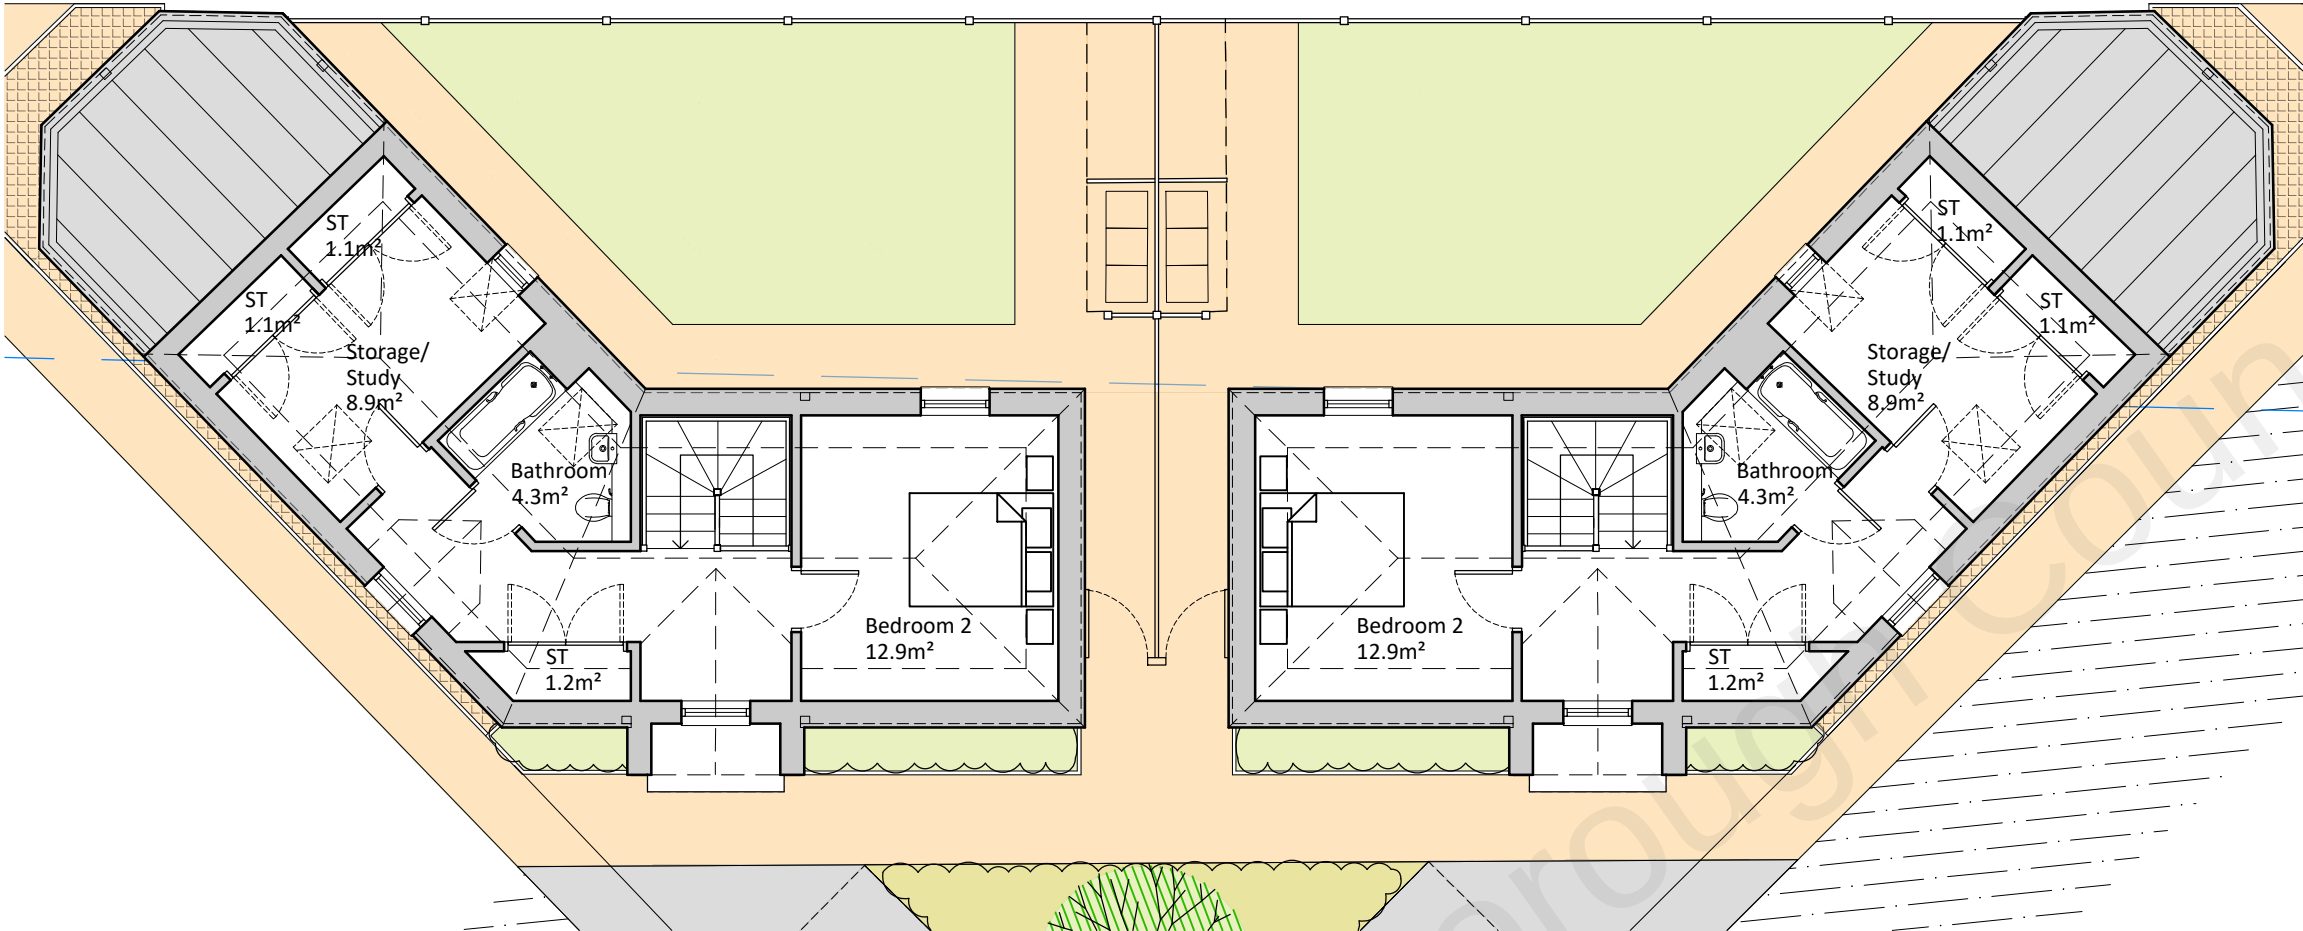

Proposed First Floor Plan
1:100

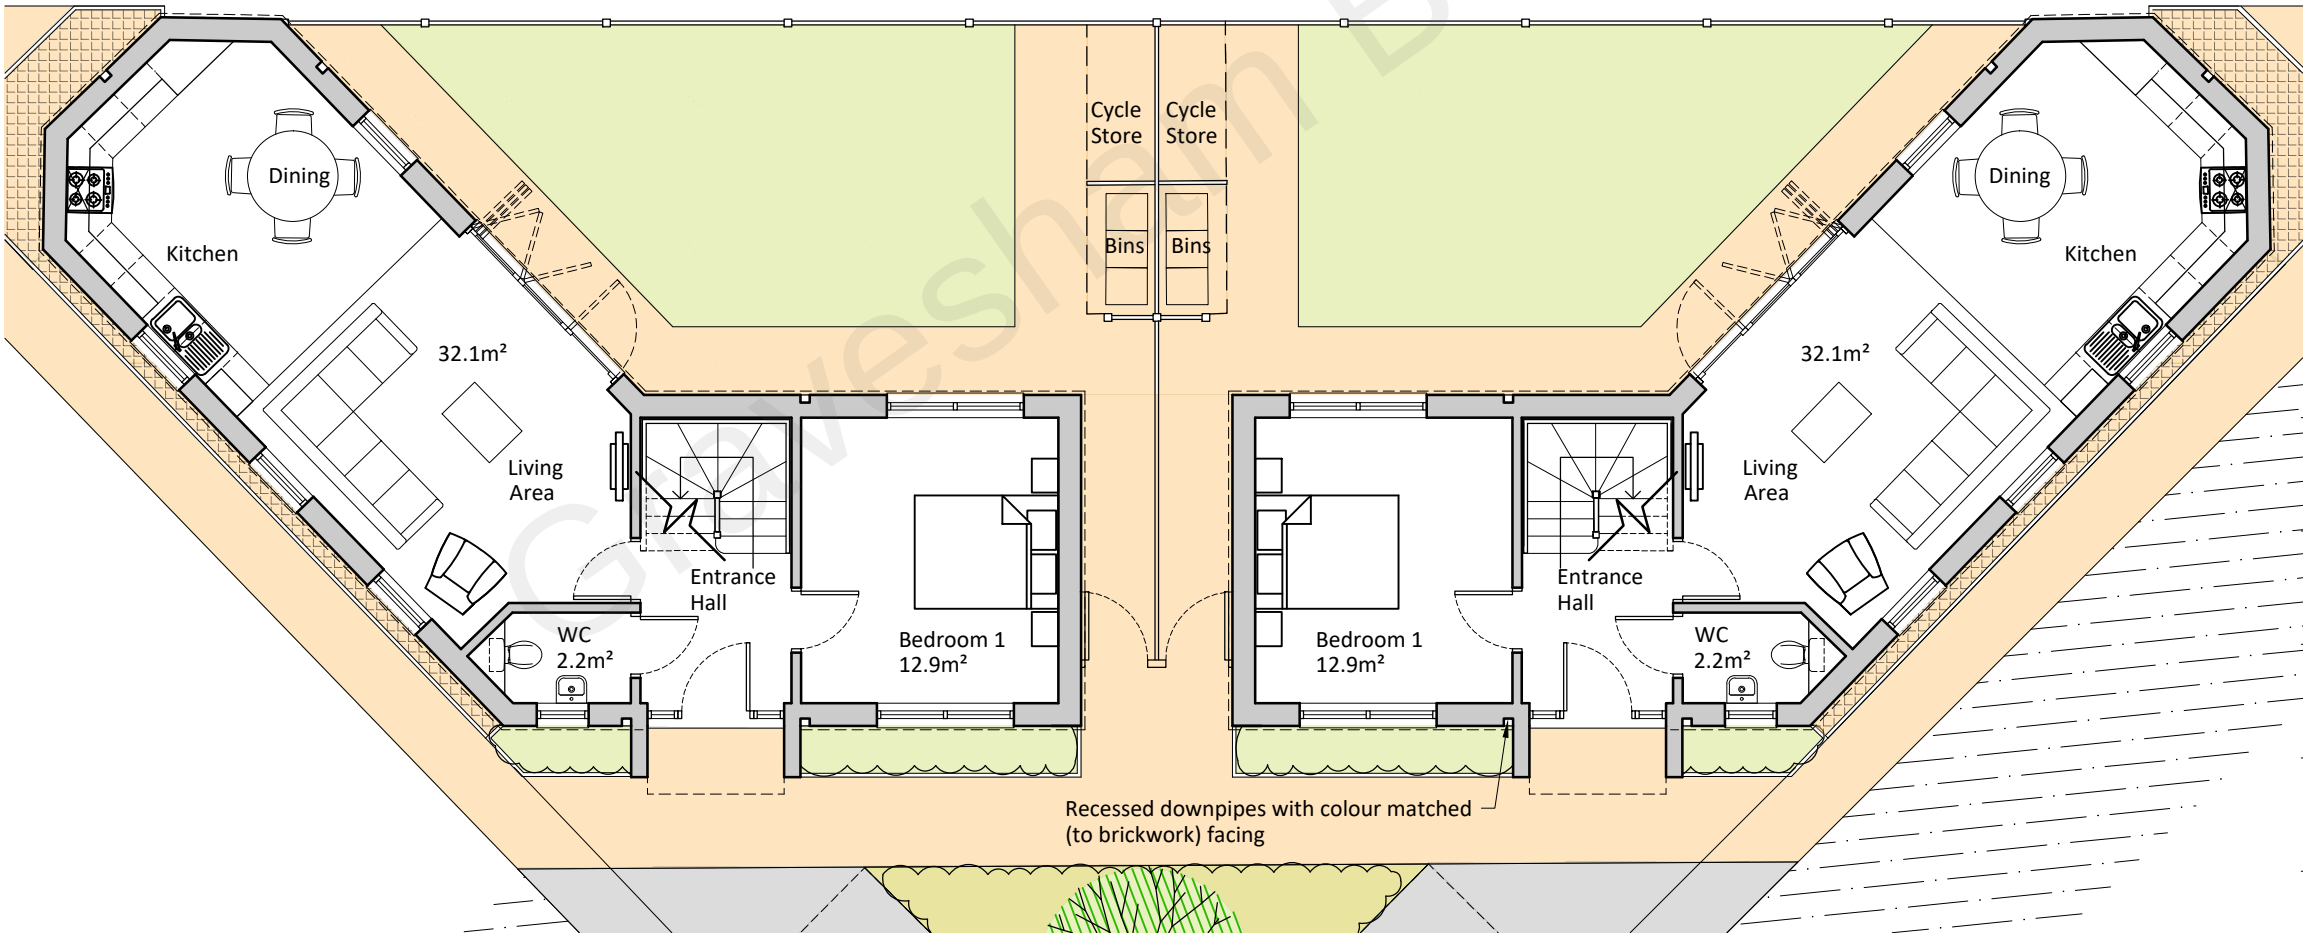

Proposed Ground Floor Plan
1:100

Areas per dwelling:-
Ground Floor Gross internal floor area: 56m²
First Floor Gross internal floor area: 45.2m²
Total: 101.2m²



2 The Parade, Ash Road, Hartley
Longfield, Kent DA3 8BG
Tel: 01474 703705
www.grahamsimpkinplanning.co.uk
Email: webmail@grahamsimpkinplanning.co.uk

Project Title Brook Road, Northfleet		Job No 3449
Drawing Title Proposed Floor Plans	Drawing No 04	Revision A 24.11.2022
Date 26.07.2021	Drawn by DA	Checked by PN

Scale
1:100 @ A3

Note
Rev.A: Revised proposals following design panel review.

