



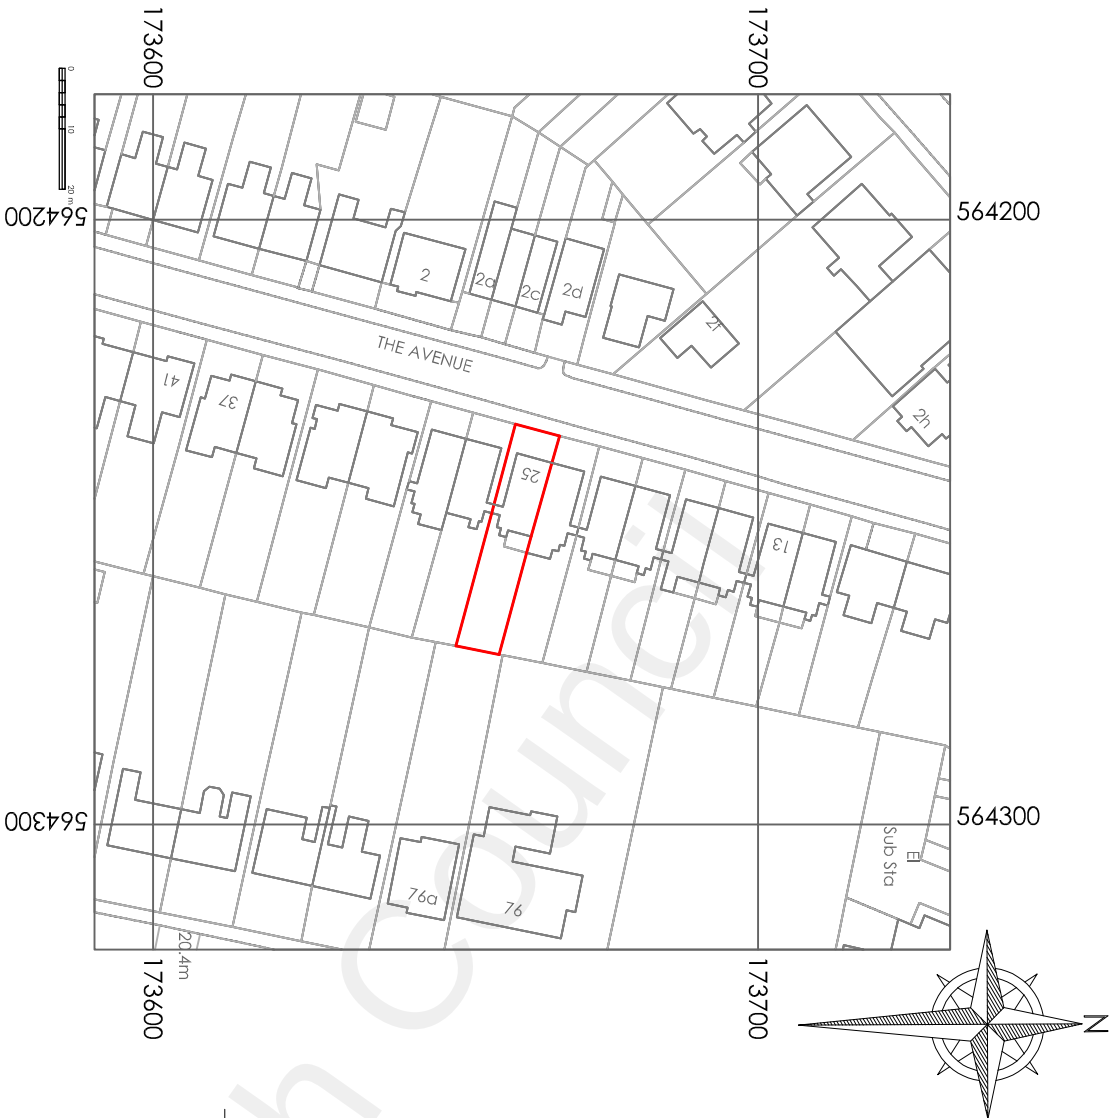


Site Map Scale 1 : 1 250

Rear Elevation
Scale 1 : 1 00

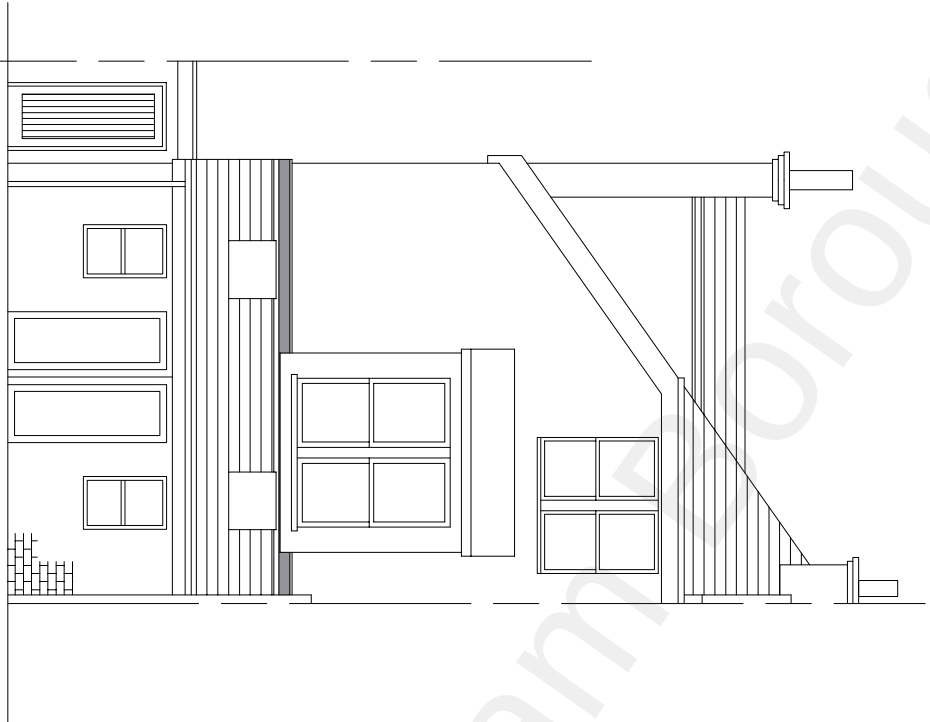

Side Elevation
Scale 1 : 1 00

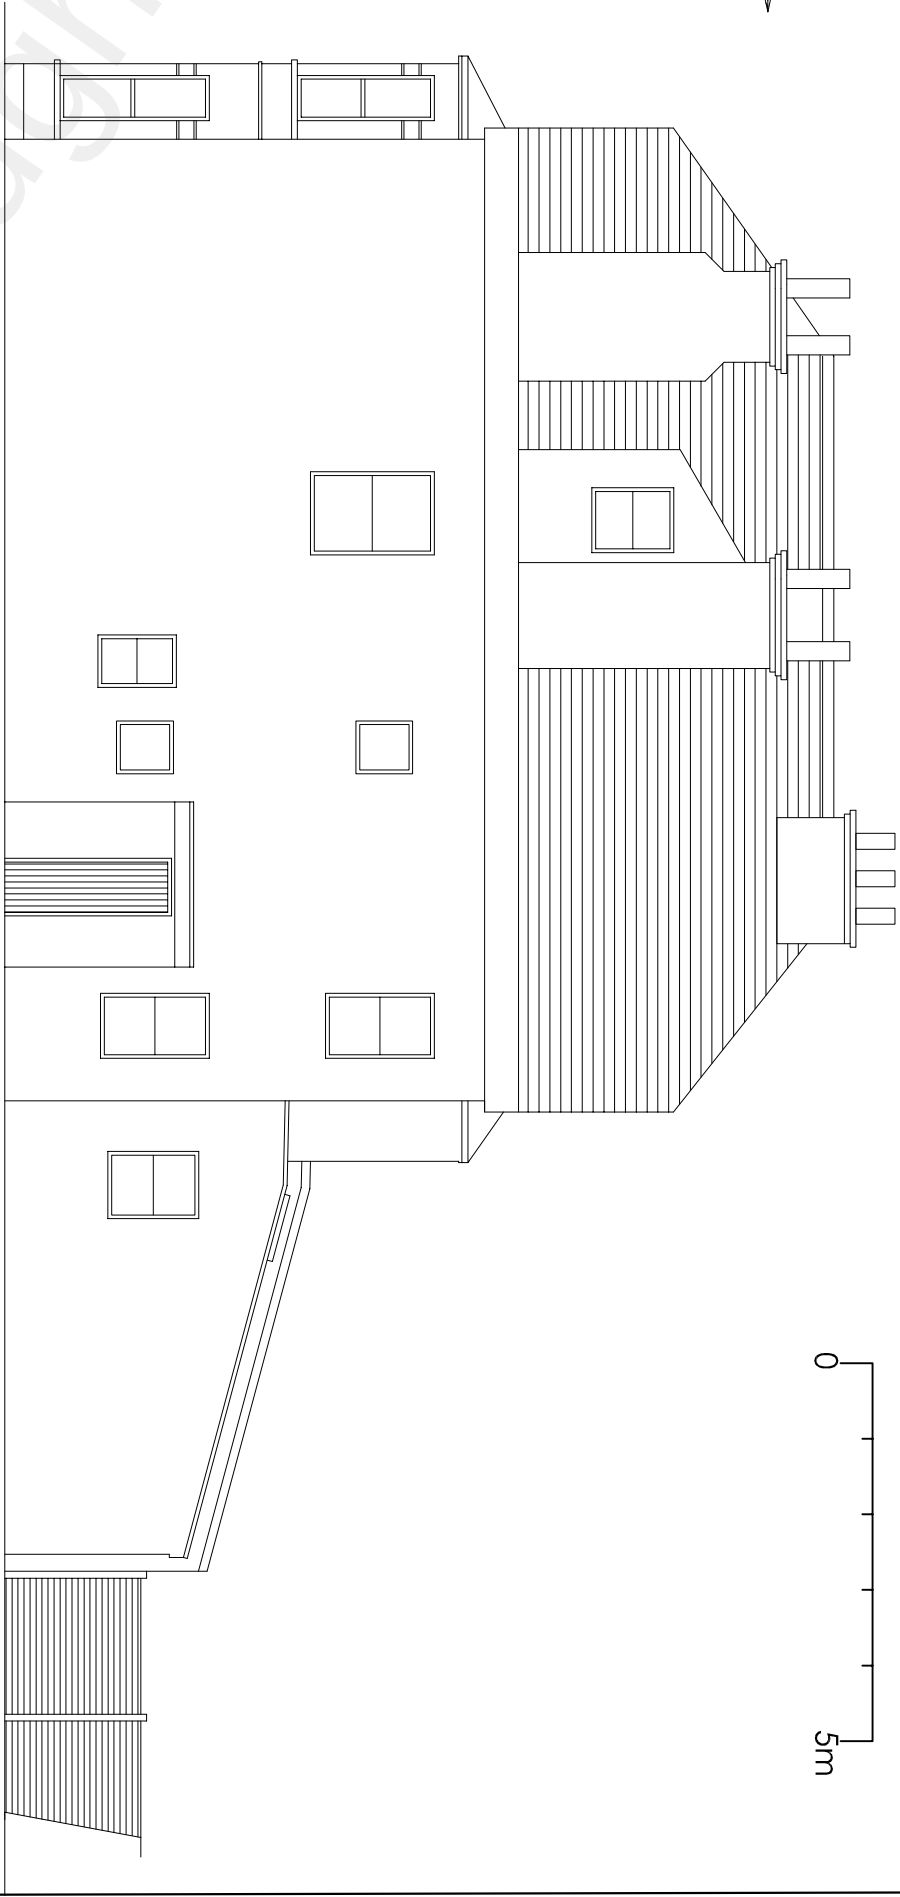

Front Elevation
Scale 1 : 1 00



Project		HMO Conversion	
Drawing Title		25 The Avenue Gravesend Kent DA11 0NA	
Site Map and No Change To Elevations		Rev	Description
		Date	
		Drawn	HC
		Date	July 2021
		Scale	1:1250 1:100
		Drawing No.	25TA/A3/O1
		H Channa	
		PICAROONS MAIDSTONE ROAD PLATT KENT TN15 8LB	
		Tel / Fax: 01732 605759 E-mail: hbchanna@tiscali.co.uk	