


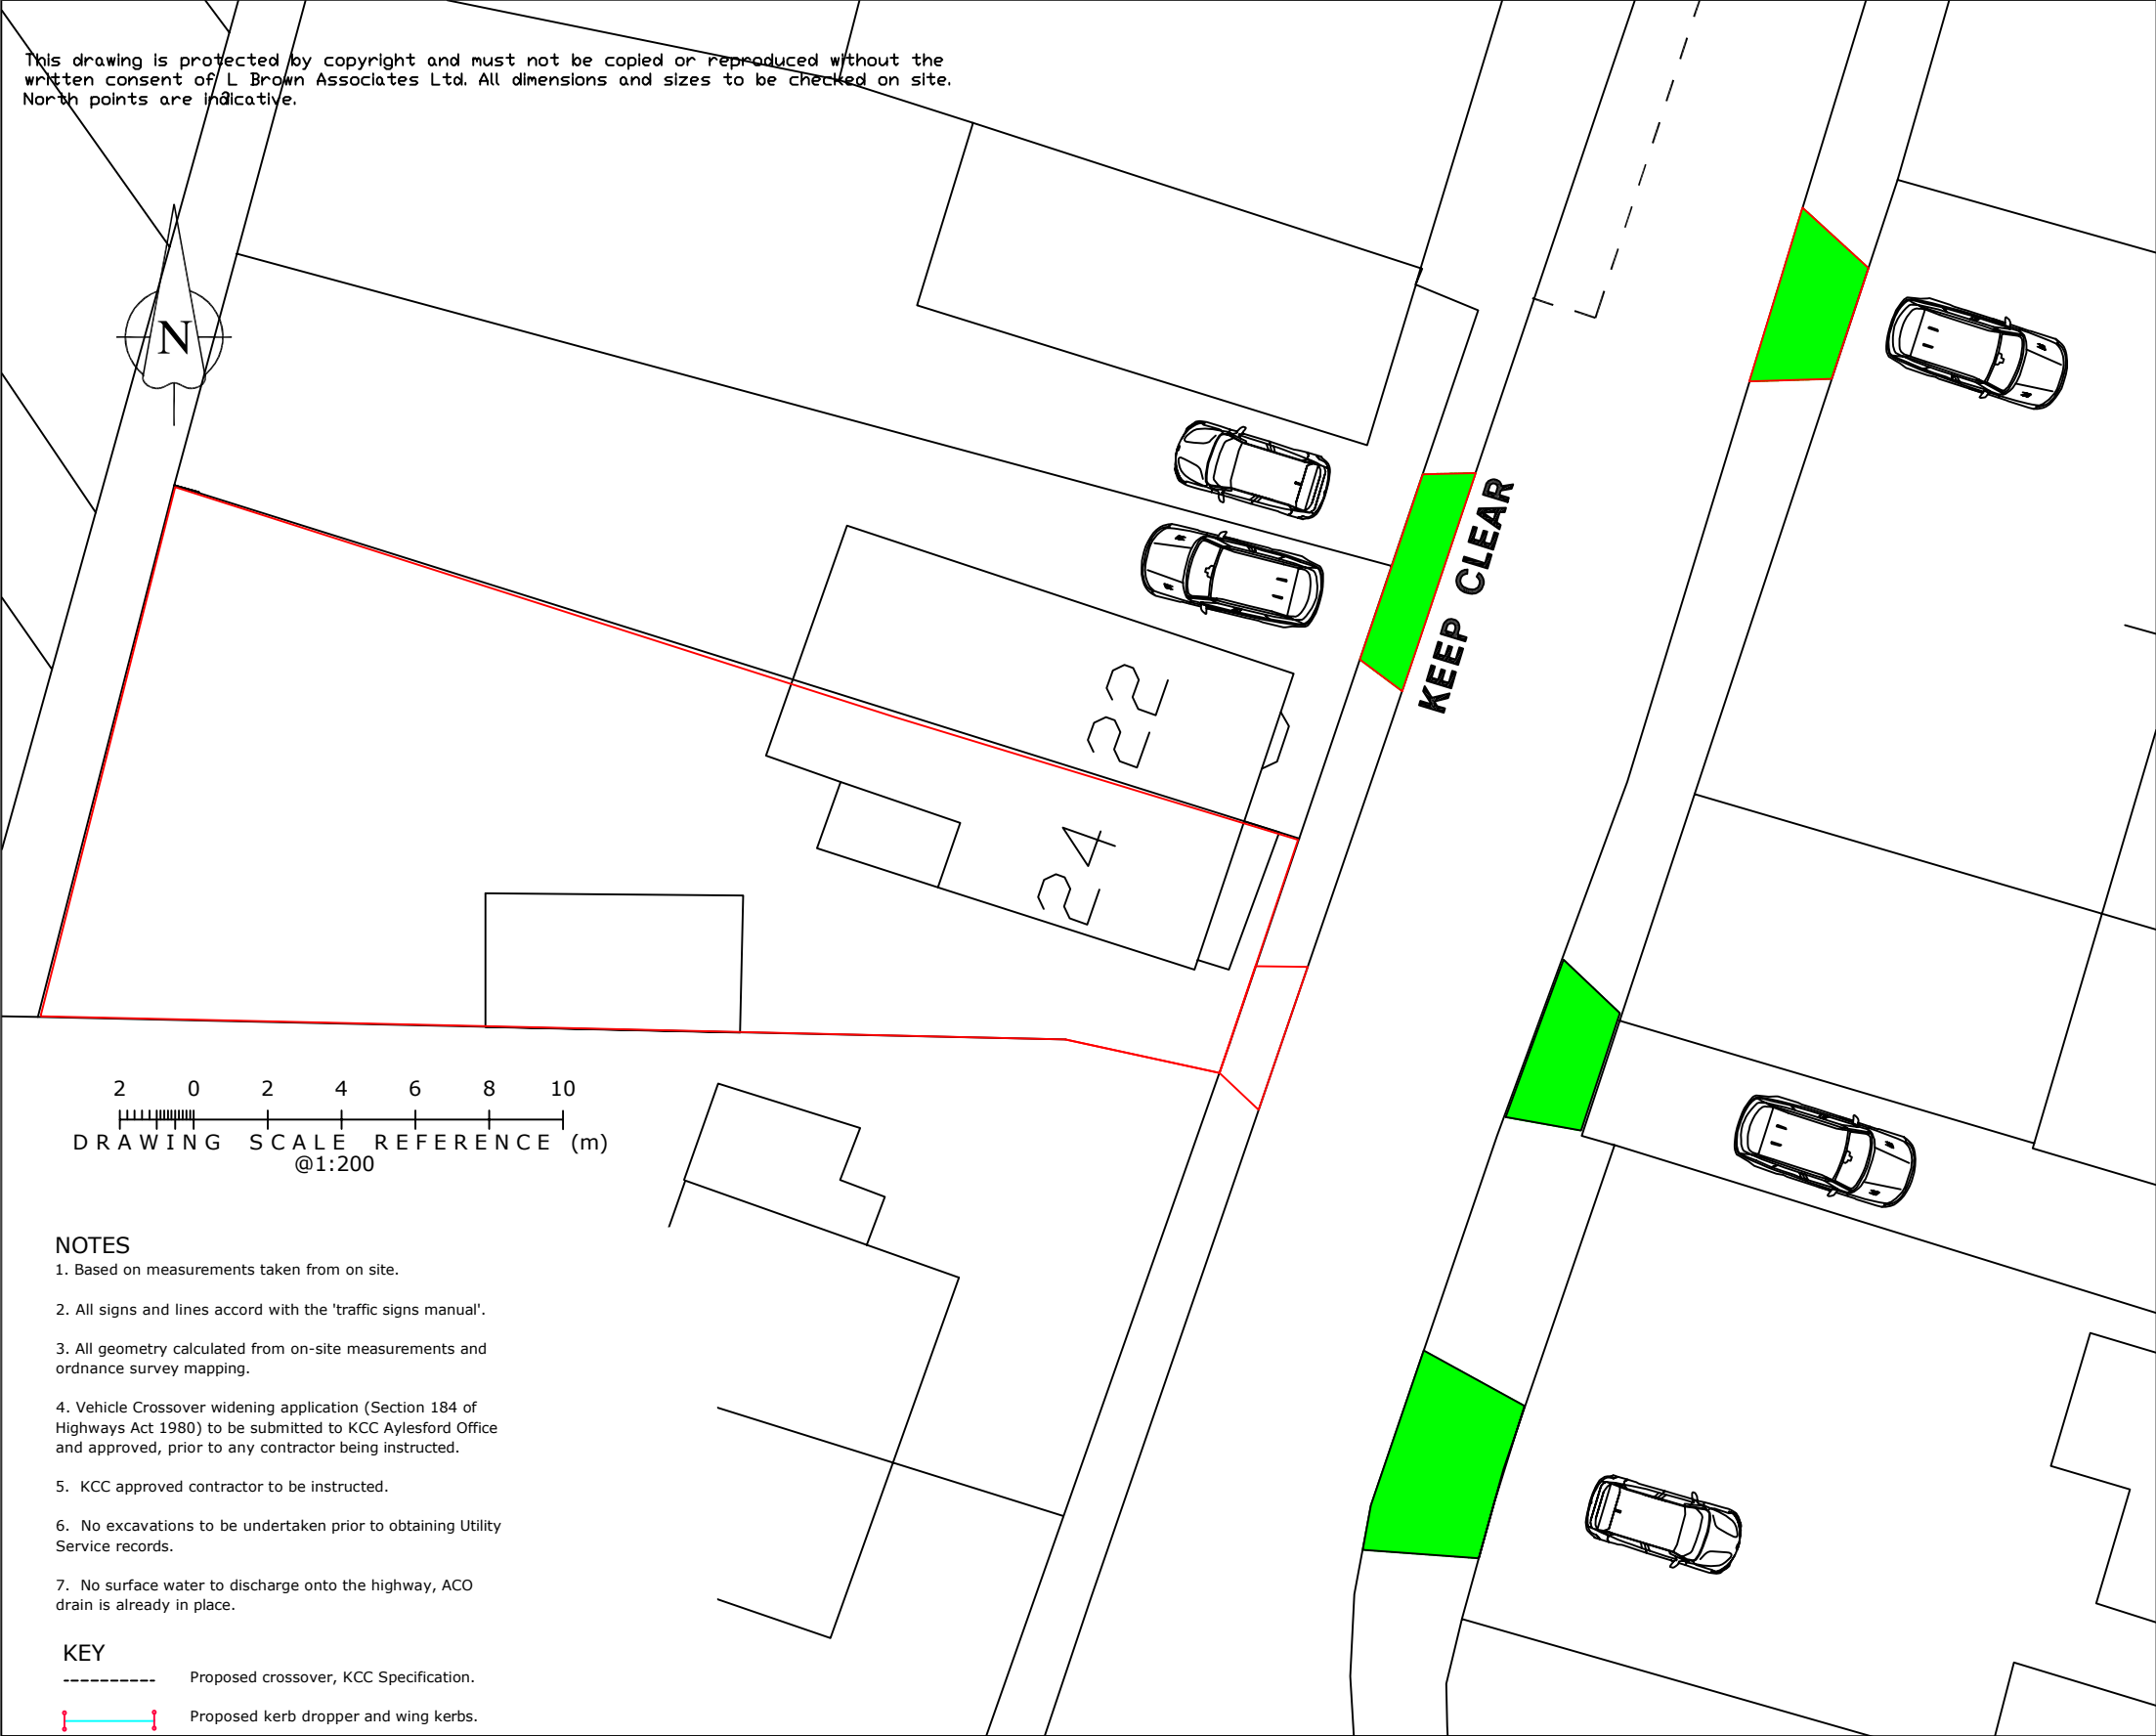

NOTES

1. THIS DRAWING IS TO BE READ IN CONJUNCTION WITH ALL RELEVANT ENGINEERS, ARCHITECTS AND SPECIALISTS DRAWINGS AND THE SPECIFICATION.

2. PLANNING SUBMISSION FOR WIDENING A CROSSOVER ONTO A CLASSIFIED ROAD. SEEKING A COVERING LETTER THAT CAN BE ISSUED TO KCC SO THAT A VEHICLE CROSSOVER CAN BE WIDENED.

3. THE GARAGE AND DRIVEWAY HAVE BEEN USED FOR OVER 10 YEARS, THERE ARE STREETVIEW PHOTOGRAPHS GOING BACK TO 2008 (15 YEARS).

KEY

- SITE.
- LC Lamp Column
- BS Bus Stop
- Position of driver in vehicle
- Existing x- over driveway
- Proposed widening of x- over
- Double yellow lines
- Some provision on site for turning facilities.

LBA L BROWN ASSOCIATES LTD DEVELOPMENT PLANNING, HIGHWAY AND TRANSPORTATION ENGINEERS 34 Fallowfield, Chatham, Kent, ME5 0DX Telephone 01634 301082.	Drawing Status:		Drg Title	
	Client		SITE PLAN.	
	Project		Drawn/Design LAB	Checked LAB
MRS HANDLEY		Approved LAB		Date 24.09.2023
24 FORGE LANE, HIGHAM, ROCHESTER, ME3 7AS.		Scales 1:200 @ A3		Drg No. 1412 - SK02
Rev		Date		Rev
Description		Made		Ckd