



PROPOSED EXTENSIONS TO 'BLACK HORSE COTTAGE' ROUND STREET COBHAM M13 9AY

ROOF PLAN & FIRST FLOOR
DWG NO 22/C/5A APRIL 2022
PTADMAS ARCHITECTURAL PROJECTS

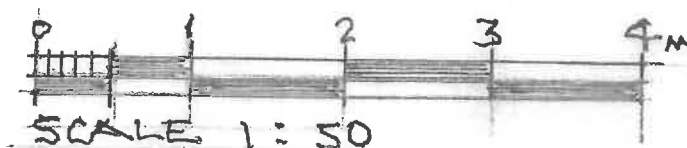

7 JUN 2022

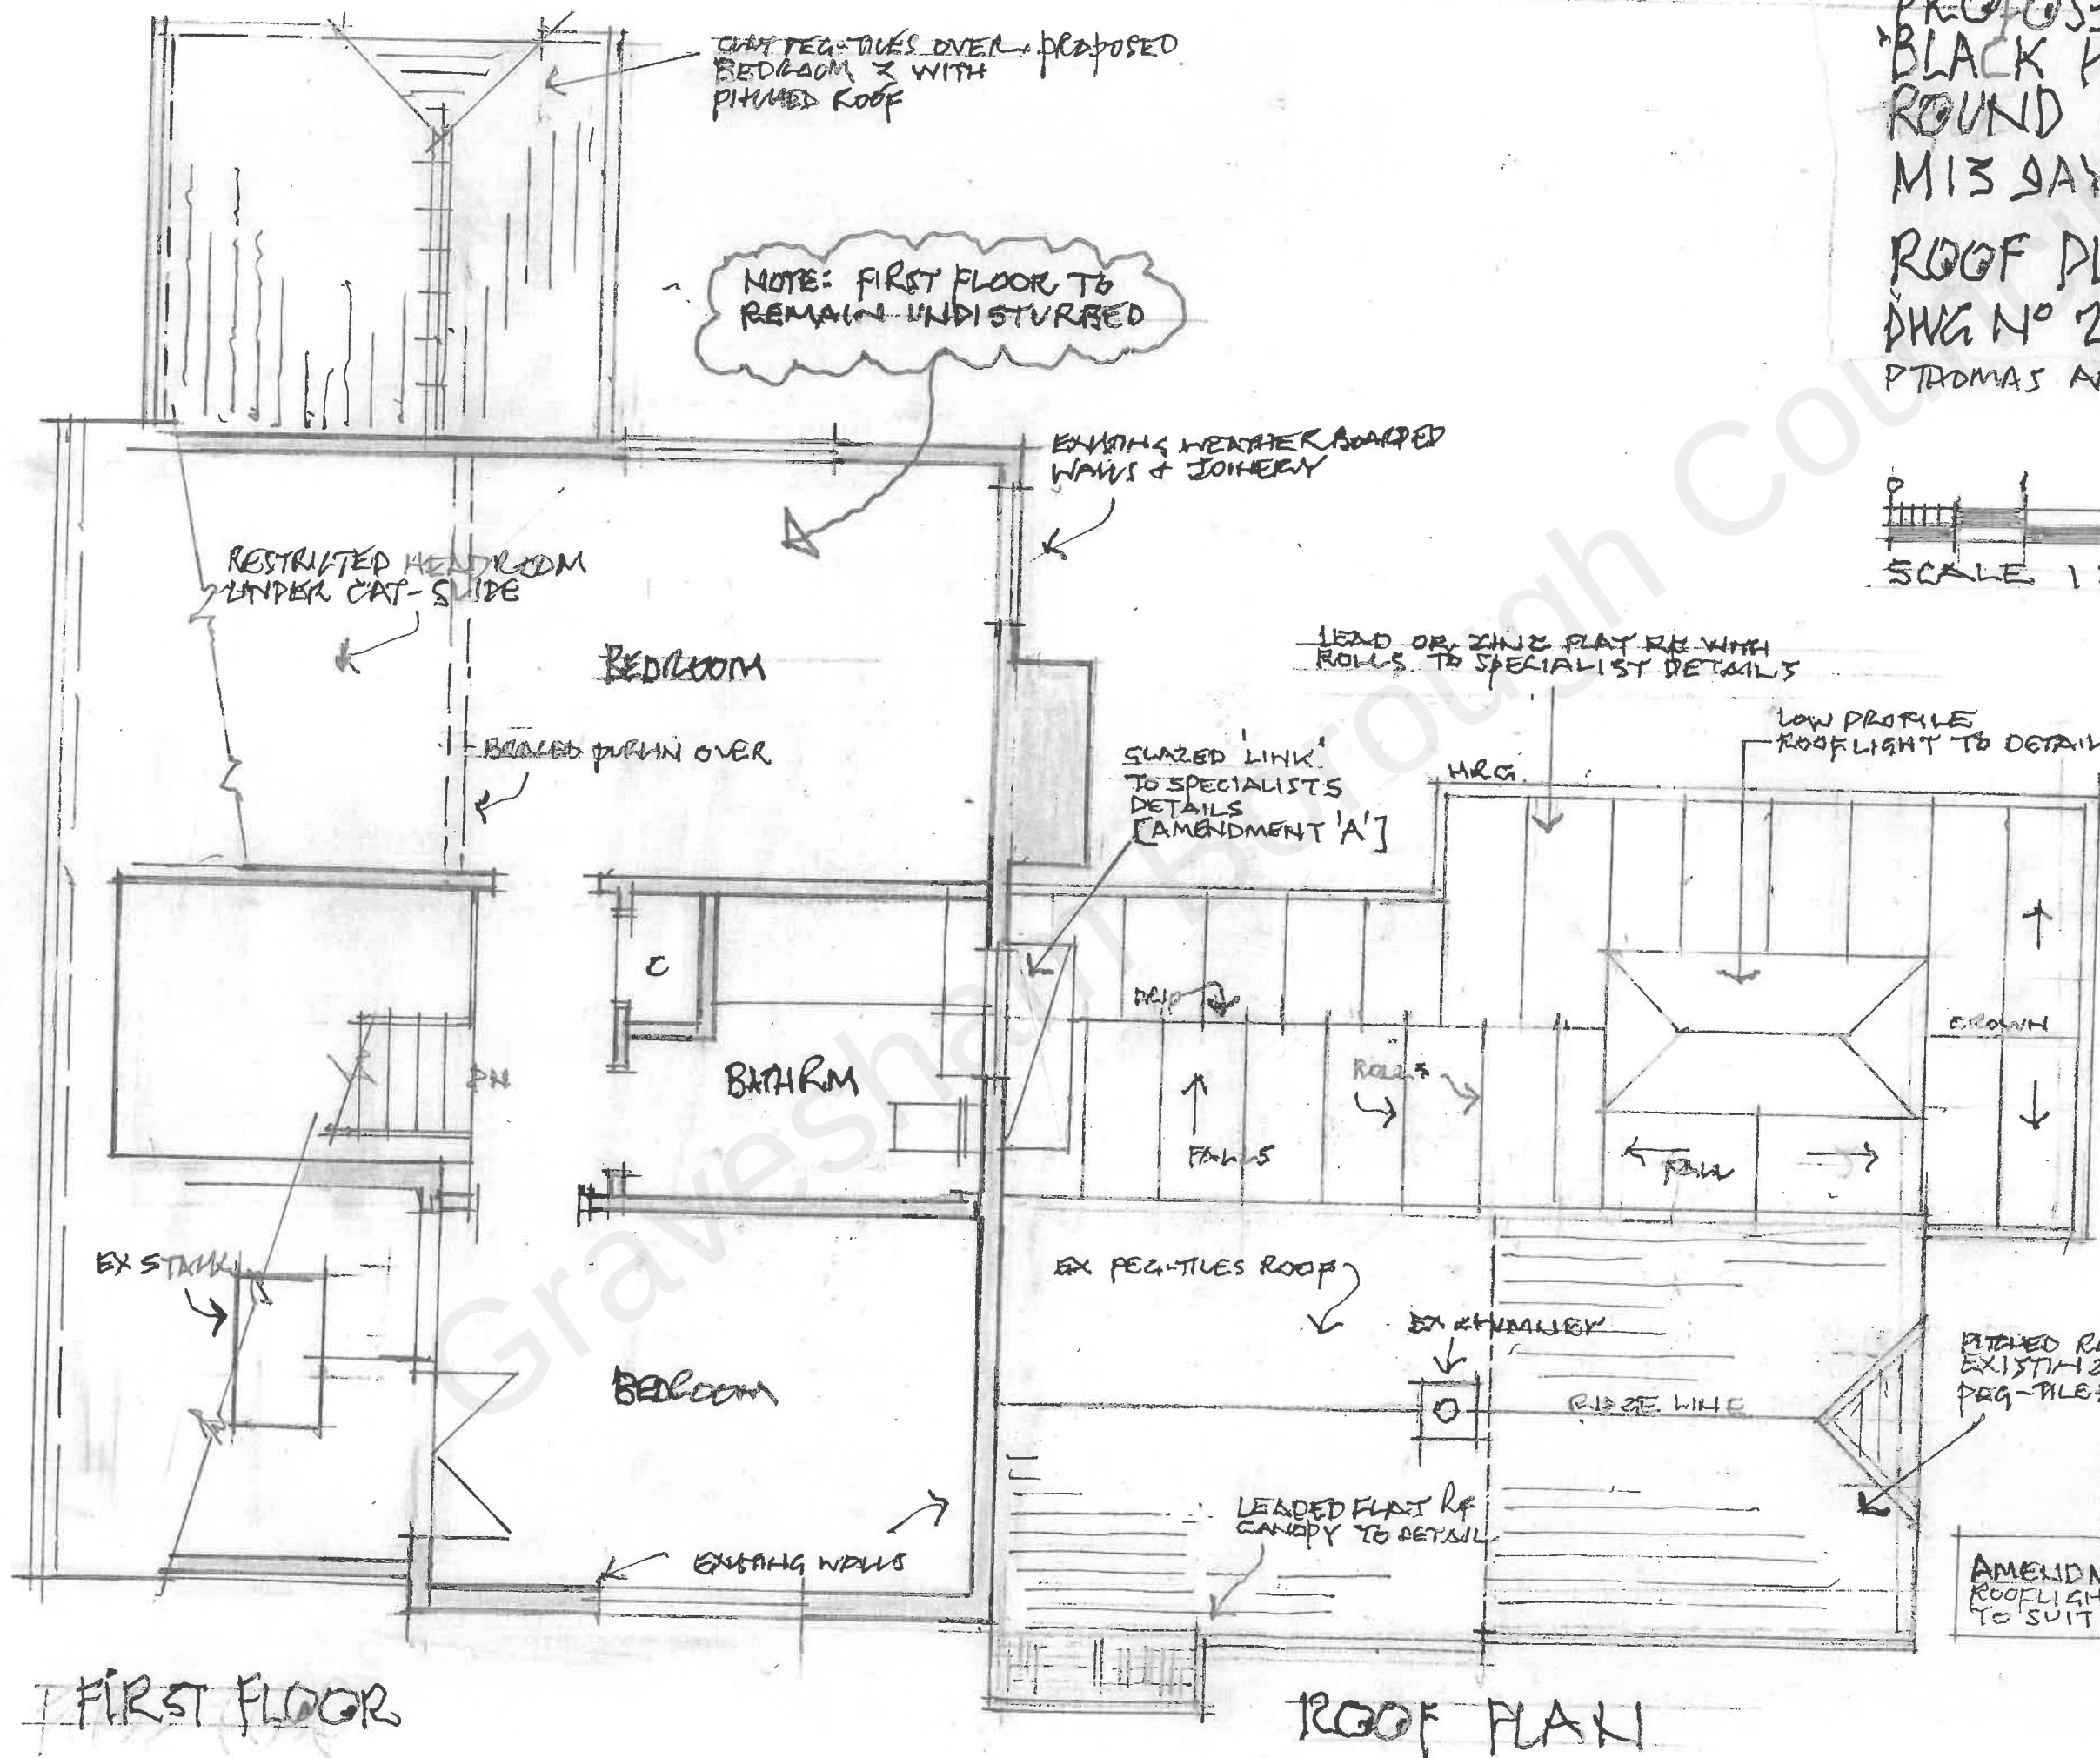

FIRST FLOOR

ROOF PLAN