



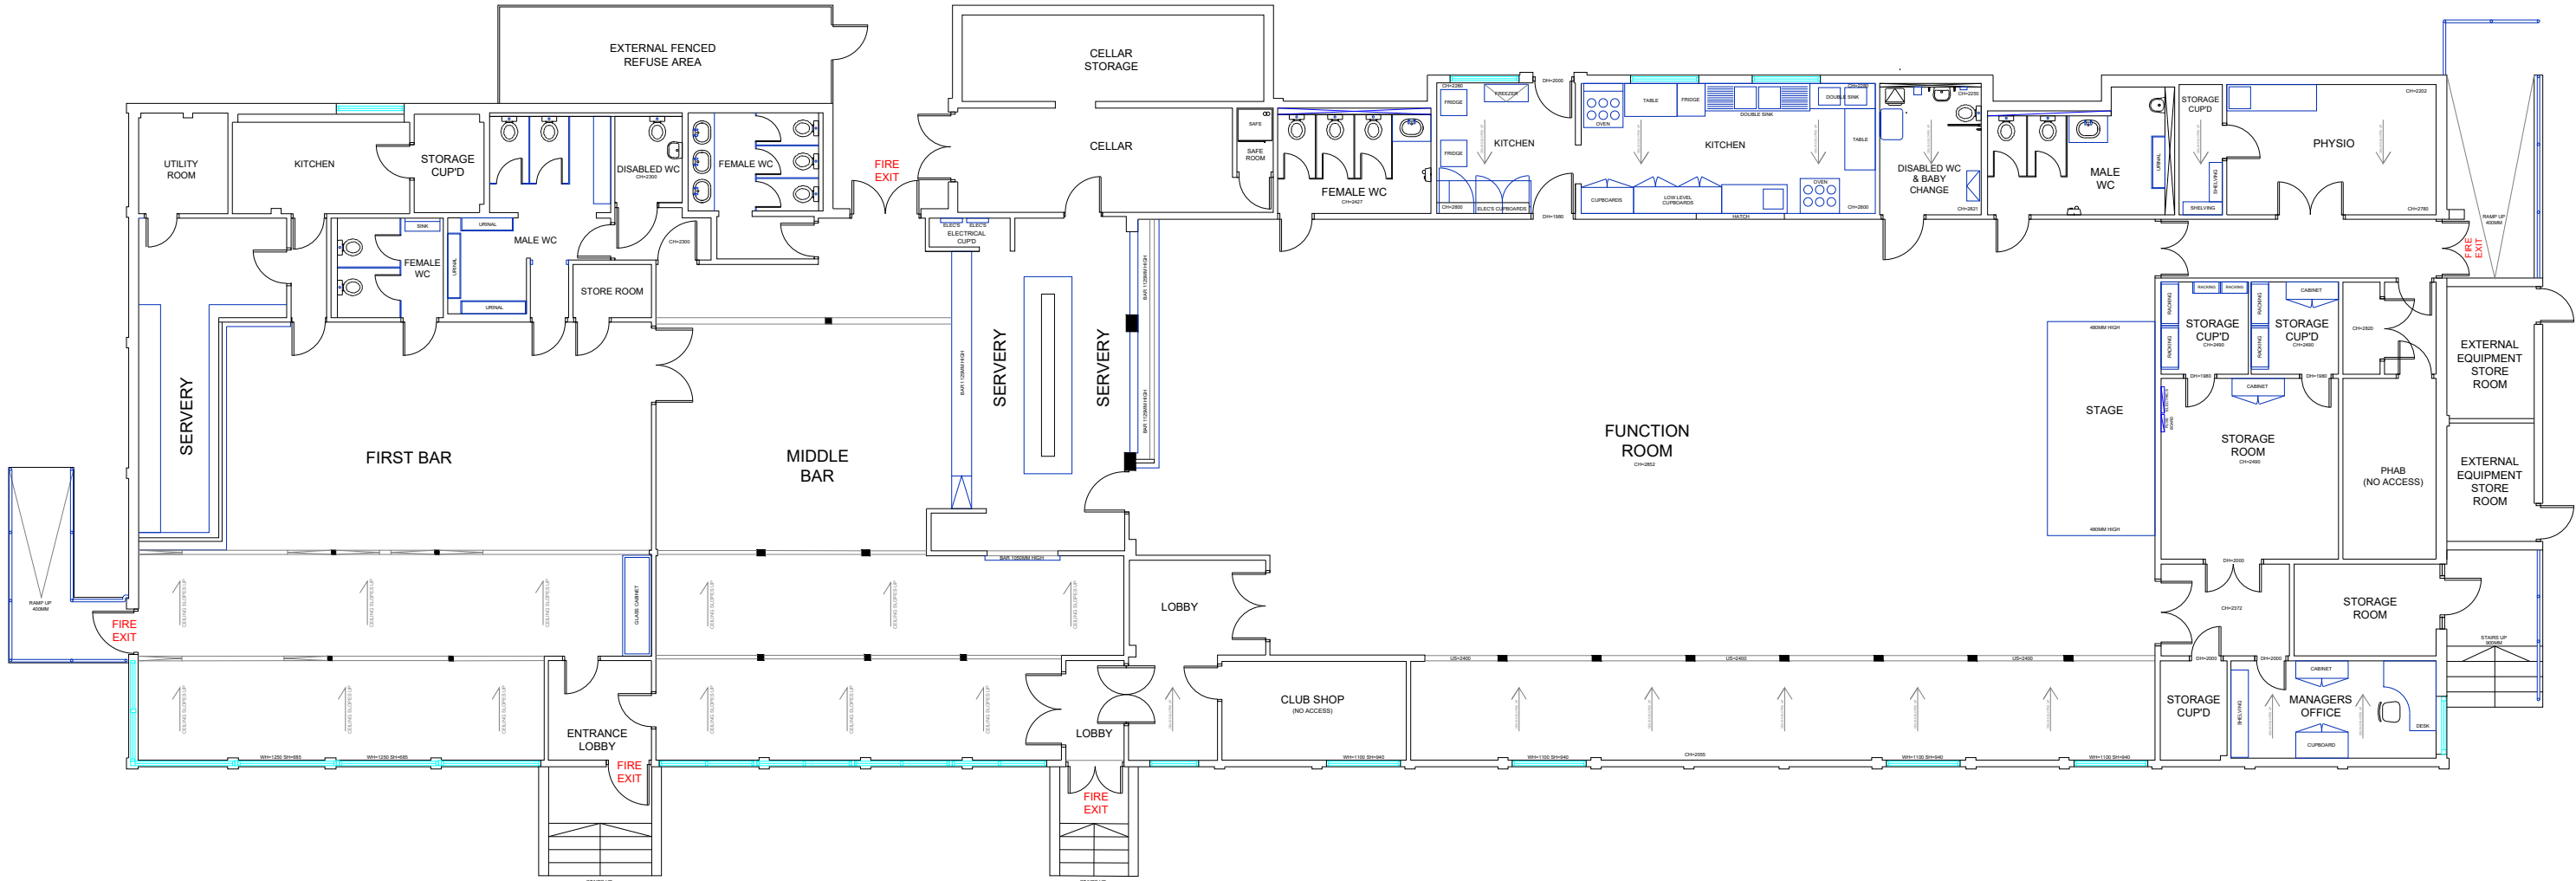

GRAVESEND RUGBY FOOTBALL CLUB
EXISTING GROUND FLOOR PLAN

 

REV	DATE	DESCRIPTION
GJS DESIGN CONSULTANTS		
Client: GRAVESEND RUGBY FOOTBALL CLUB		
Project: GRAVESEND RUGBY FOOTBALL CLUB DONALD BIGGS DRIVE GRAVESEND DA12 2TL		
Title: EXISTING GROUND FLOOR BUILDING LAYOUT		
Date:	30.07.2024	Drawn : AL
Scale :	1:150 @ A2	Checked : GS
DWG No :	GRFC-EXBL01	Rev : A