

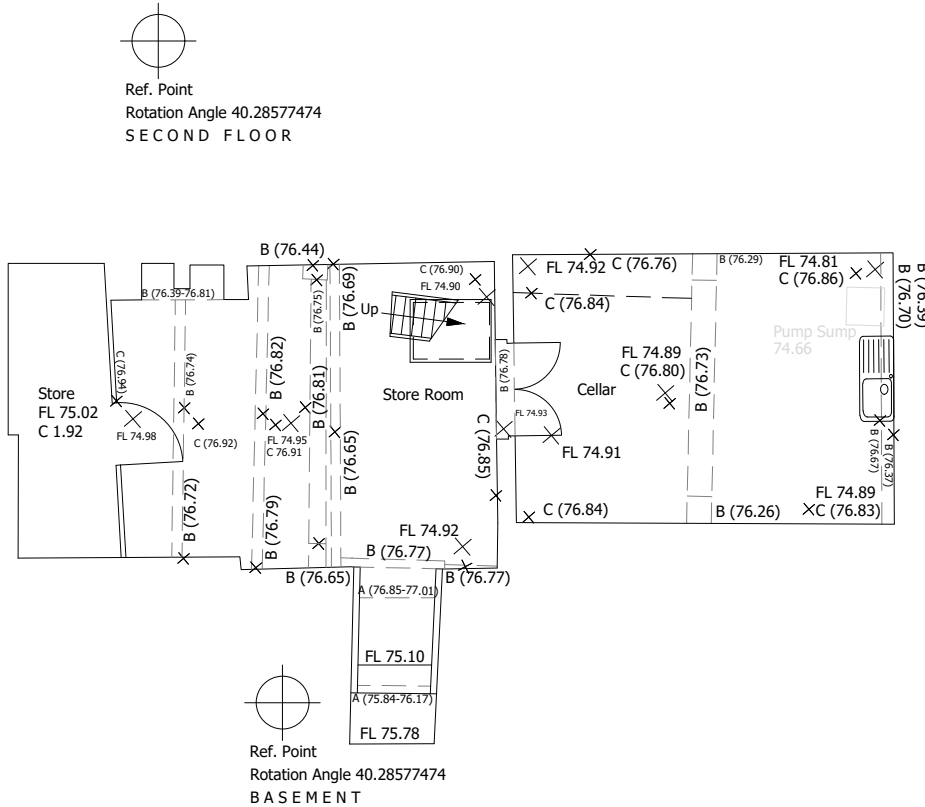
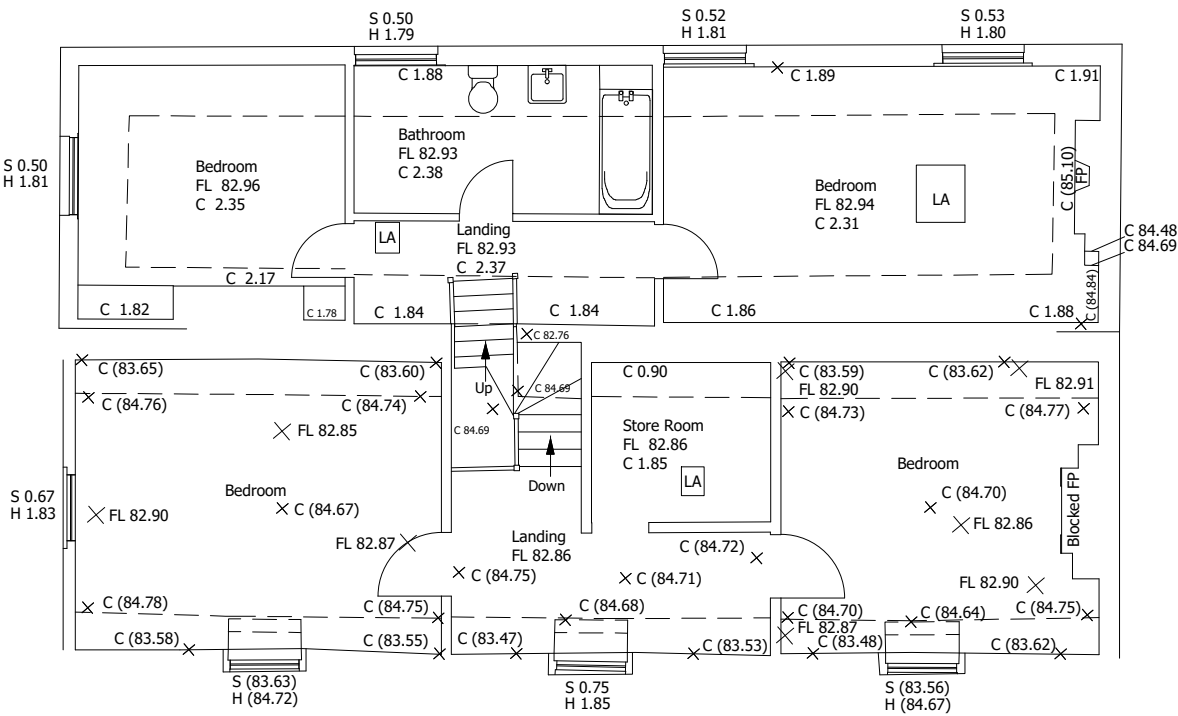
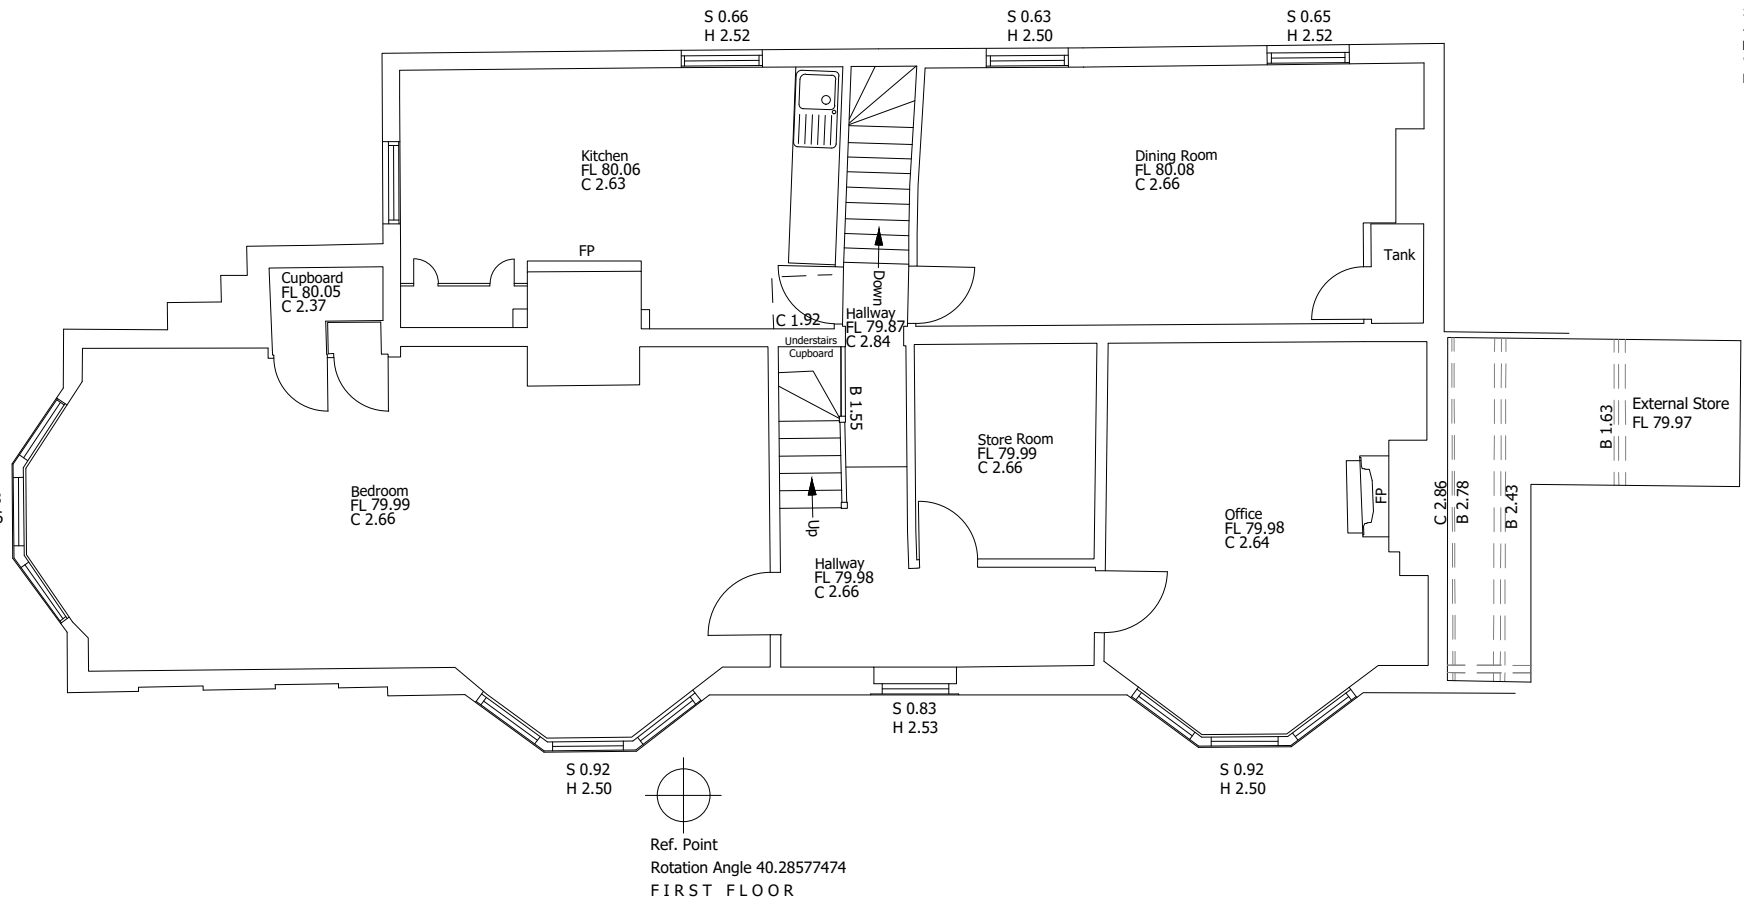


- GENERAL NOTES:
1. THIS DRAWING IS TO BE READ IN CONJUNCTION WITH THE OTHER RELEVANT CONSULTANTS DRAWINGS
 2. ALL FINISHES ARE TO CONFORM TO THE CURRENT BUILDING REGULATIONS.
 3. REFER TO A SEPARATE DOCUMENT FOR THE DESIGNERS RISK ASSESSMENT.
 4. ALL WORKS OR MATERIALS INDICATED ON THIS DRAWING ARE TO BE TO THE LATEST RELEVANT BRITISH STANDARDS AND CARRIED OUT IN ACCORDANCE WITH THE BRITISH STANDARDS CODES OF PRACTICE OR RECOGNIZED INSTITUTE OR TRADE ASSOCIATION RECOMMENDATIONS AND PUBLICATIONS.

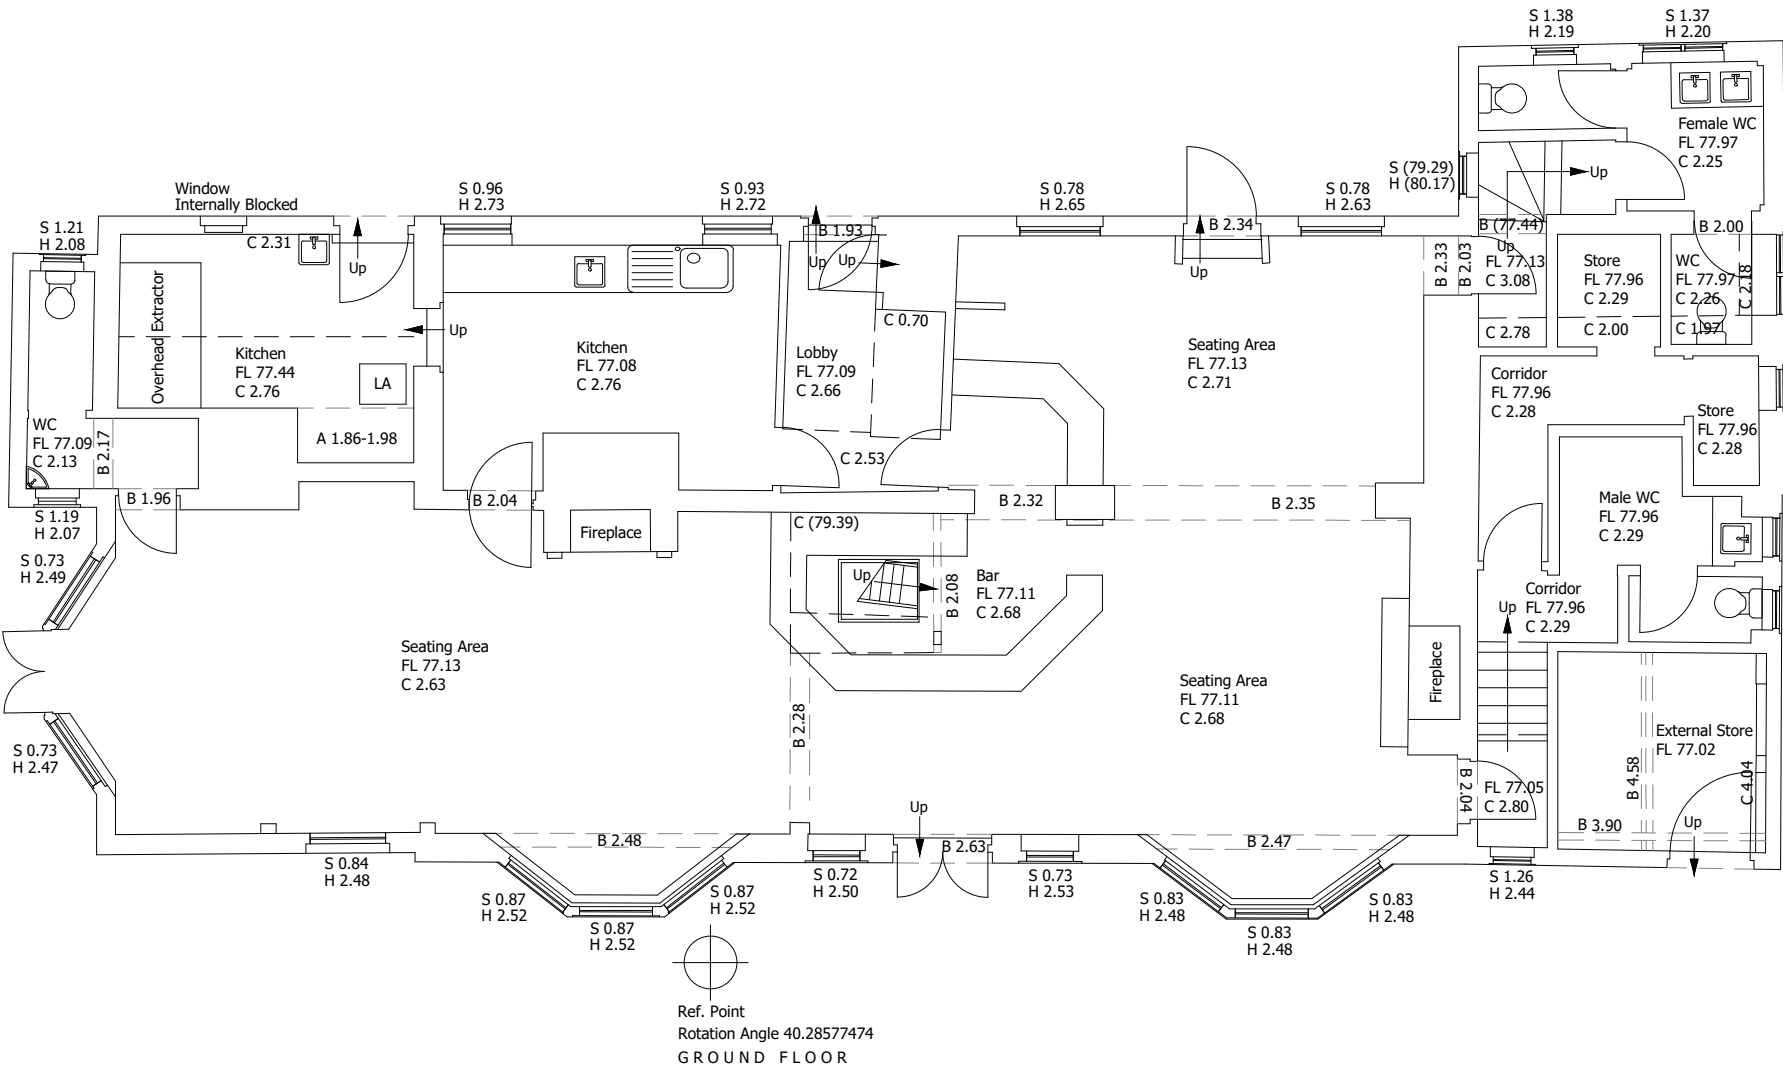

SOUTH WEST ELEVATION

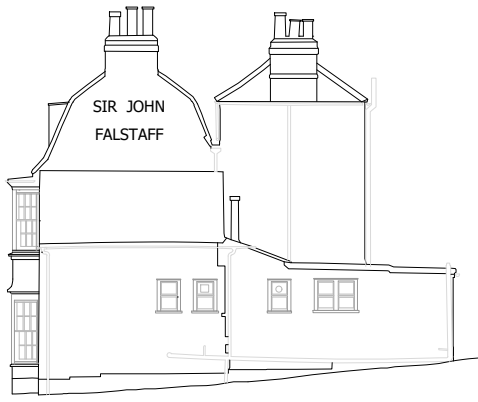


SOUTH EAST ELEVATION



NORTH EAST ELEVATION


Existing PH Elevations

1:200 scale

 

Existing PH Plans

1:100 scale

 

P1	Sep 2023	Preliminary	AC
Revision	Date	Description	Dwn Chkd



Lansdowne House
25-26 Hampshire Terrace
Portsmouth PO1 2QF
Hampshire England

Tel: (023) 92 755 333

E-Mail: admin@plcarchitects.com
Web: www.plcarchitects.com

Client :

Project :

Sir John Falstaff
Gravesend Rd, Higham
Rochester
ME3 7NZ

Drawing Title :

Existing PH Plans & Elevations

Drawn By	Date	Checked By	Date	Approved By	Date
AC	Sep 23				

Drawing No.	Revision	Scale
23.3459.002	P1	1:100 @ A2

PLC ARCHITECTS © COPYRIGHT RESERVED 2023
NOT TO BE SCALED. DIMENSIONS TO BE CHECKED ON SITE
SCALING ONLY FOR LOCAL AUTHORITY PURPOSES